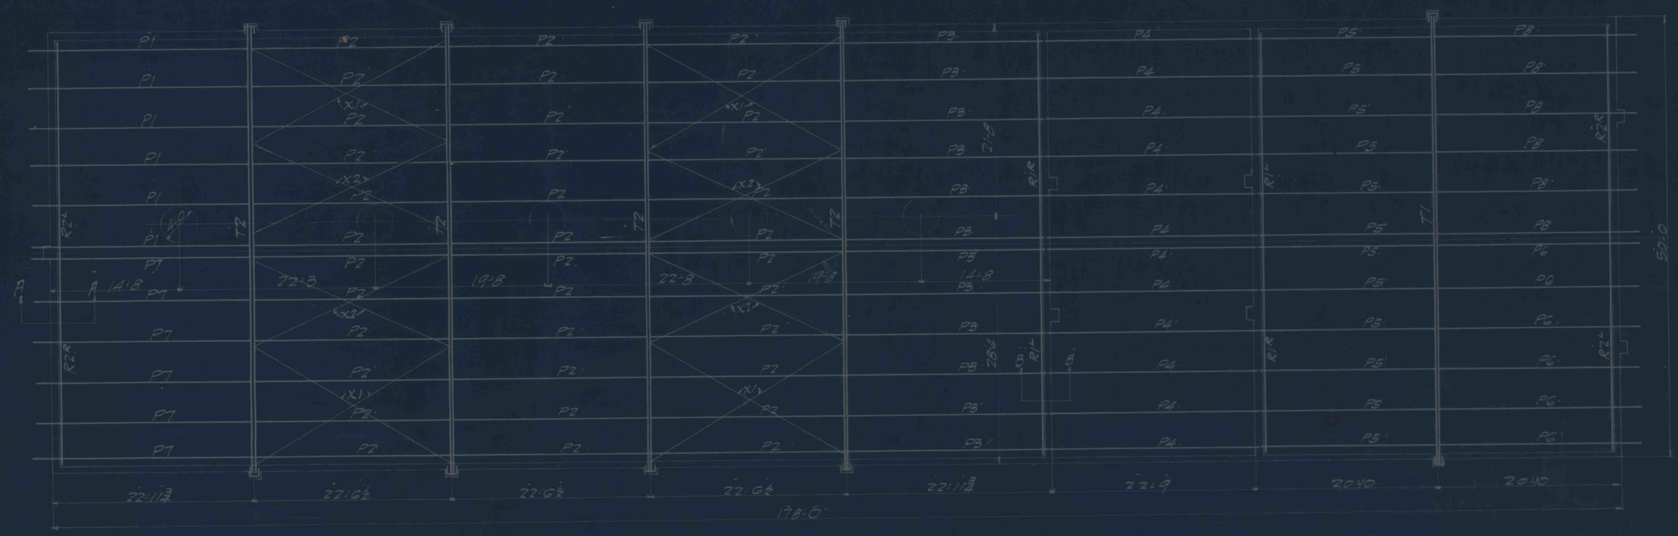

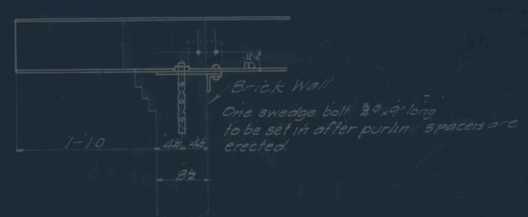

Section A.A
Showing gable wall and purlins

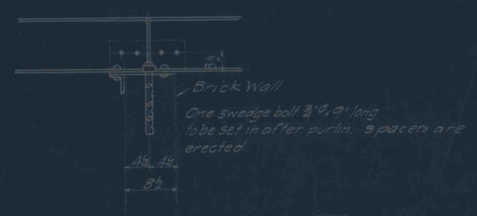

Section B.B.
Showing partition wall and purlins

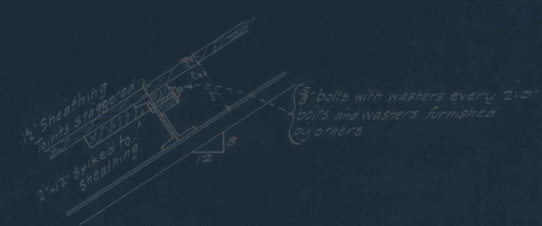

Sketch Showing fastening of
Roof Sheathing to purlins.

ROOF FOR POWER HOUSE
Conifer Pa.
ALLEGHENY RIVER MINING CO.

AMERICAN BRIDGE CO.
AMBRIDGE PLANT

Drwgs. made at Amb. Pl. In Charge of P.F.
Detailed by R.F.L. Date 10/9 Checked by McCarter
Fld. Conn. Chk. by Date
ORDER NO. 84889 SHEET NO. E1.

IMAPS# 16128