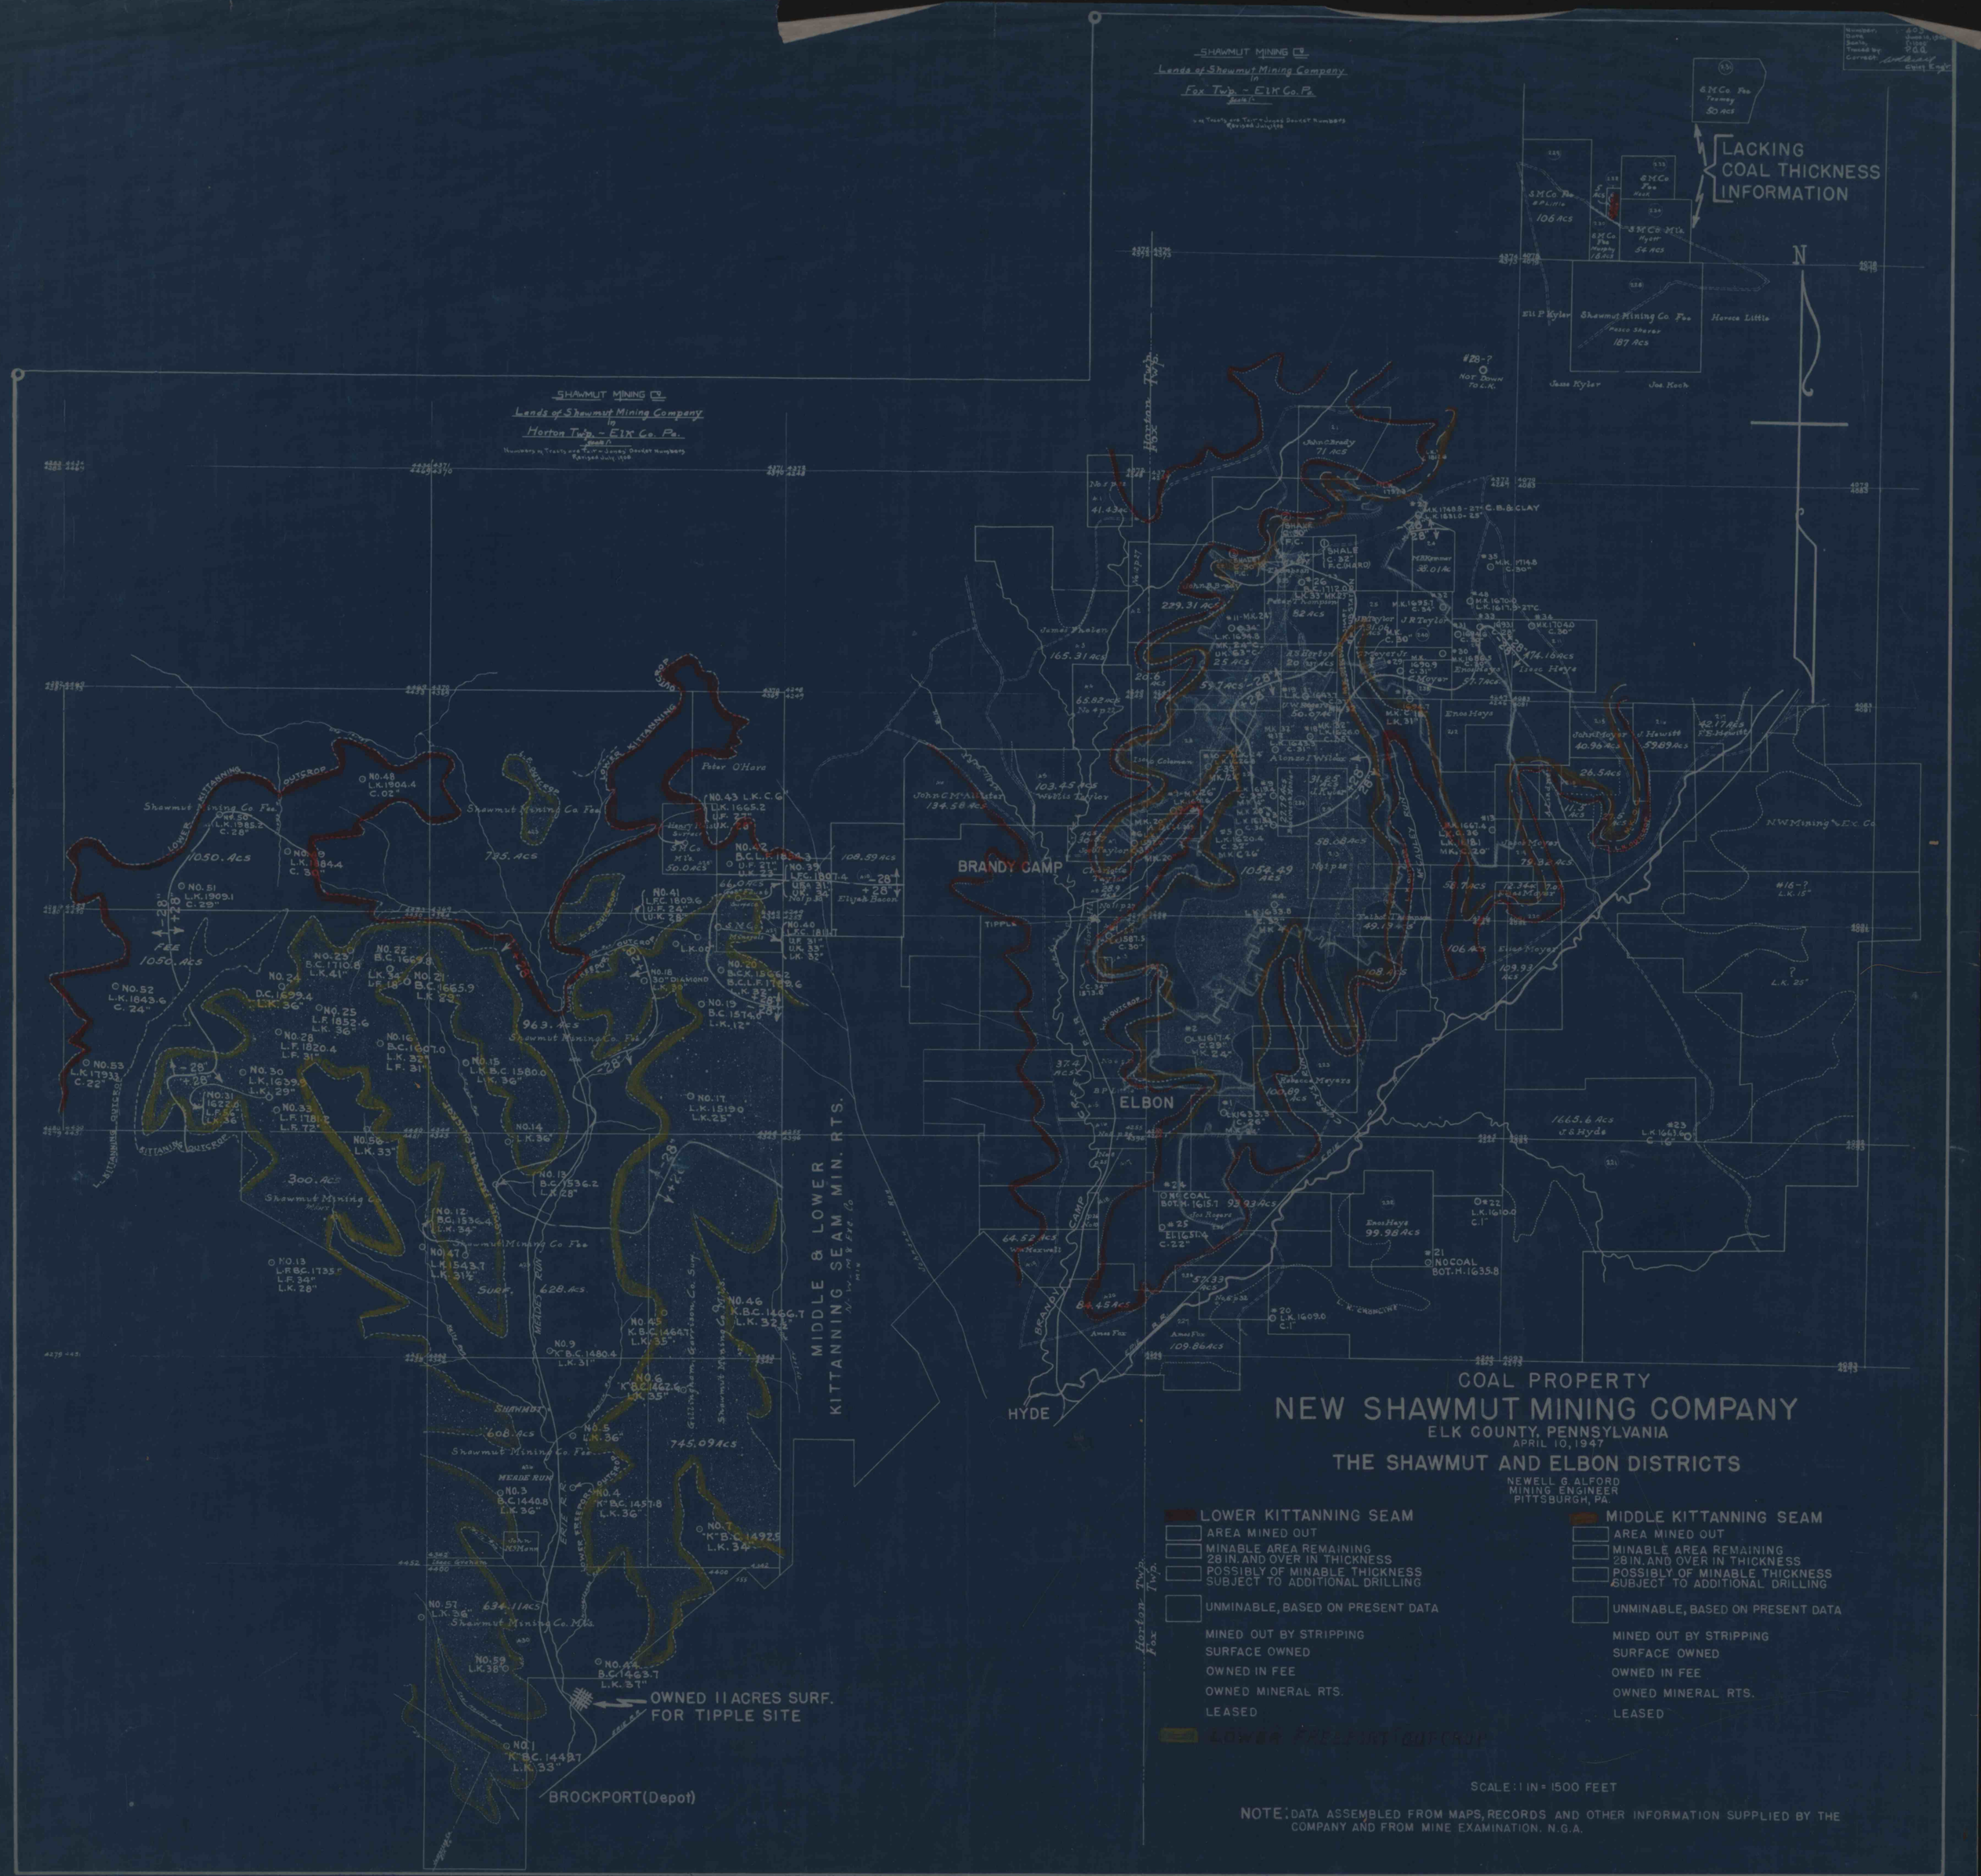
SHAWMUT MINING CO.
Lands of Shawmut Mining Company
in
Horton Twp. - Elk Co. Pa.
SHAWMUT MINING CO.
Lands of Shawmut Mining Company
in
Fox Twp. - Elk Co. Pa.
LACKING COAL THICKNESS INFORMATION
N
BRANDY CAMP
ELBON
HYDE
BROCKPORT (Depot)
MIDDLE & LOWER KITTANNING SEAM MIN. RTS.
OWNED 11 ACRES SURF. FOR TIPPLE SITE
COAL PROPERTY
NEW SHAWMUT MINING COMPANY
ELK COUNTY, PENNSYLVANIA
APRIL 10, 1947
THE SHAWMUT AND ELBON DISTRICTS
NEWELL G. ALFORD
MINING ENGINEER
PITTSBURGH, PA.
LOWER KITTANNING SEAM
AREA MINED OUT
MINABLE AREA REMAINING 28 IN. AND OVER IN THICKNESS
POSSIBLY OF MINABLE THICKNESS SUBJECT TO ADDITIONAL DRILLING
UNMINABLE, BASED ON PRESENT DATA
MINED OUT BY STRIPPING
SURFACE OWNED
OWNED IN FEE
OWNED MINERAL RTS.
LEASED
LOWER FREEPORT OUTCROP
MIDDLE KITTANNING SEAM
AREA MINED OUT
MINABLE AREA REMAINING 28 IN. AND OVER IN THICKNESS
POSSIBLY OF MINABLE THICKNESS SUBJECT TO ADDITIONAL DRILLING
UNMINABLE, BASED ON PRESENT DATA
MINED OUT BY STRIPPING
SURFACE OWNED
OWNED IN FEE
OWNED MINERAL RTS.
LEASED
SCALE: 1 IN = 1500 FEET
NOTE: DATA ASSEMBLED FROM MAPS, RECORDS AND OTHER INFORMATION SUPPLIED BY THE COMPANY AND FROM MINE EXAMINATION. N.G.A.