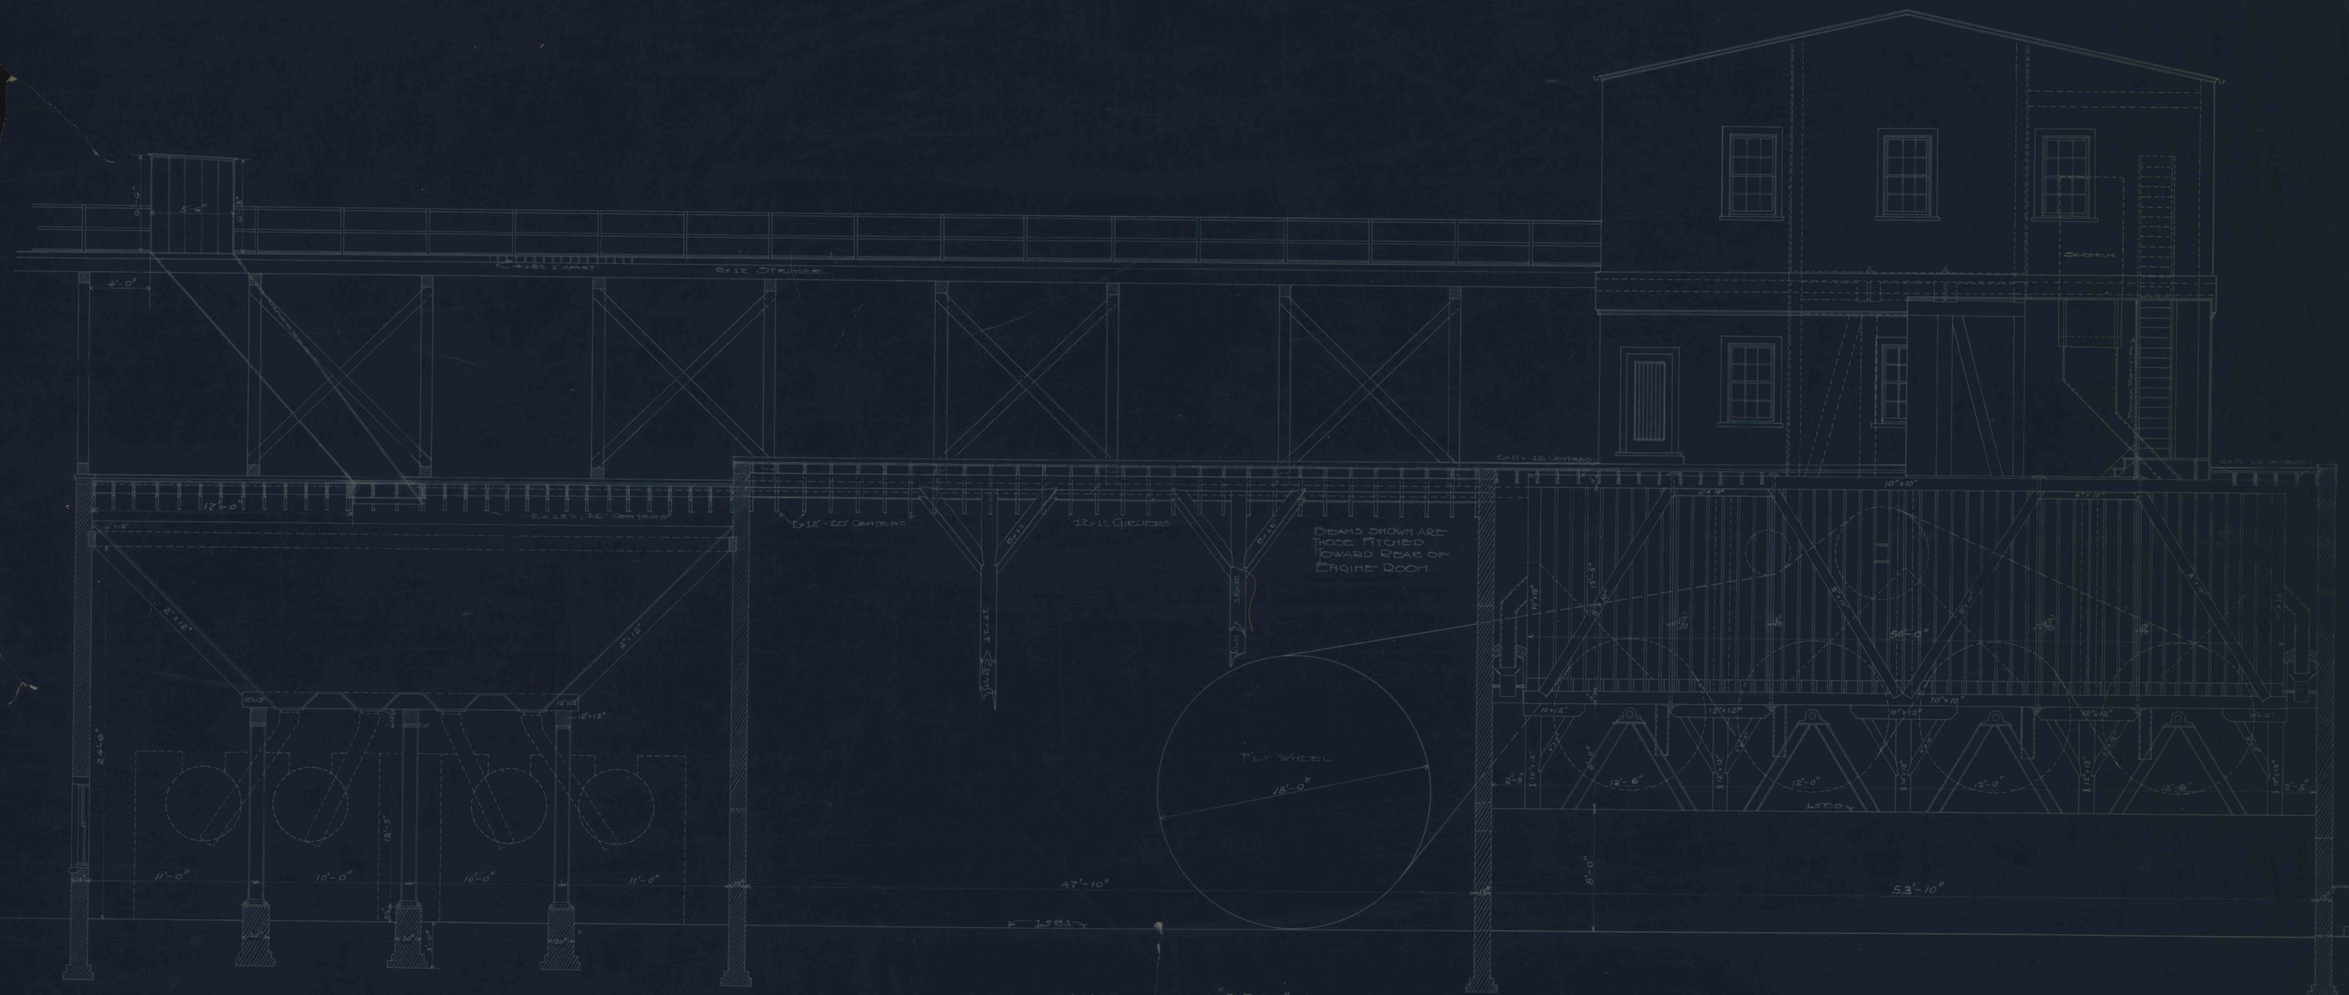

Section on "M-N"
(See Drawings Nos. 8 & 10)

Shawmut Clay Manufacturing Company.
Sewer Pipe Plant at Shawmut, Pa.
Section Through Boiler Engine & Machinery Rooms.
Scale 1/4" = 1' Oct. 15, 1902.
Drawing No. 9.
A. A. Cattell,
Consulting Engineer
52 Broadway New York