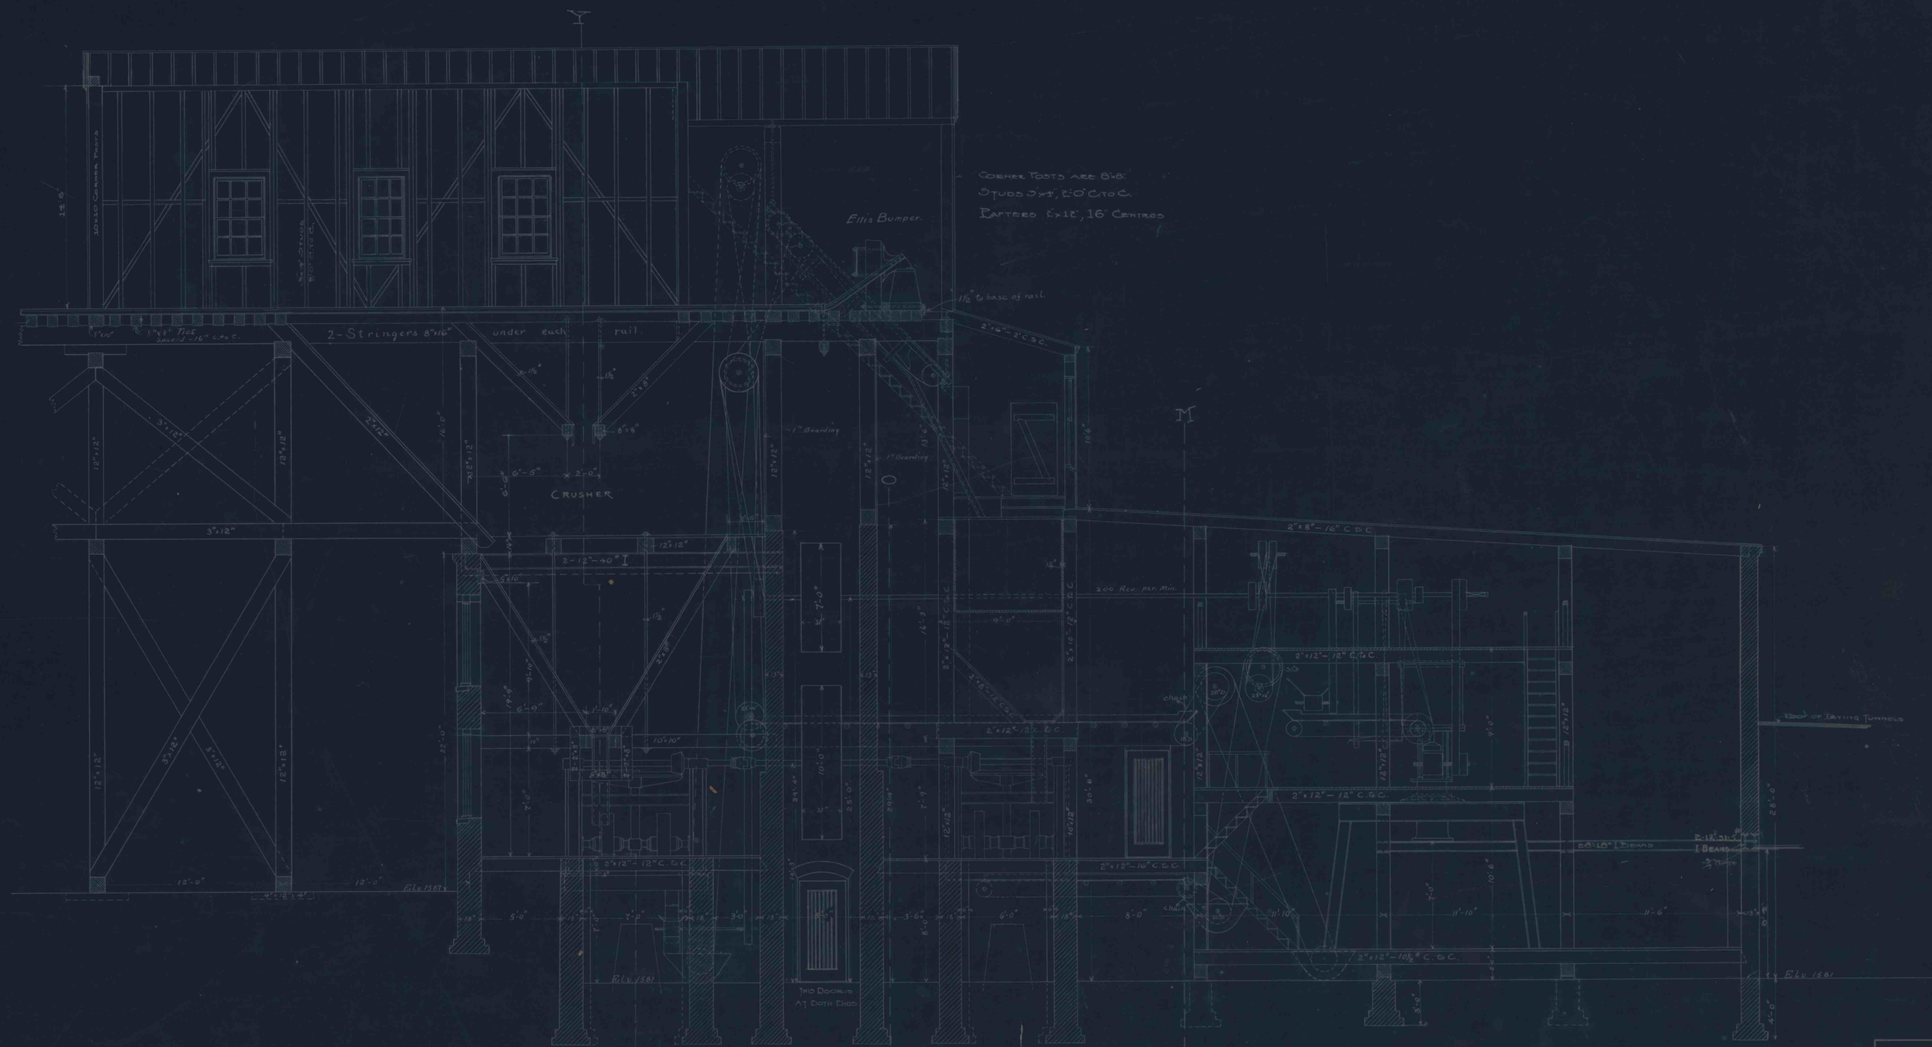

Section on A-D
See Drawing No. 2

Shawmut Clay Manufacturing Company.
Sewer Pipe Plant at Shawmut Pa.
Section Through Machinery House
Scale 1/4"=1' Oct. 15. 1902.
Drawing No. 8.
N. A. Cattell,
Consulting Engineer
52 Broadway New York