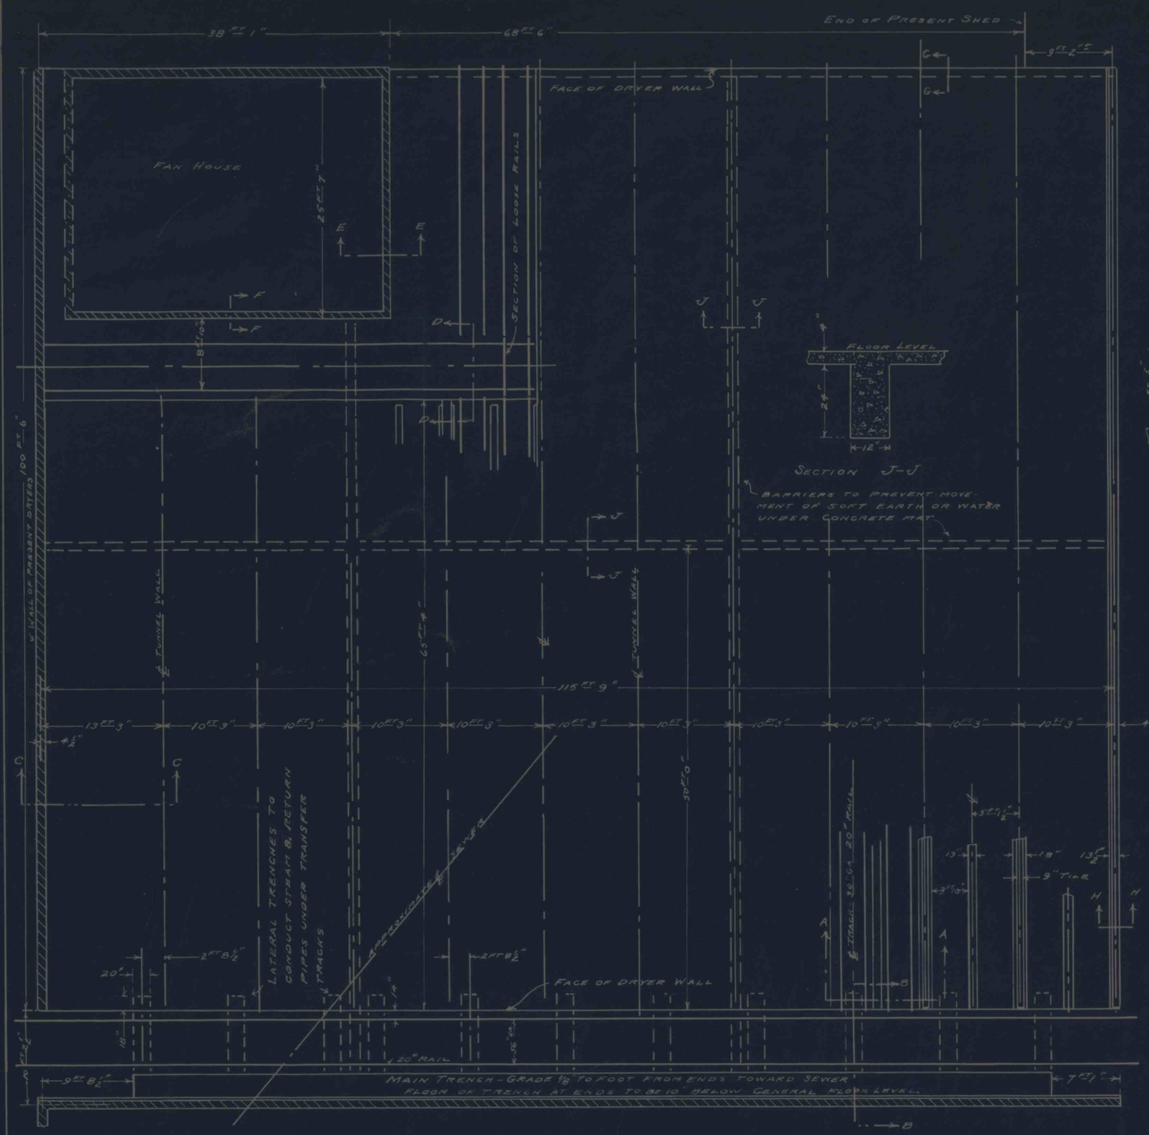

Section J-J

Barriers to prevent movement of soft earth or water under concrete mat.

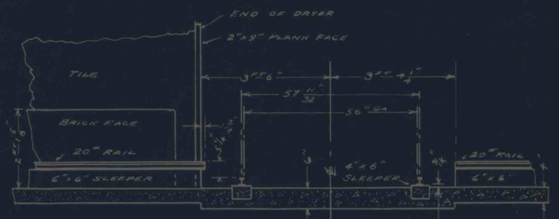

Section D-D

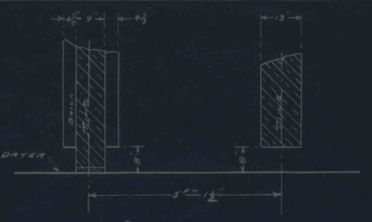

Section K-K

Set back brickwork of main walls & entire center wall from face of discharge end of tunnels to provide recess for doors

Section E-E

Section F-F

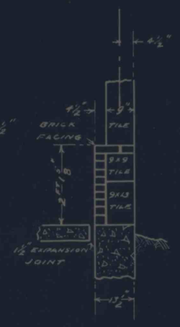

Section H-H

End wall only. Carry this foundation to firm footing if possible or widen footing to 24" below frost line.

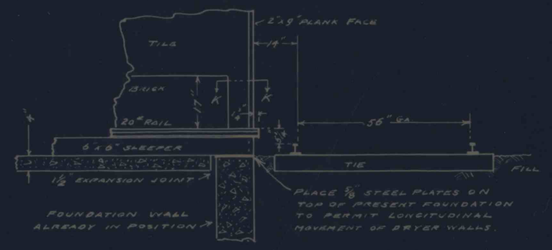

Section G-G

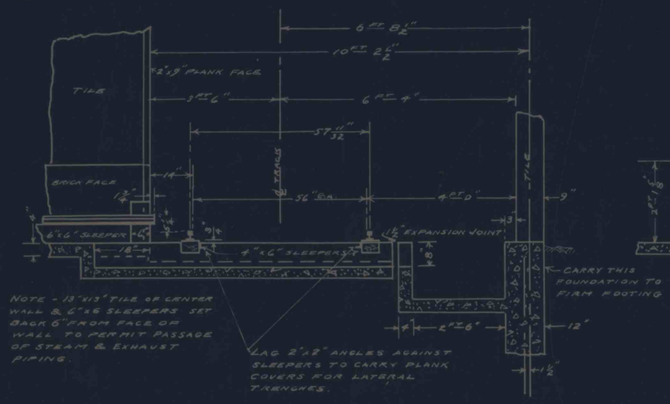

Section B-B

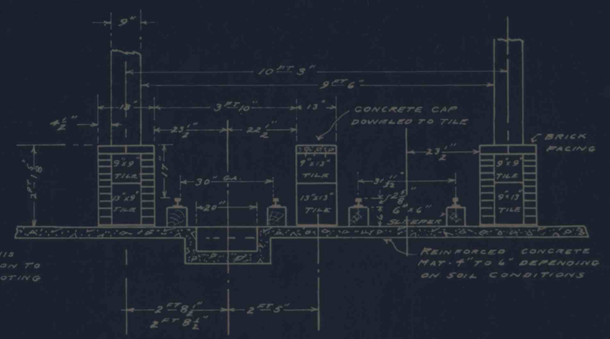

Section A-A

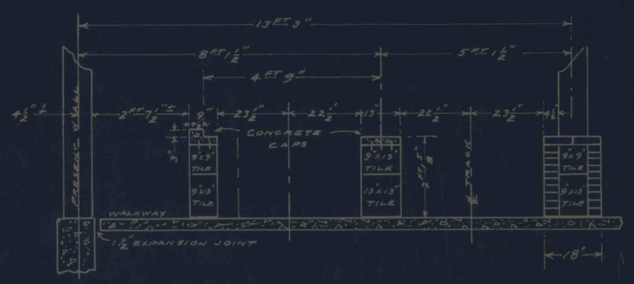

Section C-C

Scale 1/8" = 1 ft. 1/8" = 1 ft.	For Shawmut Clay Mfg. Co. Shawmut, Pa.	Date 2-18-30
Dryer Foundations		
Checked	Peter F. Loftus Engineer Brookville, Pa.	Drwg. No. SC-102

IMAPS # 16208