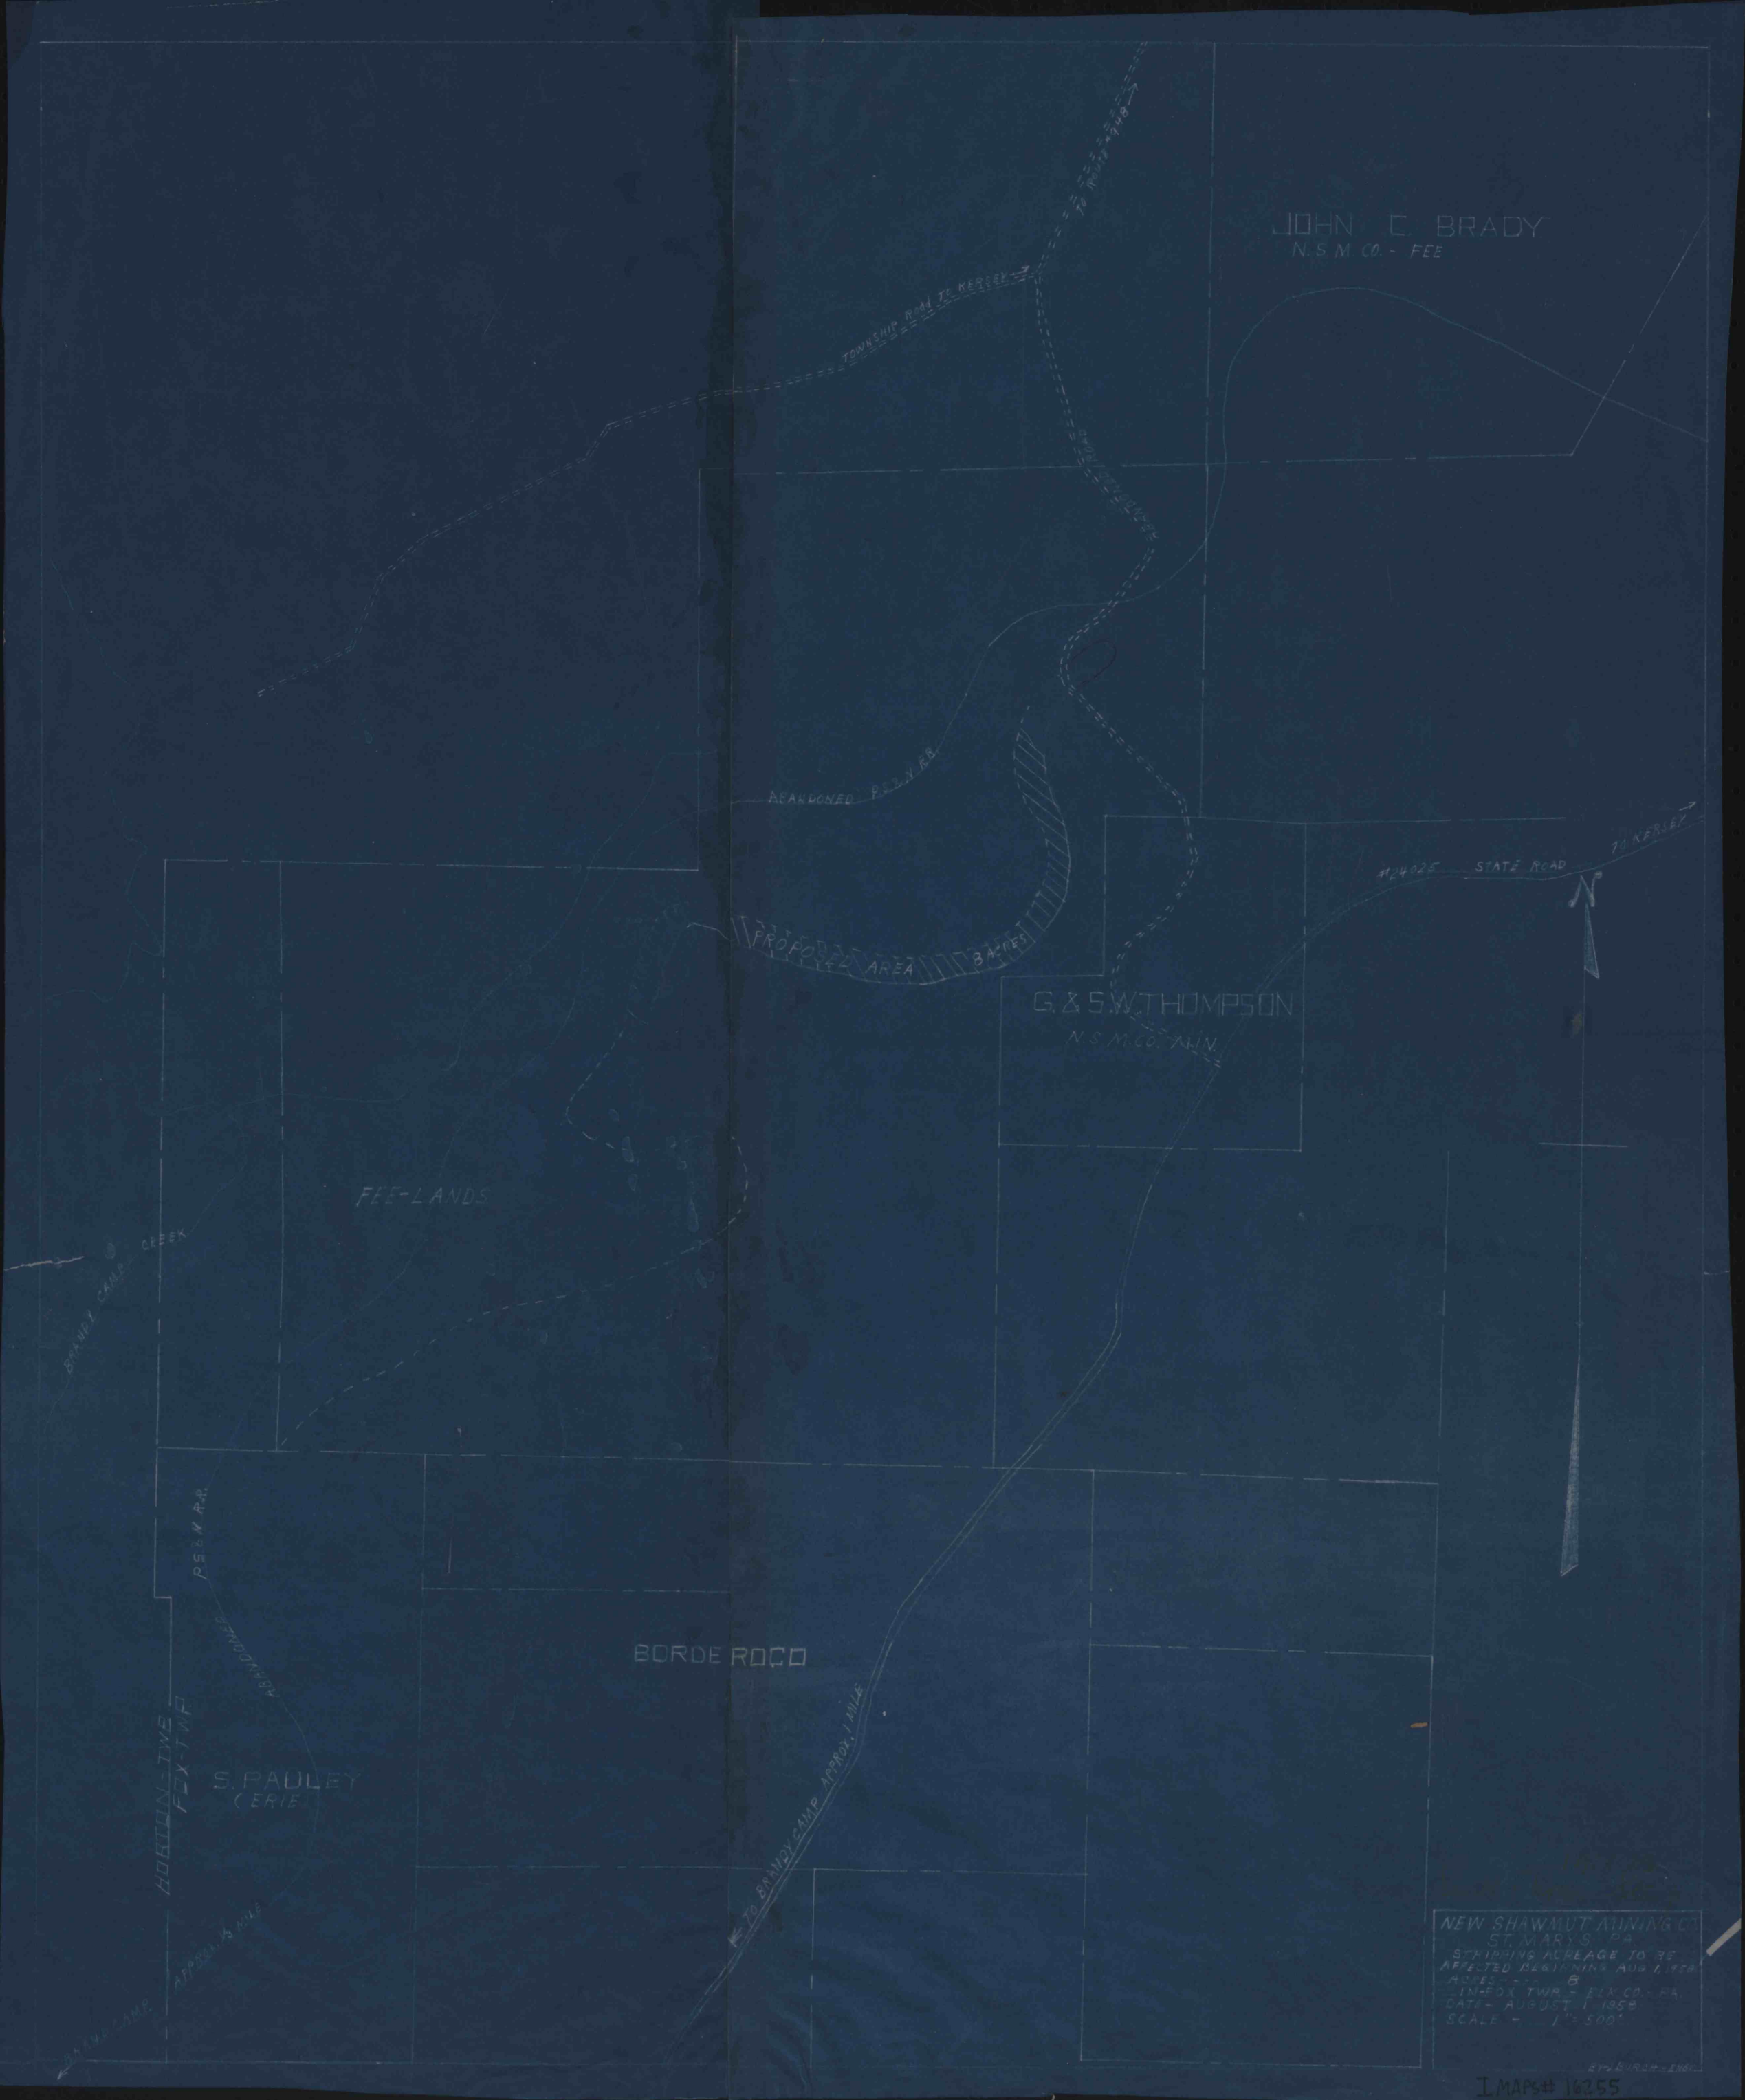
JOHN C. BRADY
N.S.M. CO. - FEE
TOWNSHIP ROAD TO KERSEY
TO ROUTE #948
ABANDONED P.R.R.
PROPOSED AREA 8 ACRES
#24025 STATE ROAD
TO KERSEY
N
G. & S.W. THOMPSON
N.S.M. CO. MIN.
FEE-LANDS
BRANDY CAMP CREEK
P.S.&W. R.R.
ABANDONED
BORDE ROCO
HORTON-TWP
FOX-TWP.
S. PAULEY
(ERIE)
APPROX. 1/3 MILE
TO BRANDY CAMP APPROX. 1 MILE
BRANDY CAMP
NEW SHAWMUT MINING CO.
ST. MARYS PA.
STRIPPING ACREAGE TO BE
AFFECTED BEGINNING AUG 1, 1958
ACRES - - - 8
IN-FOX TWP - ELK CO. PA.
DATE - AUGUST 1 1958
SCALE - 1" = 500'

I MAPS# 16255