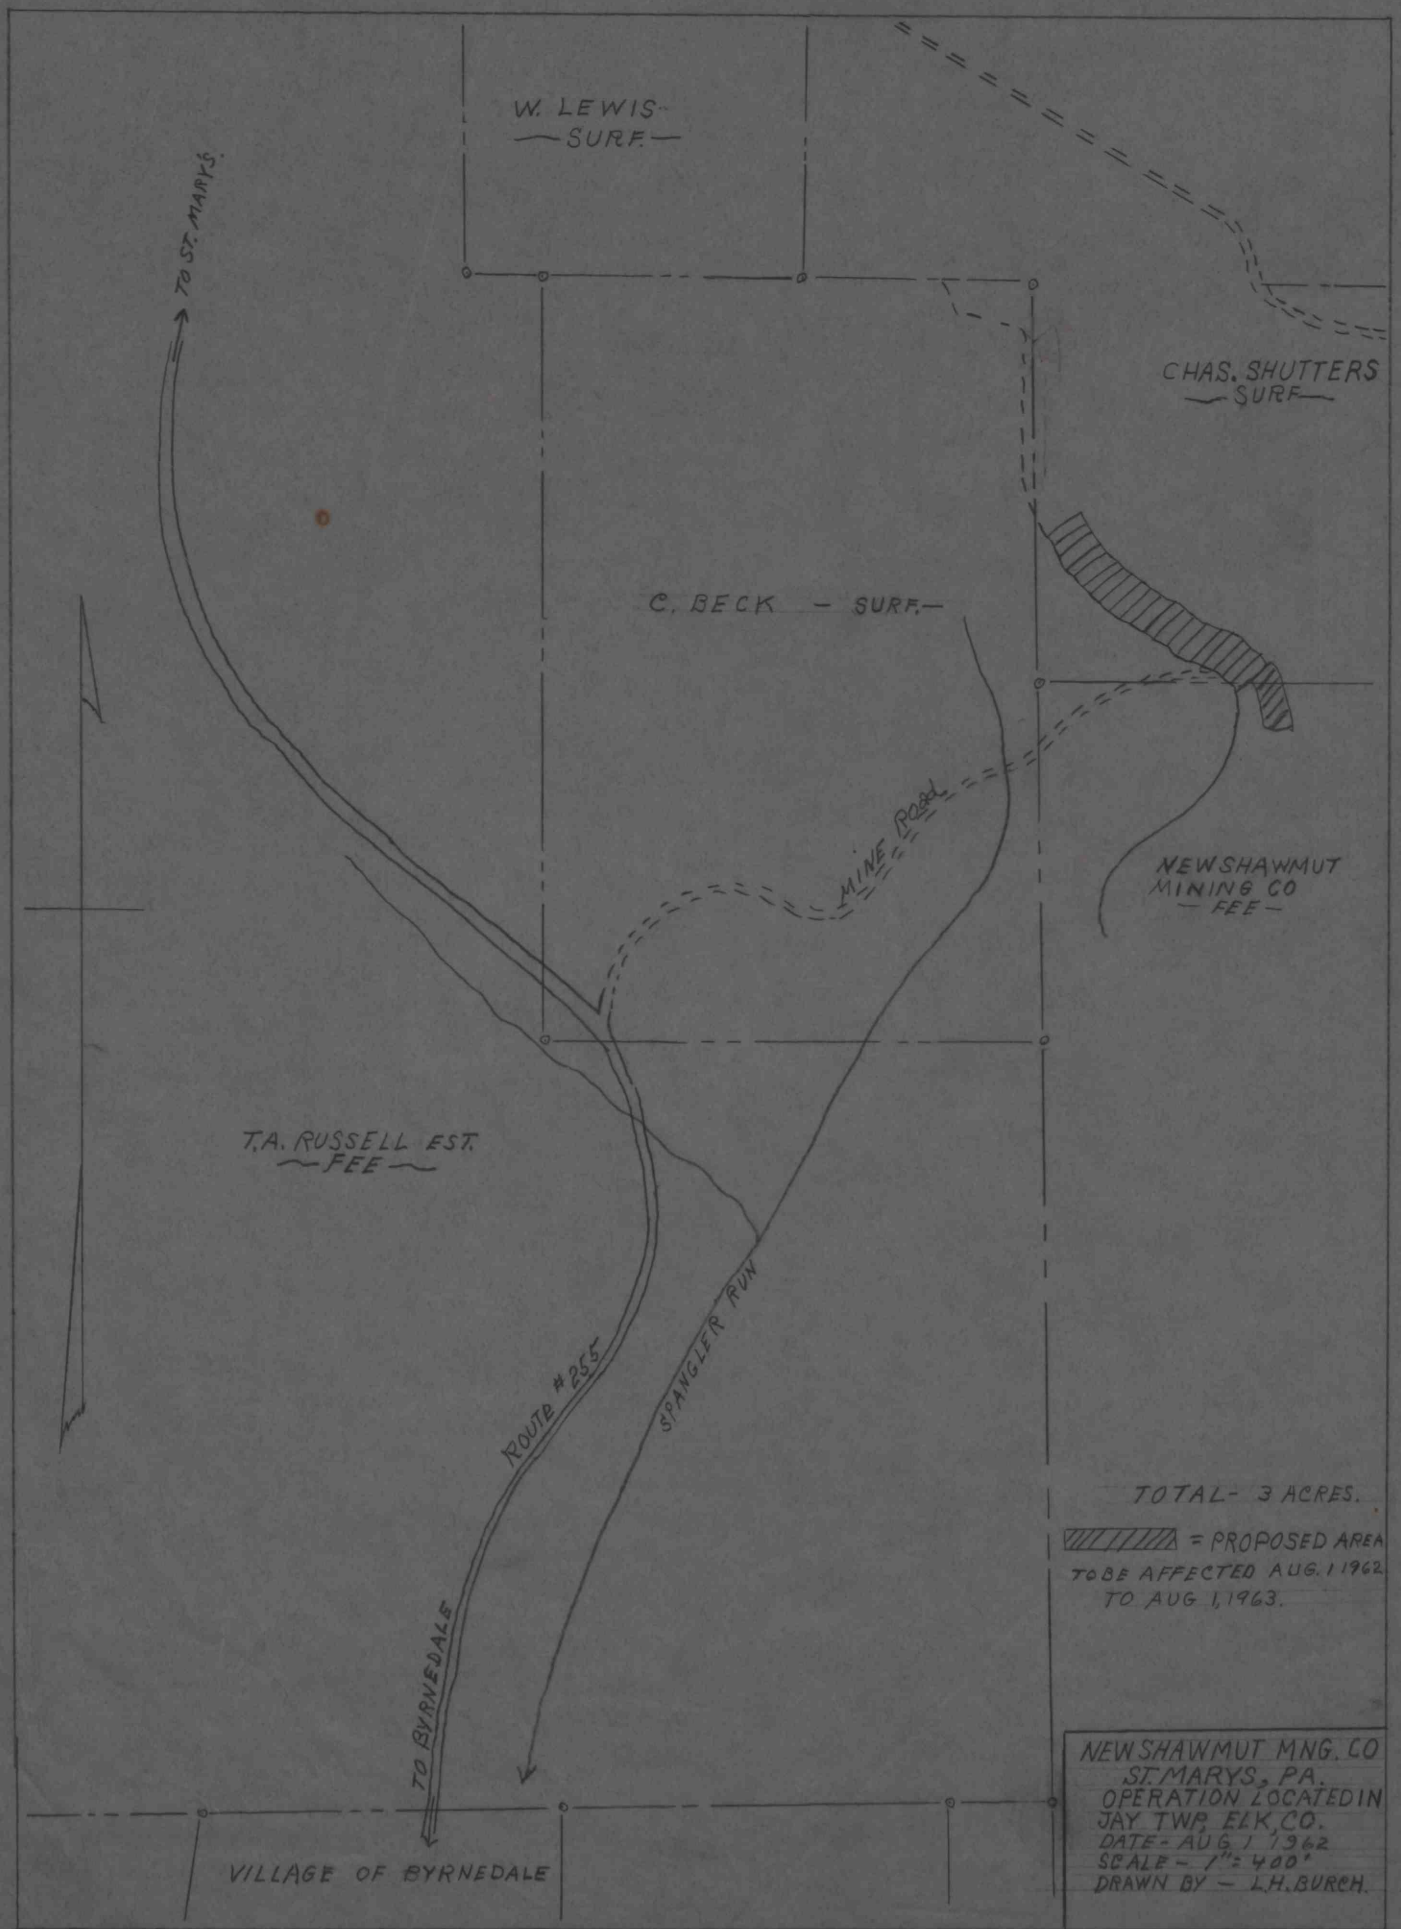
W. LEWIS
SURF.
TO ST. MARYS
CHAS. SHUTTERS
SURF.
C. BECK - SURF.
MINE Road
NEW SHAWMUT
MINING CO
FEE
T.A. RUSSELL EST.
FEE
ROUTE #255
SPANGLER RUN
TO BYRNEDALE
VILLAGE OF BYRNEDALE
TOTAL- 3 ACRES.
= PROPOSED AREA
TO BE AFFECTED AUG. 1 1962
TO AUG 1, 1963.
NEW SHAWMUT MNG. CO
ST. MARYS, PA.
OPERATION LOCATED IN
JAY TWP. ELK CO.
DATE- AUG 1 1962
SCALE- 1" = 400'
DRAWN BY - L.H. BURCH.

IMAPS #16352