




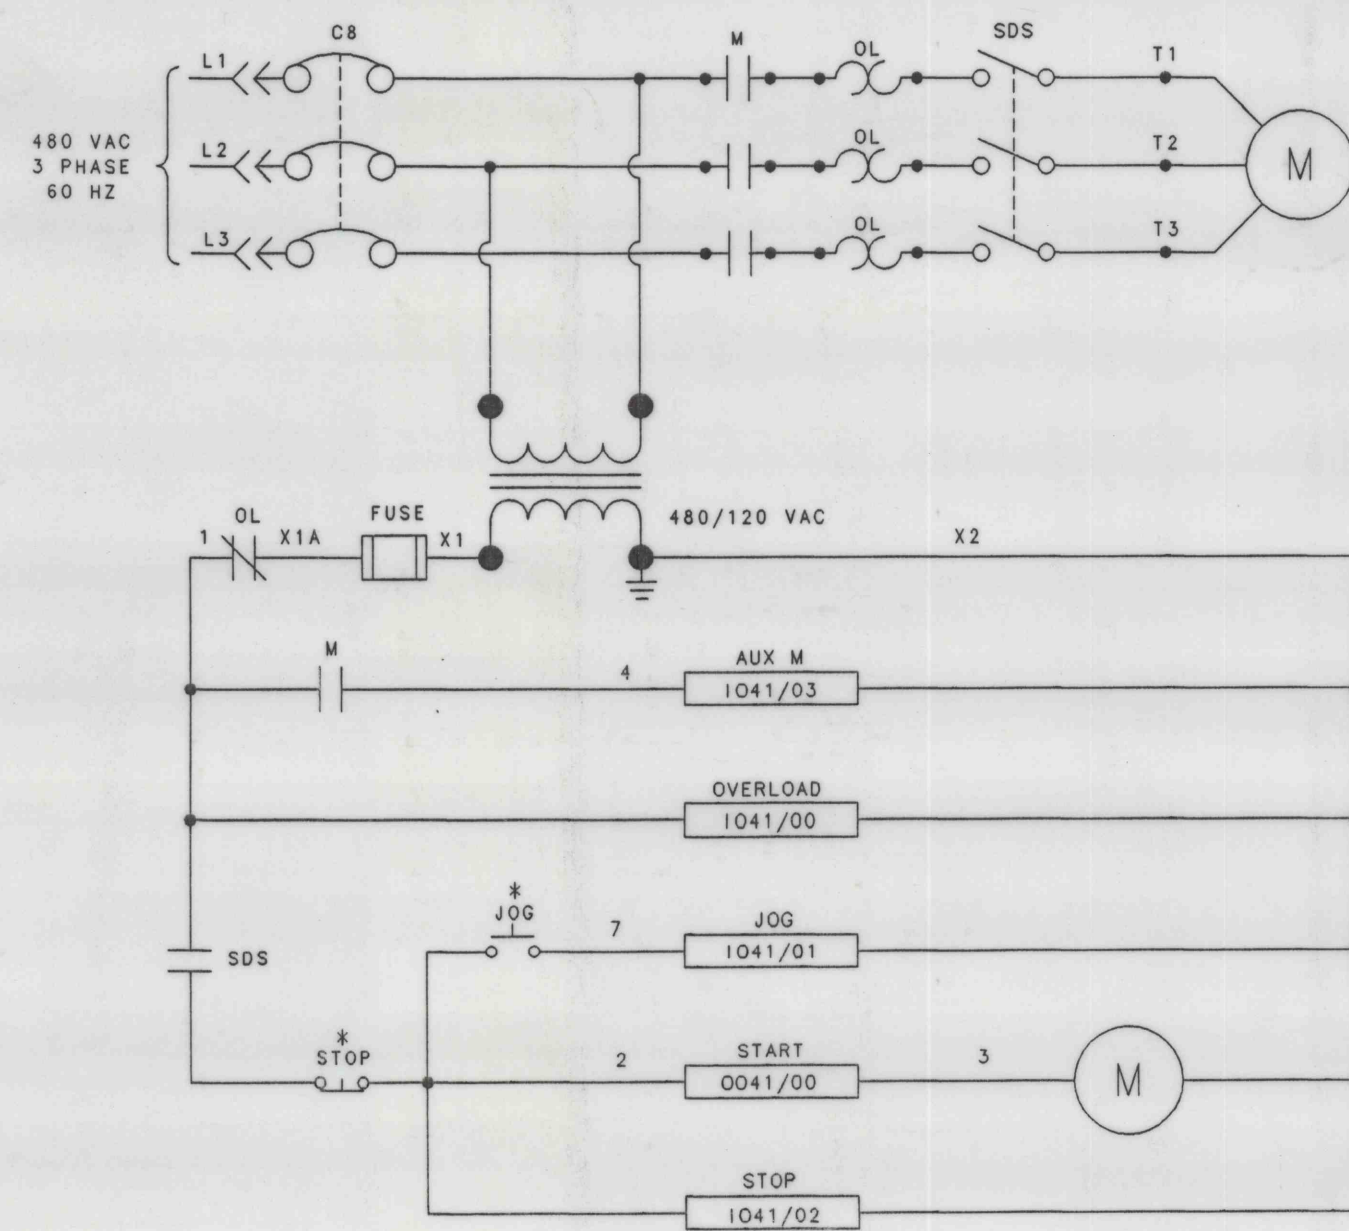


UNIT	DESCRIPTION	HP	MCC
123W	REFUSE MAG. SEPARATOR	5	

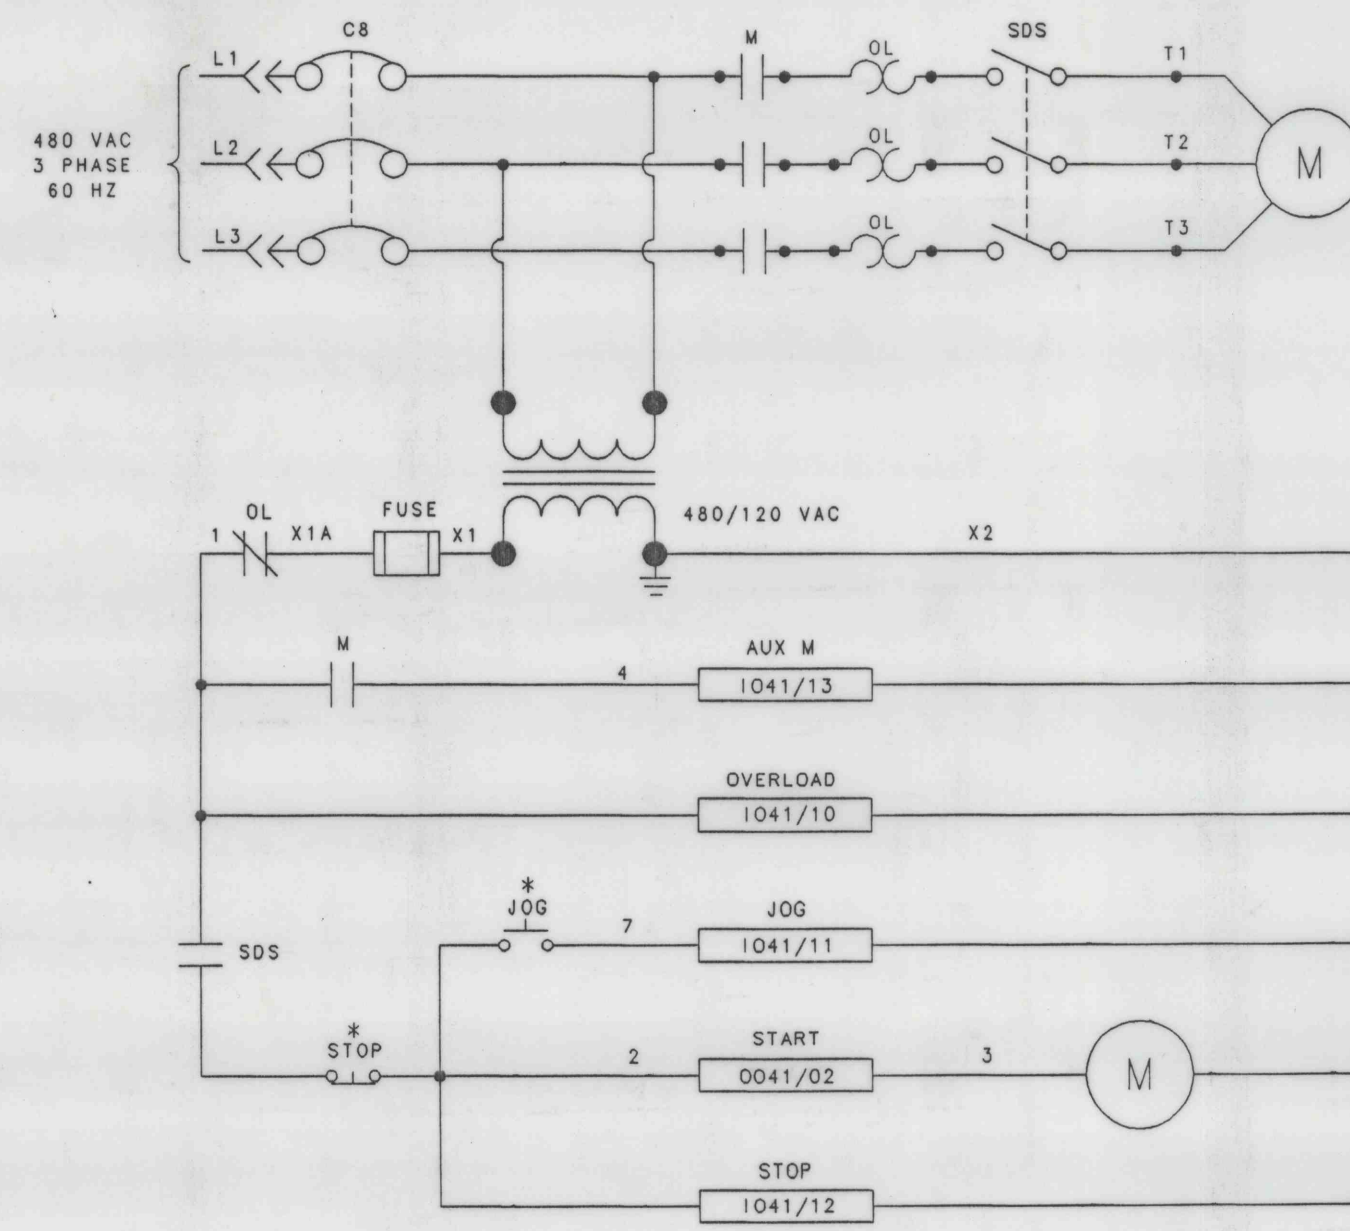


UNIT	DESCRIPTION	HP	MCC
123Y	REFUSE MAG. SEPARATOR	5	

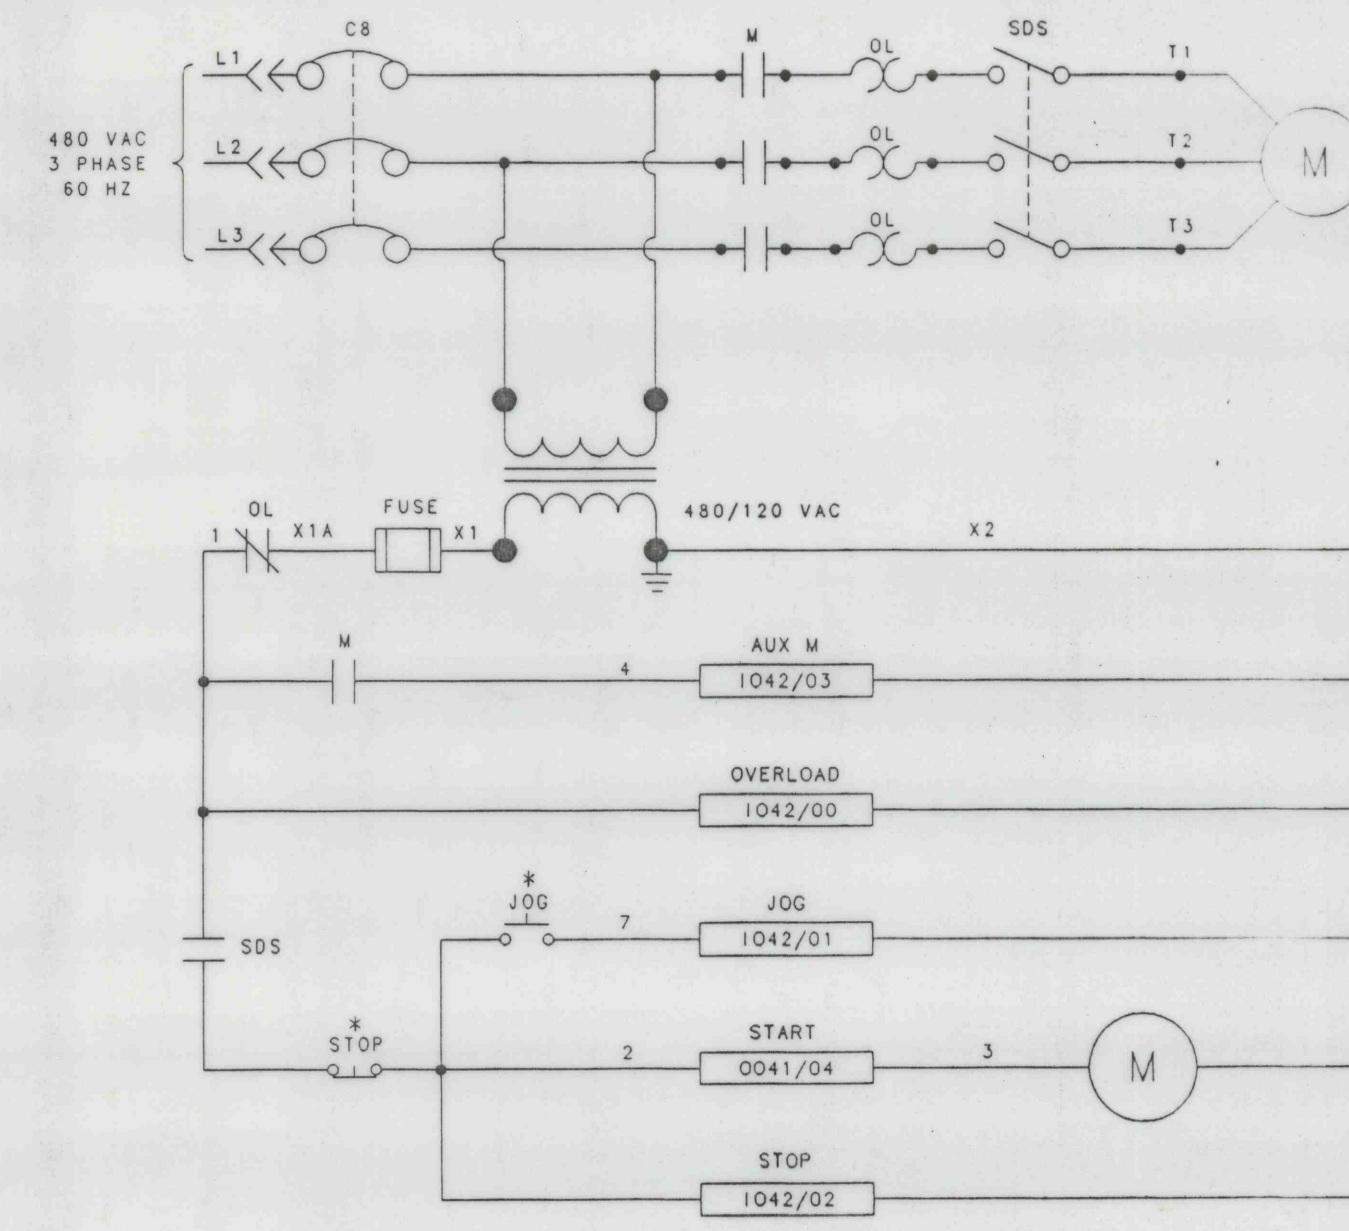


UNIT	DESCRIPTION	HP	MCC
123E	C C MAG. SEPARATOR	5	

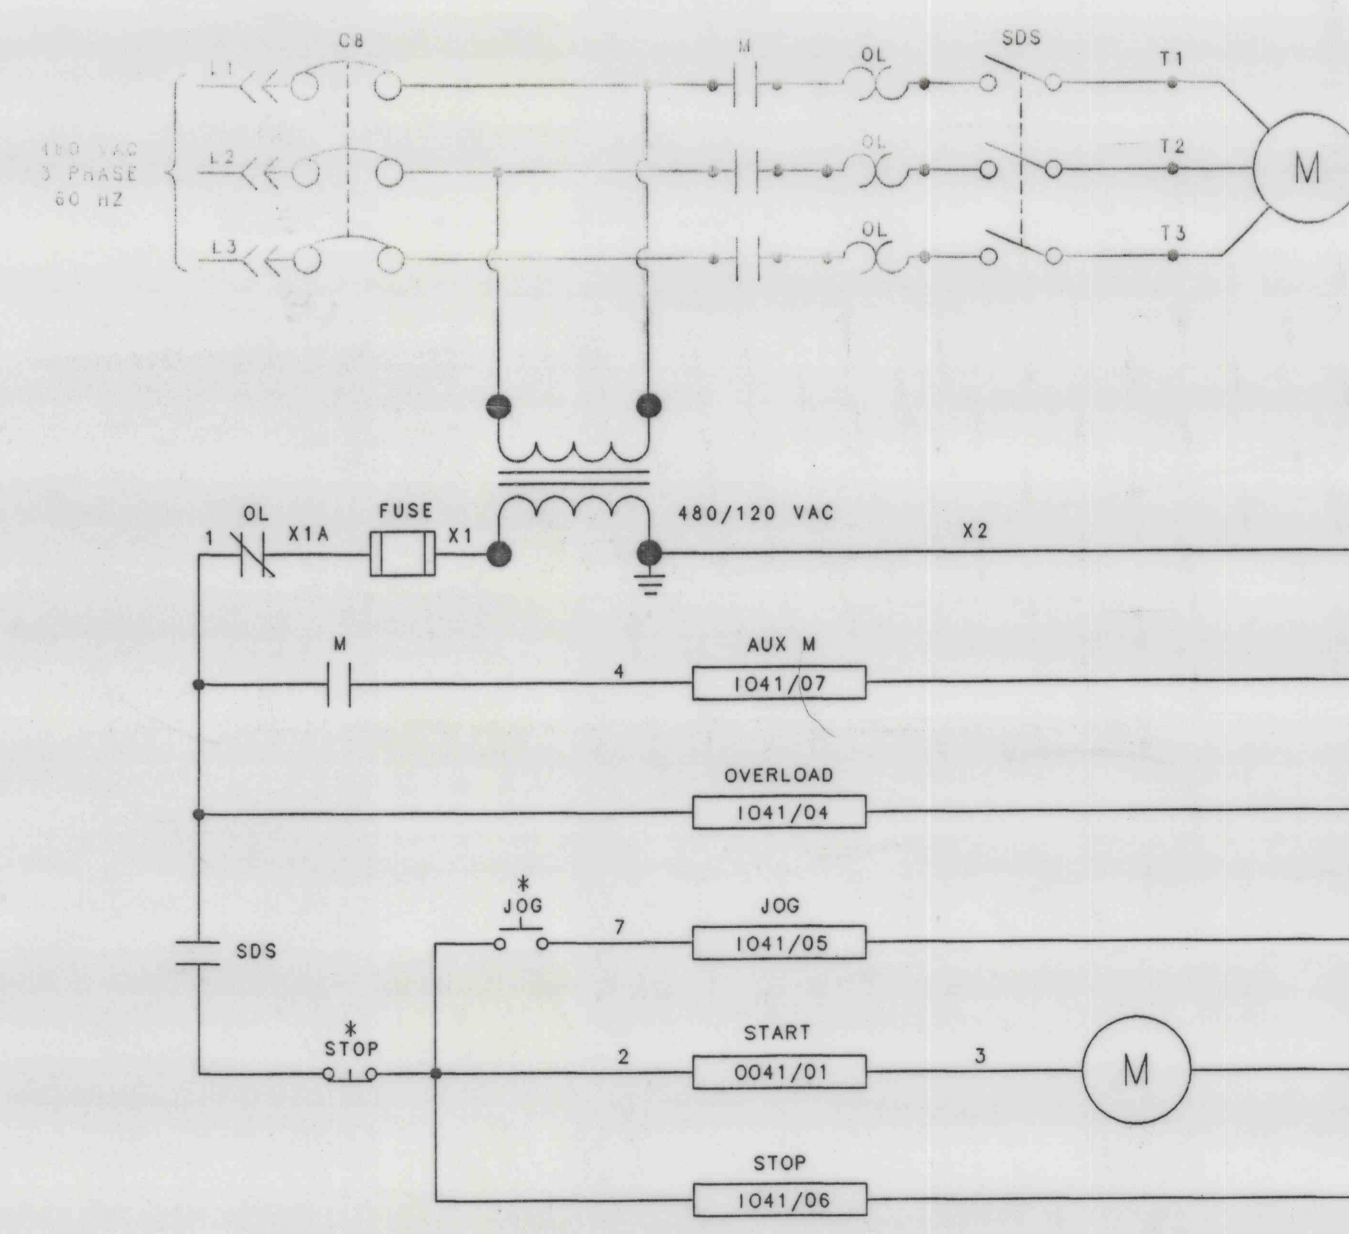

UNIT	DESCRIPTION	HP	MCC
123X	REFUSE MAG. SEPARATOR	5	

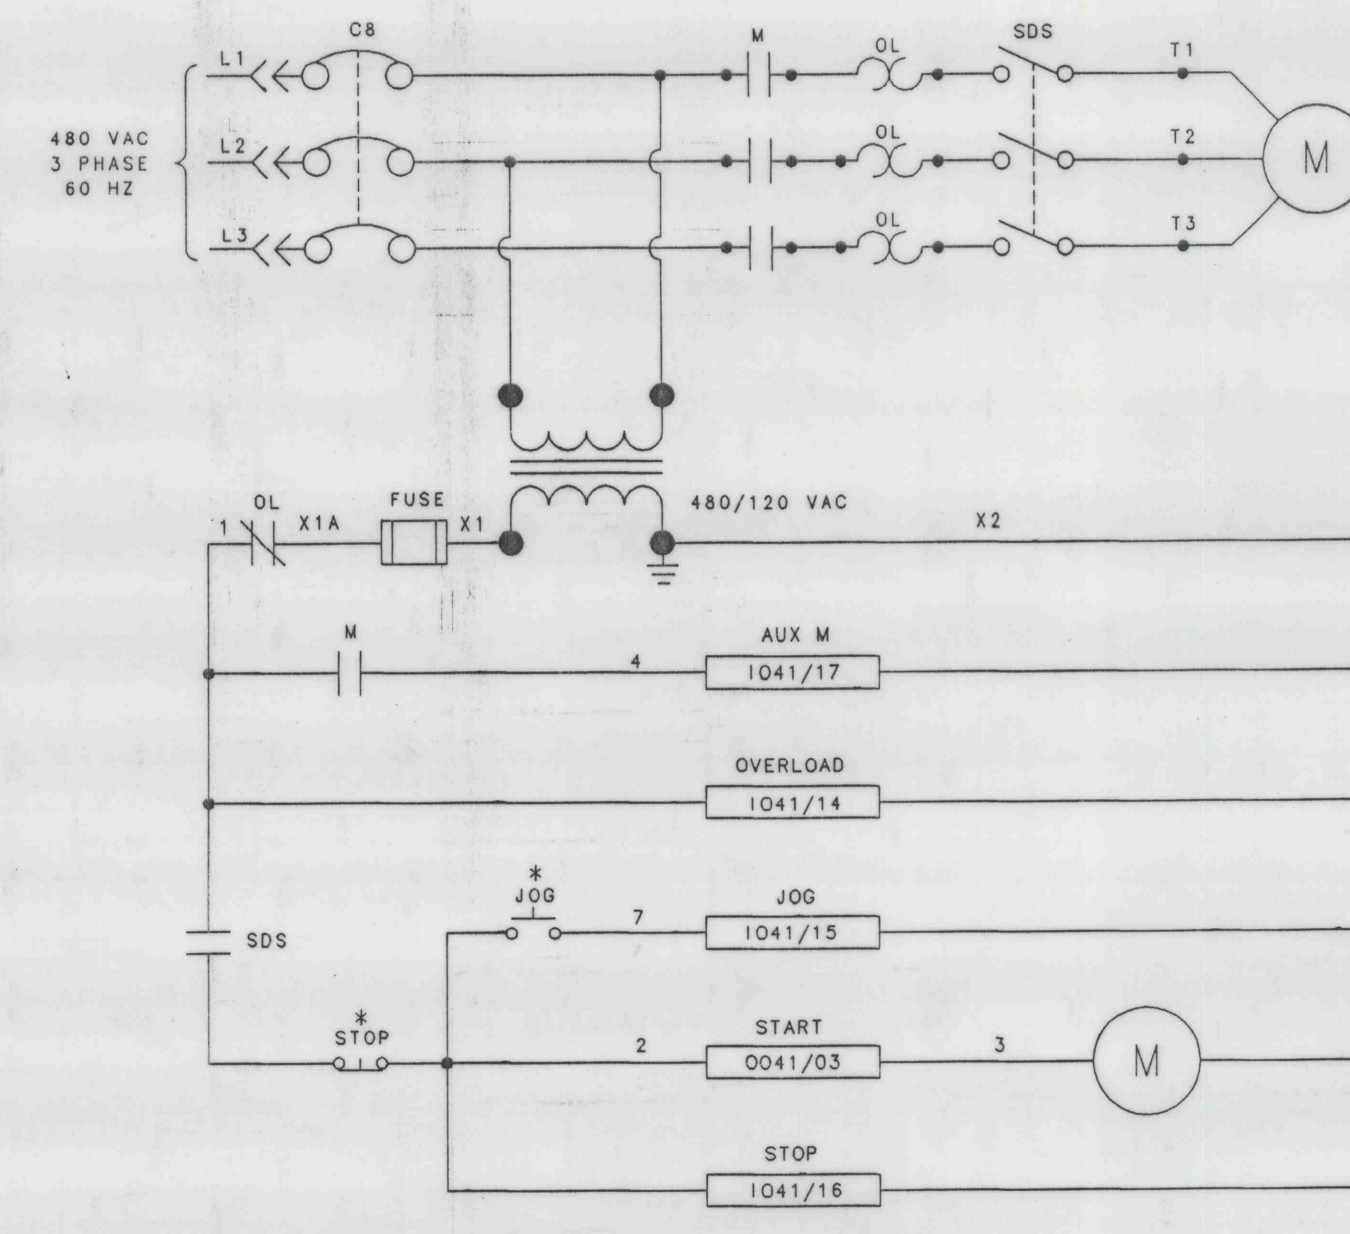

UNIT	DESCRIPTION	HP	MCC
123Z	REFUSE MAG. SEPARATOR	5	

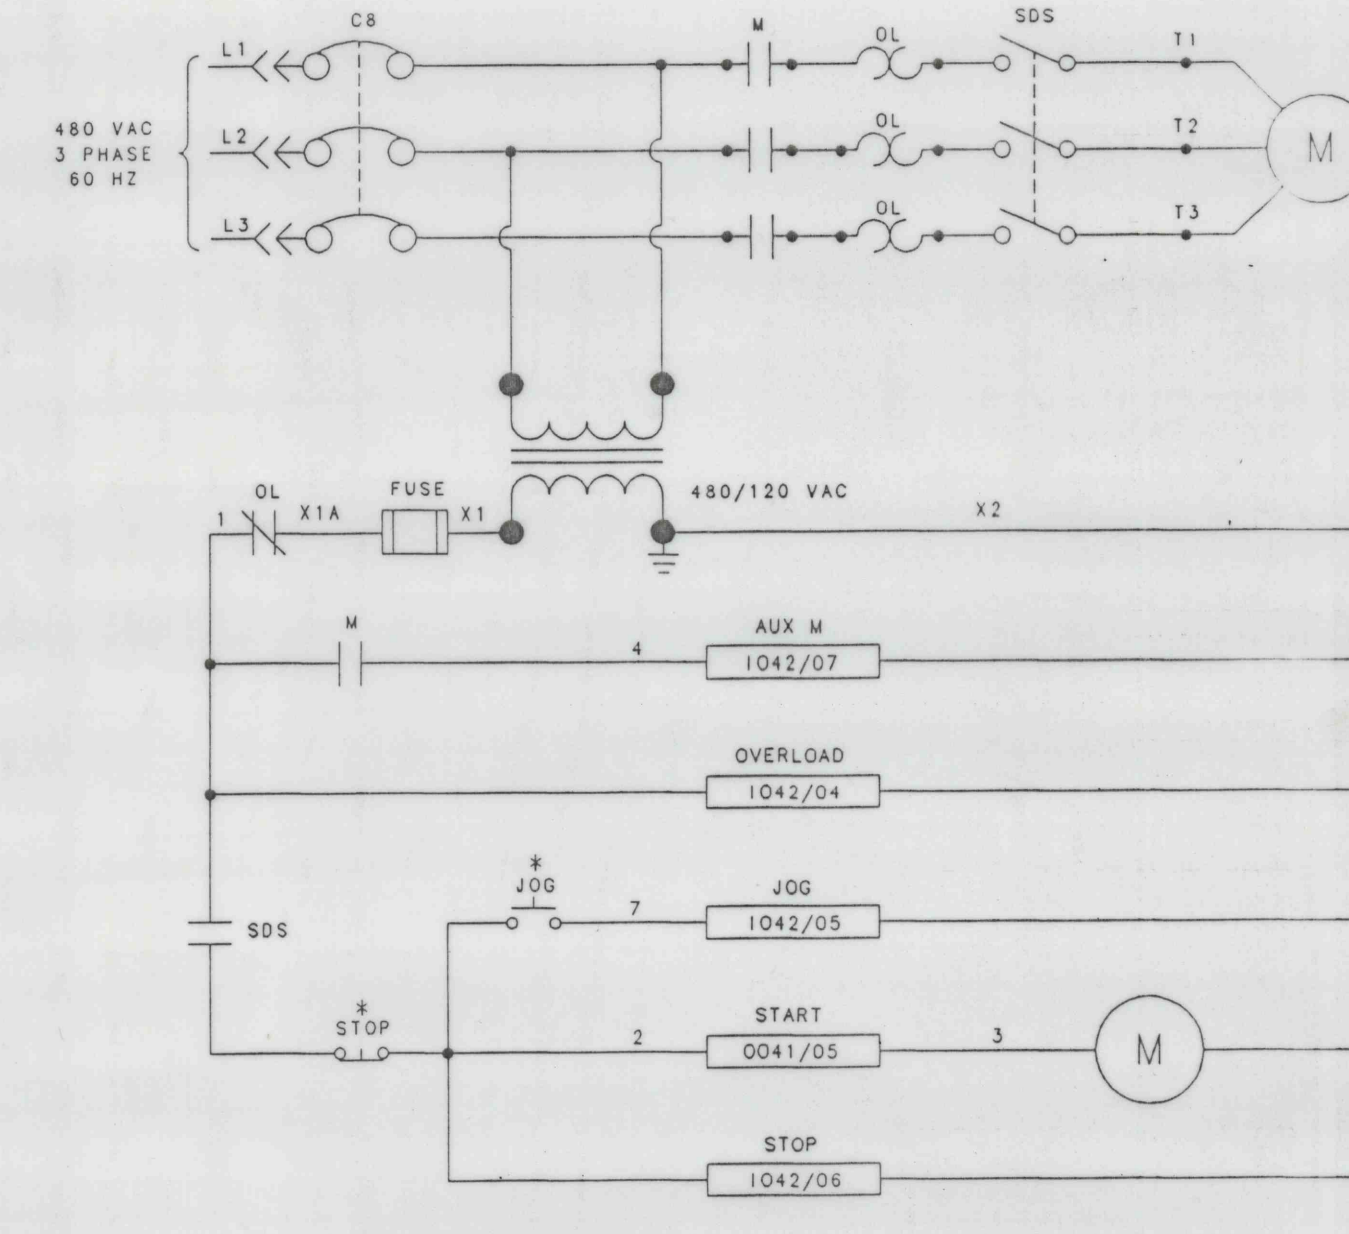

UNIT	DESCRIPTION	HP	MCC
123F	C C MAG. SEPARATORS	5	



REVISION	DESCRIPTION	MADE BY	DATE	CHECKED BY	DATE

DRAWN BY	RAH	DATE	05/12/94	ROCHESTER & PITTSBURGH COAL COMPANY	SCALE	PROJECT NO.
DESIGNED BY		DATE		KEYSTONE COAL MINING CORP.	NONE	93-123
CHECKED BY		DATE		PREPARATION PLANT MODIFICATIONS	DRAWING NO.	FILE NO.
APPROVED BY		DATE		ELECTRICAL ONE-LINE	EL-03	93-123-EL3