


Item #: A 0120^{1-B} Descriptor: 9848 A-33
Name: Mahan-Ellison Coal Corp. Map Showing
Plan: Profile of Proposed Belt
Conveyor from Regal to Dean Seam
Date: 11/10/1955 Material: Paper
Scale: 1"=30' Creator: L. J. S.
Company: Mahan-Ellison Coal Corp.
Location: Lancing, TN
Morgan Co., TN

I MAPS # 16725

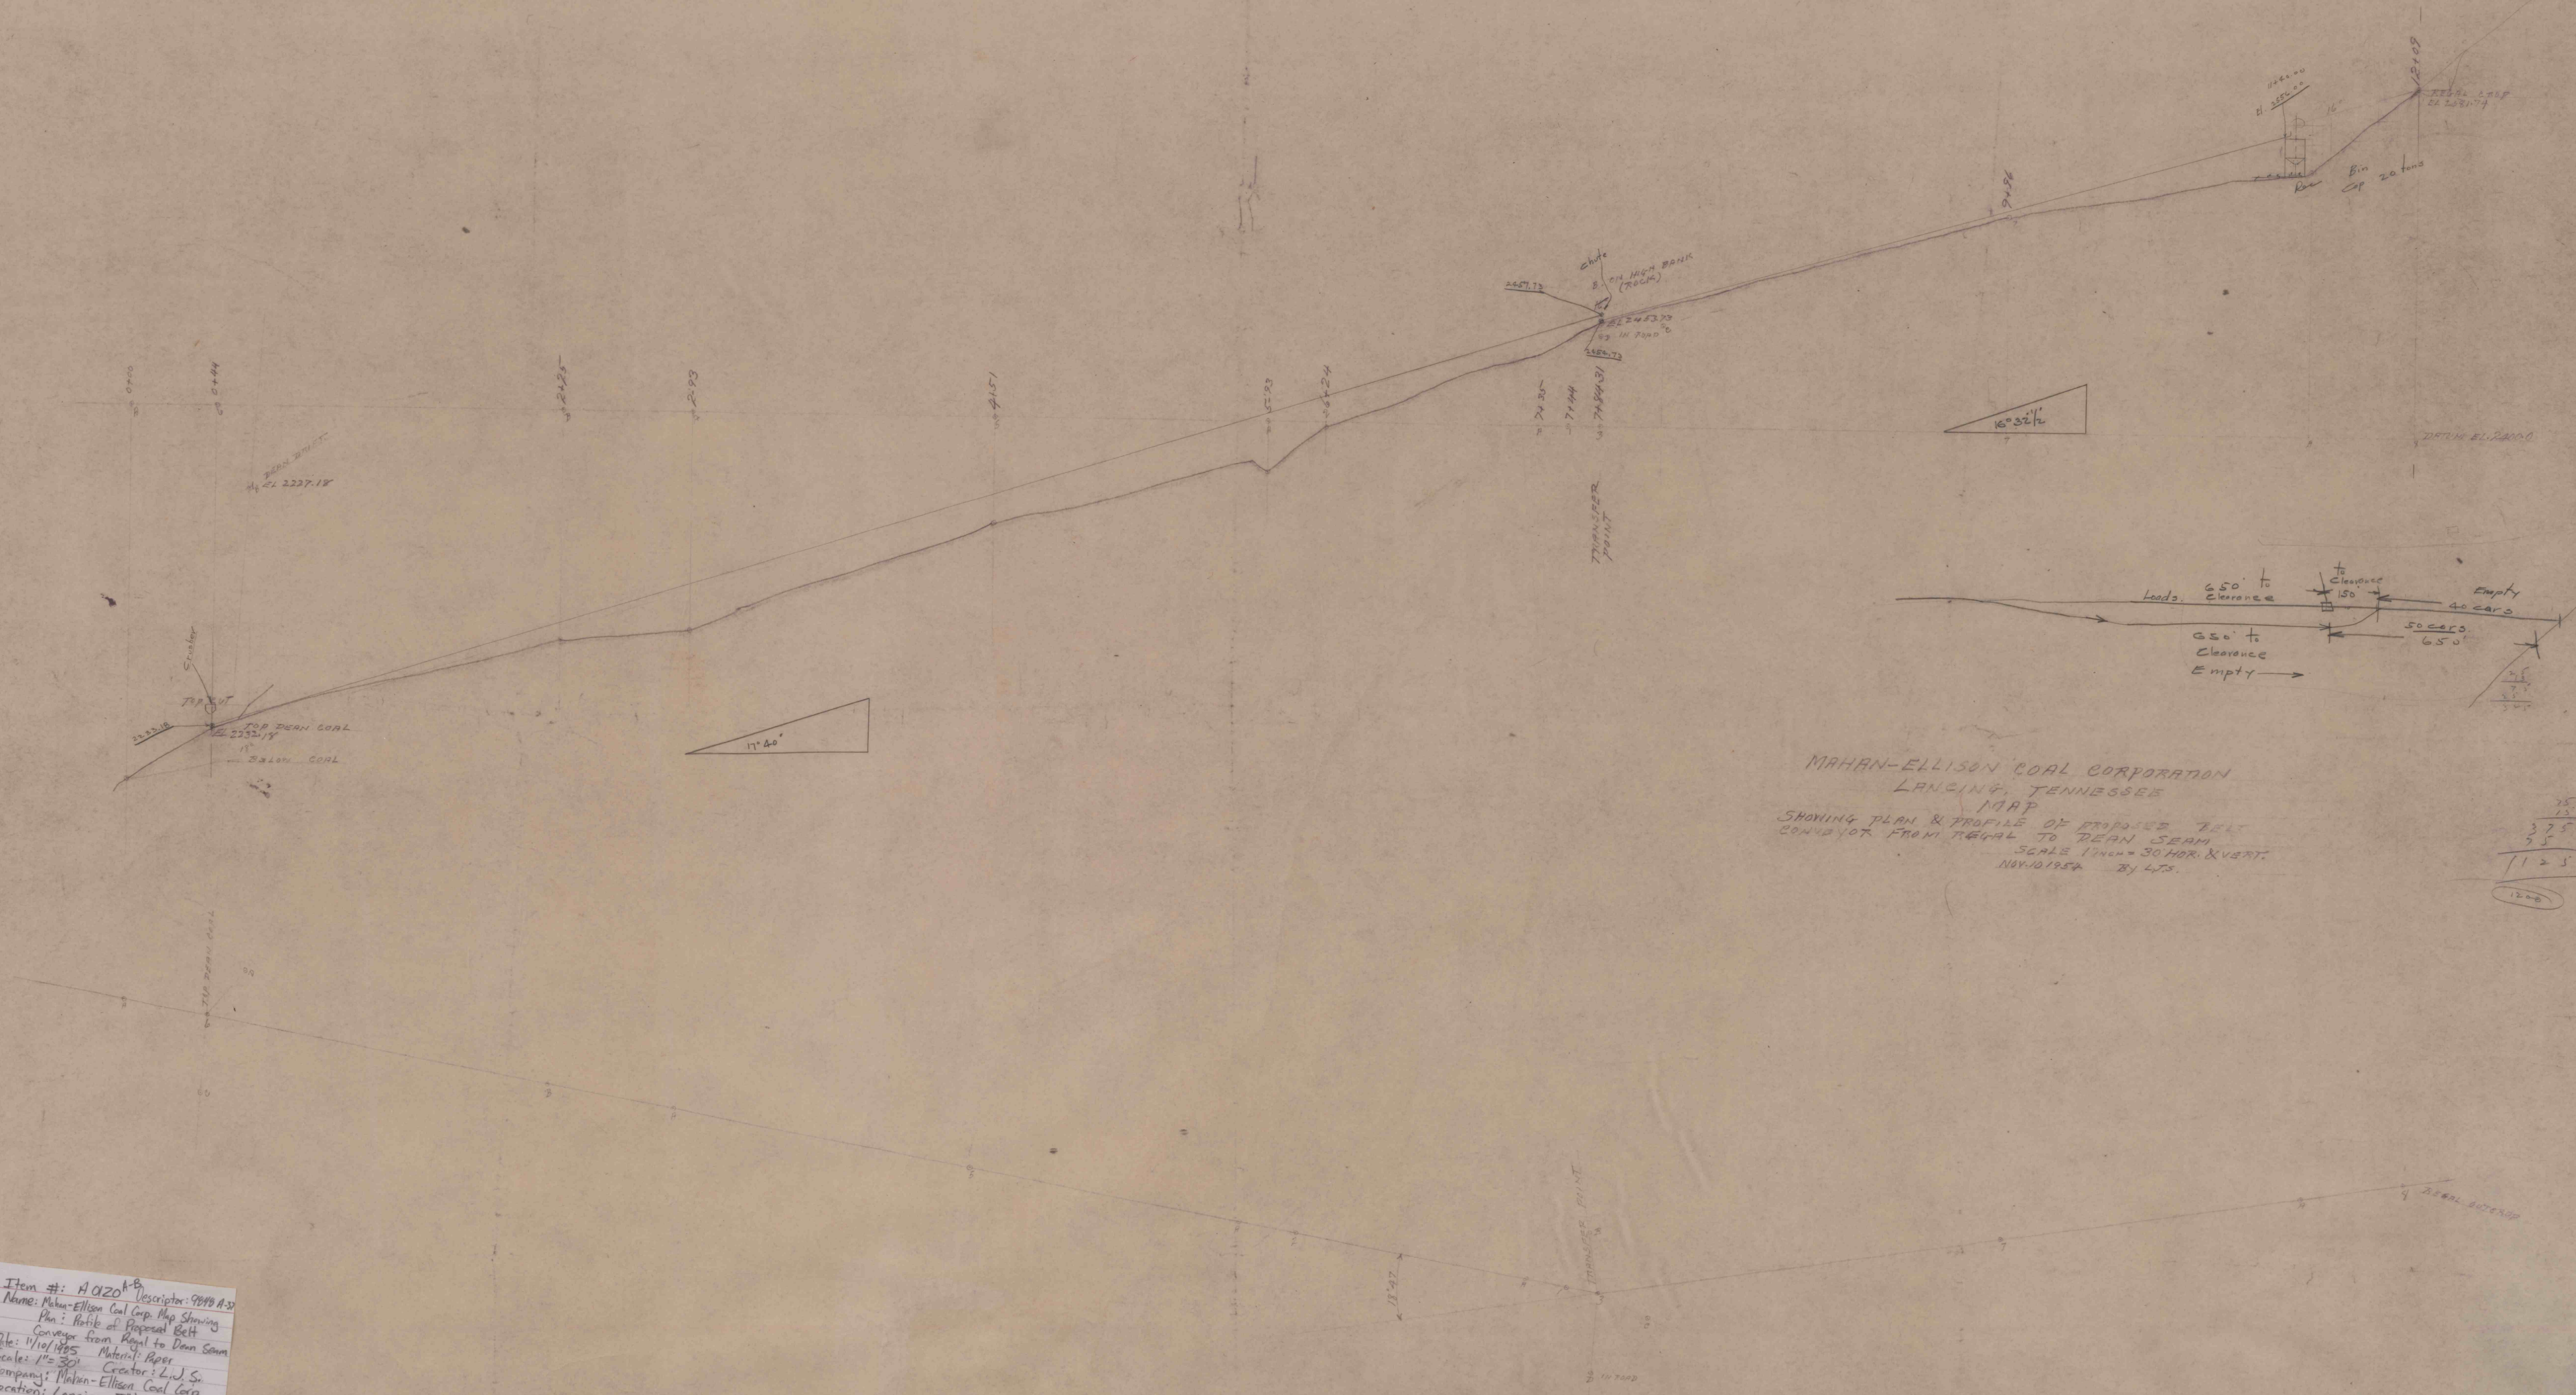

25
13
375
55
1125
1220