
MAHAN-ELLISON COAL CORPORATION
LANCING, TENNESSEE
MAP
SHOWING PLAN & PROFILE OF PROPOSED BELT CONVEYOR FROM REGAL TO DEAN SEAM.
SCALE 1 INCH = 30 HOR. & VERT.
NOV. 10, 1954 By L.J.S.

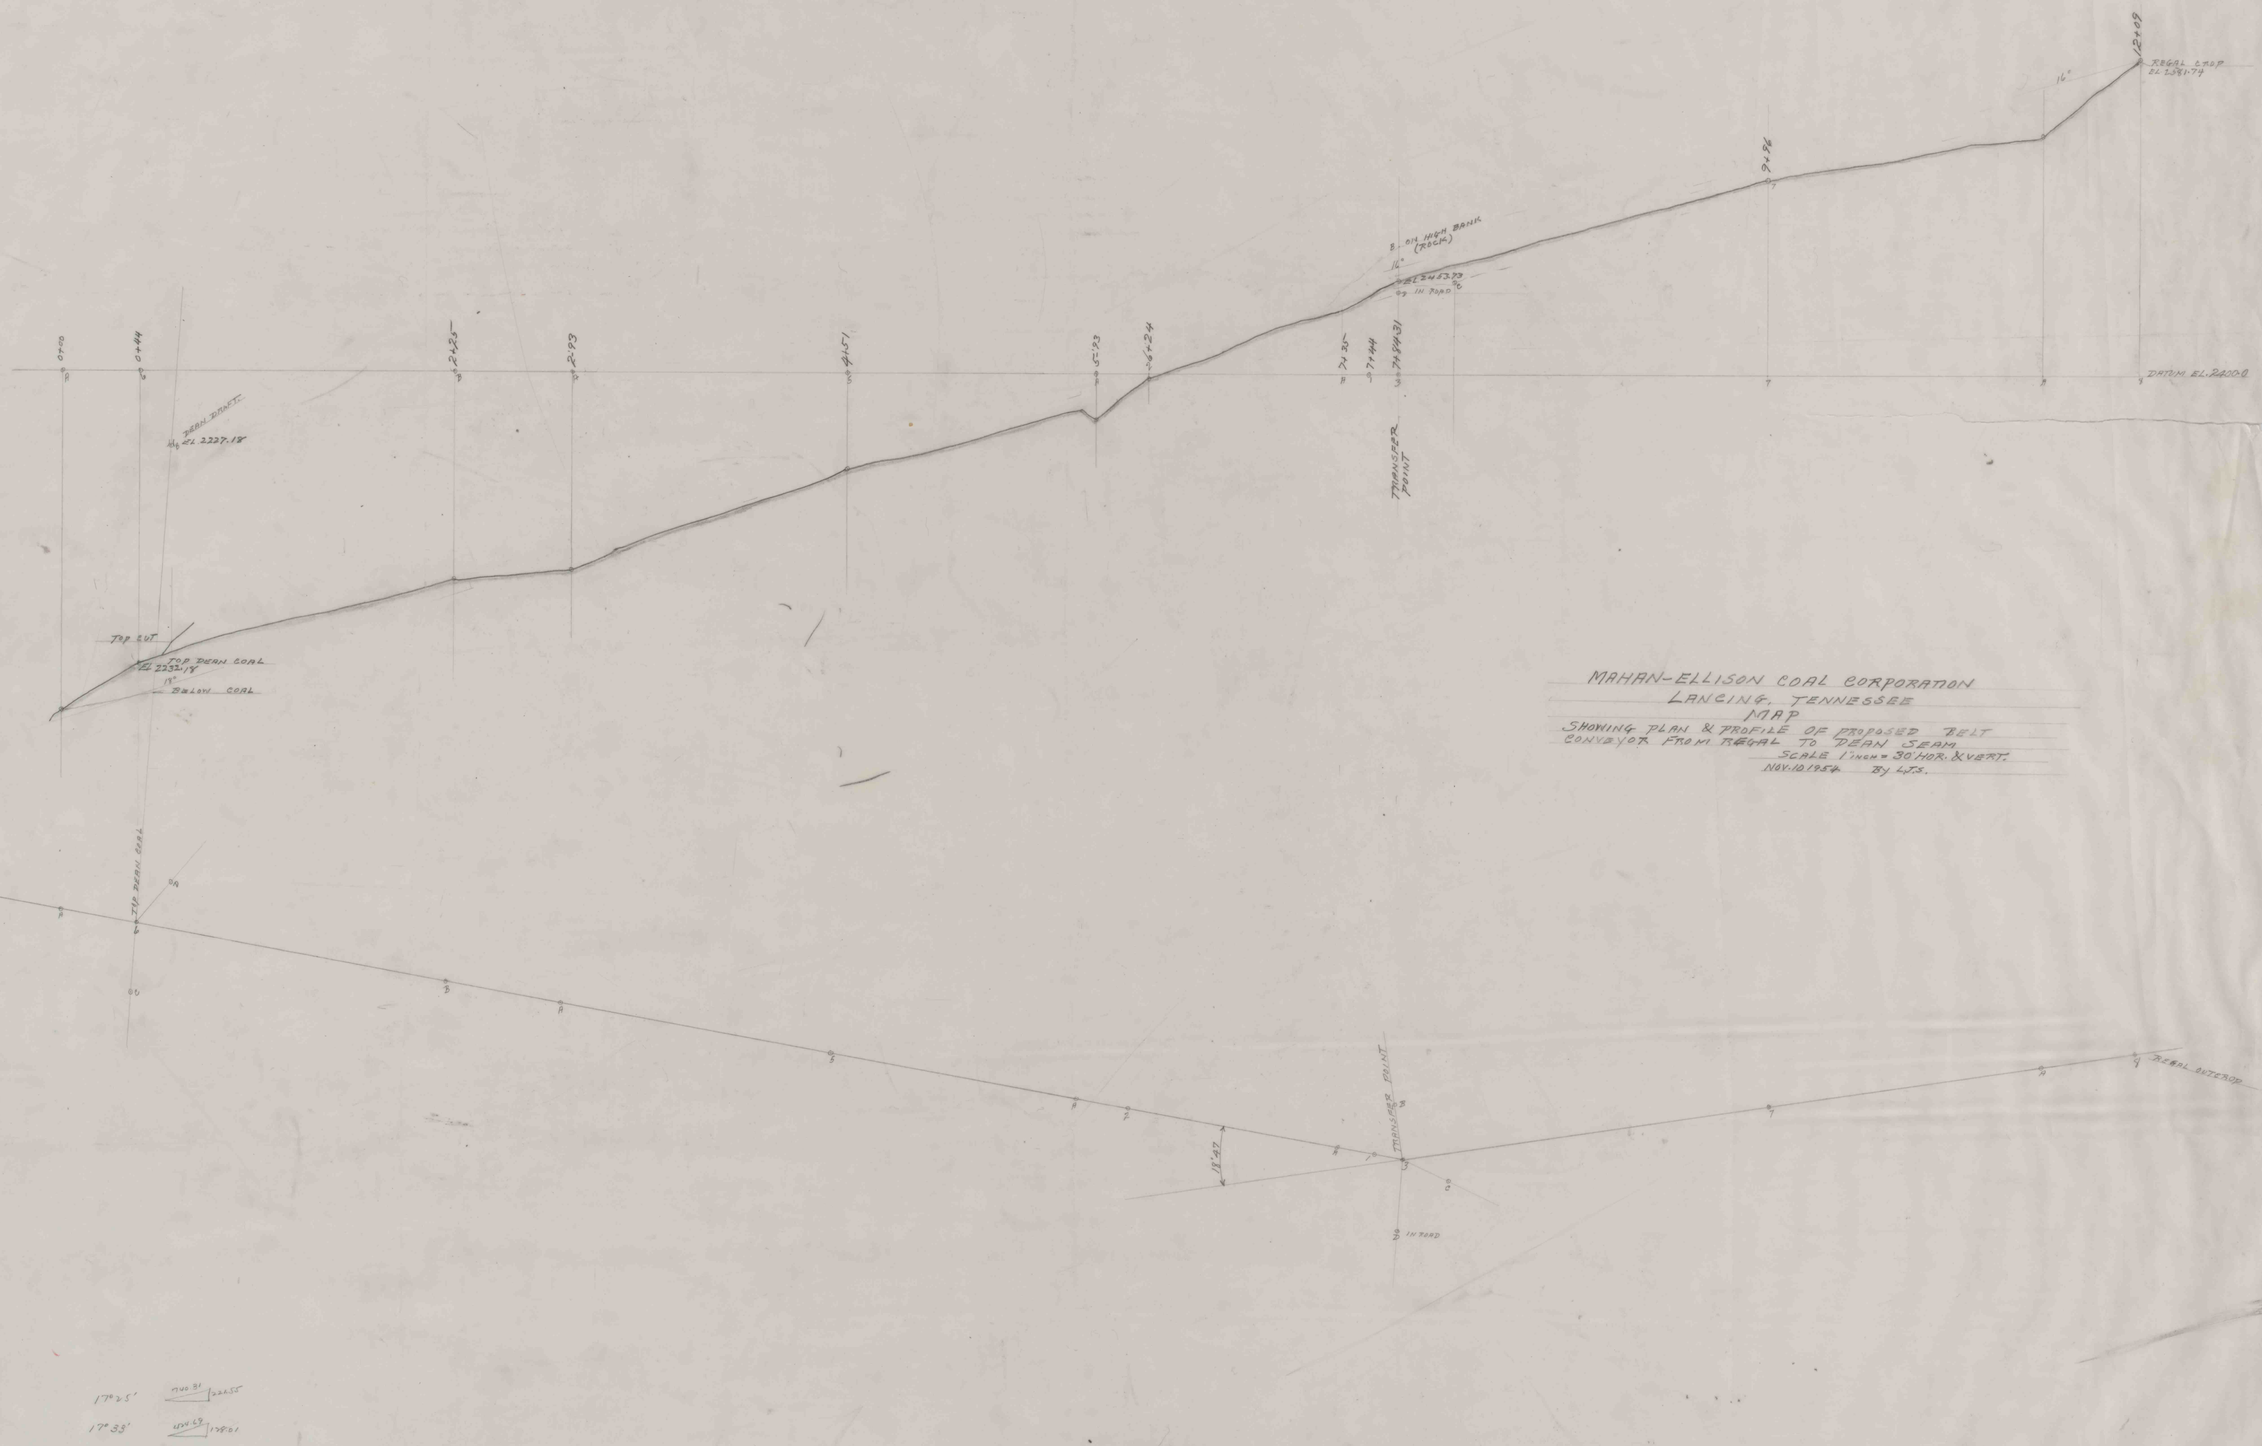

IMAPS # 16730
BASEMENT FILE