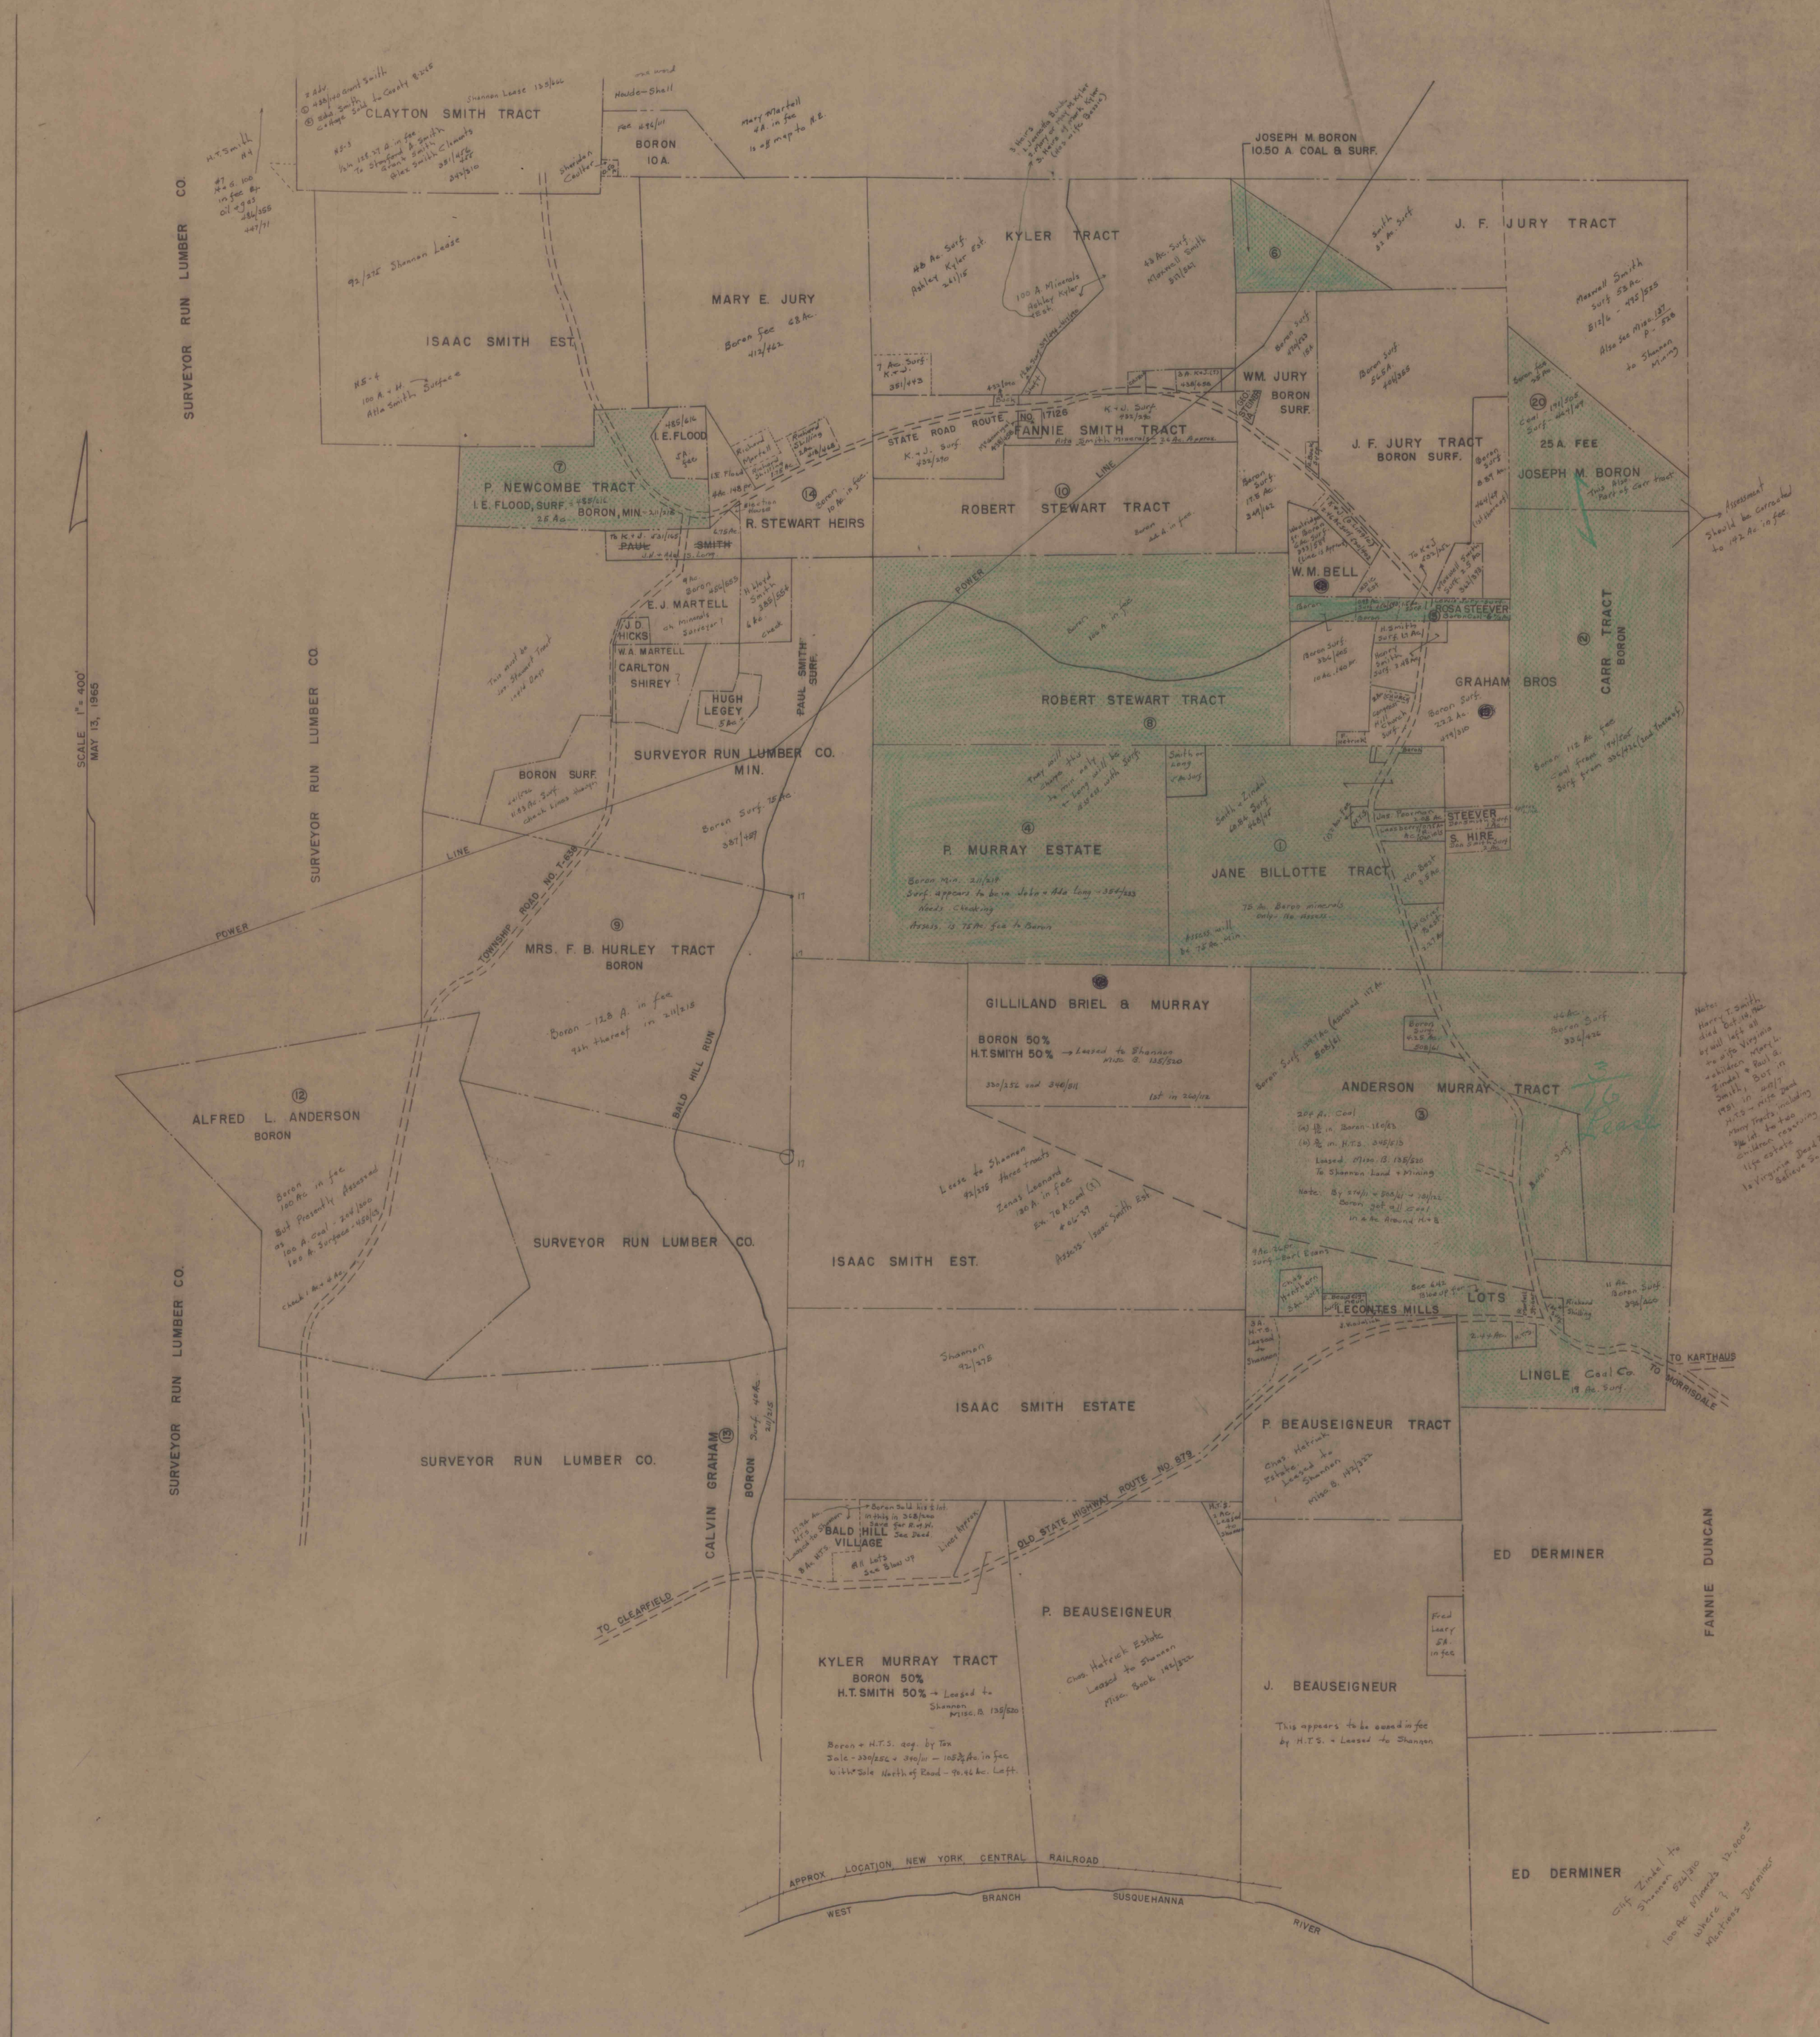
SCALE 1" = 400'
MAY 13, 1965
CLAYTON SMITH TRACT
BORON 10 A.
JOSEPH M. BORON 10.50 A. COAL & SURF.
J. F. JURY TRACT
KYLER TRACT
MARY E. JURY
ISAAC SMITH EST.
WM. JURY BORON SURF.
J. F. JURY TRACT BORON SURF.
25 A. FEE JOSEPH M. BORON
P. NEWCOMBE TRACT
I. E. FLOOD, SURF
BORON, MIN.
R. STEWART HEIRS
STATE ROAD ROUTE NO. 17126
FANNIE SMITH TRACT
ROBERT STEWART TRACT
W. M. BELL
ROSA STEEVER
E. J. MARTELL
J. D. HICKS
W. A. MARTELL
CARLTON SHIREY
HUGH LEGEY
PAUL SMITH SURF.
SURVEYOR RUN LUMBER CO. MIN.
GRAHAM BROS
CARR TRACT BORON
ROBERT STEWART TRACT
P. MURRAY ESTATE
JANE BILLOTTE TRACT
STEEVER
S. HIRE
POWER
TOWNSHIP ROAD NO. T-801
MRS. F. B. HURLEY TRACT BORON
GILLILAND BRIEL & MURRAY
BORON 50%
H.T. SMITH 50% → Leased to Shannon
ANDERSON MURRAY TRACT
ALFRED L. ANDERSON BORON
SURVEYOR RUN LUMBER CO.
ISAAC SMITH EST.
LECONTES MILLS
LOTS
LINGLE Coal Co.
TO KARTHAUS
TO MORRISDALE
ISAAC SMITH ESTATE
P. BEAUSEIGNEUR TRACT
BALD HILL VILLAGE
OLD STATE HIGHWAY ROUTE NO. 879
TO CLEARFIELD
ED DERMINER
FANNIE DUNCAN
KYLER MURRAY TRACT
BORON 50%
H.T. SMITH 50% → Leased to Shannon
P. BEAUSEIGNEUR
J. BEAUSEIGNEUR
APPROX. LOCATION NEW YORK CENTRAL RAILROAD
WEST BRANCH SUSQUEHANNA RIVER
CALVIN GRAHAM
SURVEYOR RUN LUMBER CO.

IMAPS #17094