
ISAAC L. VAN VOORHIS ET AL
CONSOLIDATION COAL COMPANY
THE CHARLESTON NATIONAL BANK TRUSTEE
TRACT "A" ADVERSE 84.96 Ac.
TRACT "B" ADVERSE 42.50 Ac.
SURFACE
TRACT "D" ADVERSE 160.78 Ac.
TRACT "E" ADVERSE 11.00 Ac.
SURFACE
TRACT "F" ADVERSE 18.00 Ac.
TRACT "G" ADVERSE 0.946 Ac.
TRACT "I" ADVERSE 5.867 Ac.
TRACT "H" ADVERSE 0.574 Ac.
TOTAL DESCRIBED AREA = 12,145.469 ACRES
LESS ADVERSE TRACTS = 286.731 ACRES
NET AREA = 11,858.738 ACRES
JOANNE COAL COMPANY LEASE
CONSOLIDATION COAL COMPANY ET AL
ROCHESTER & PITTSBURGH COAL CO. LEASE
COR. JOANNE LEASE
EXHIBIT-"A"
SHOWING
PITTSBURGH COAL PROPERTY
LEASED FROM
THE CHARLESTON NATIONAL BANK TRUSTEE
TO
ROCHESTER & PITTSBURGH COAL CO.
MANNINGTON DISTRICT— MARION COUNTY— WEST VIRGINIA
SCALE OF FEET
900 0 1000 2000
JULY— 1966
BERNARD E. SAMPSON CO.
ENGINEERS
FAIRMONT, WEST VIRGINIA

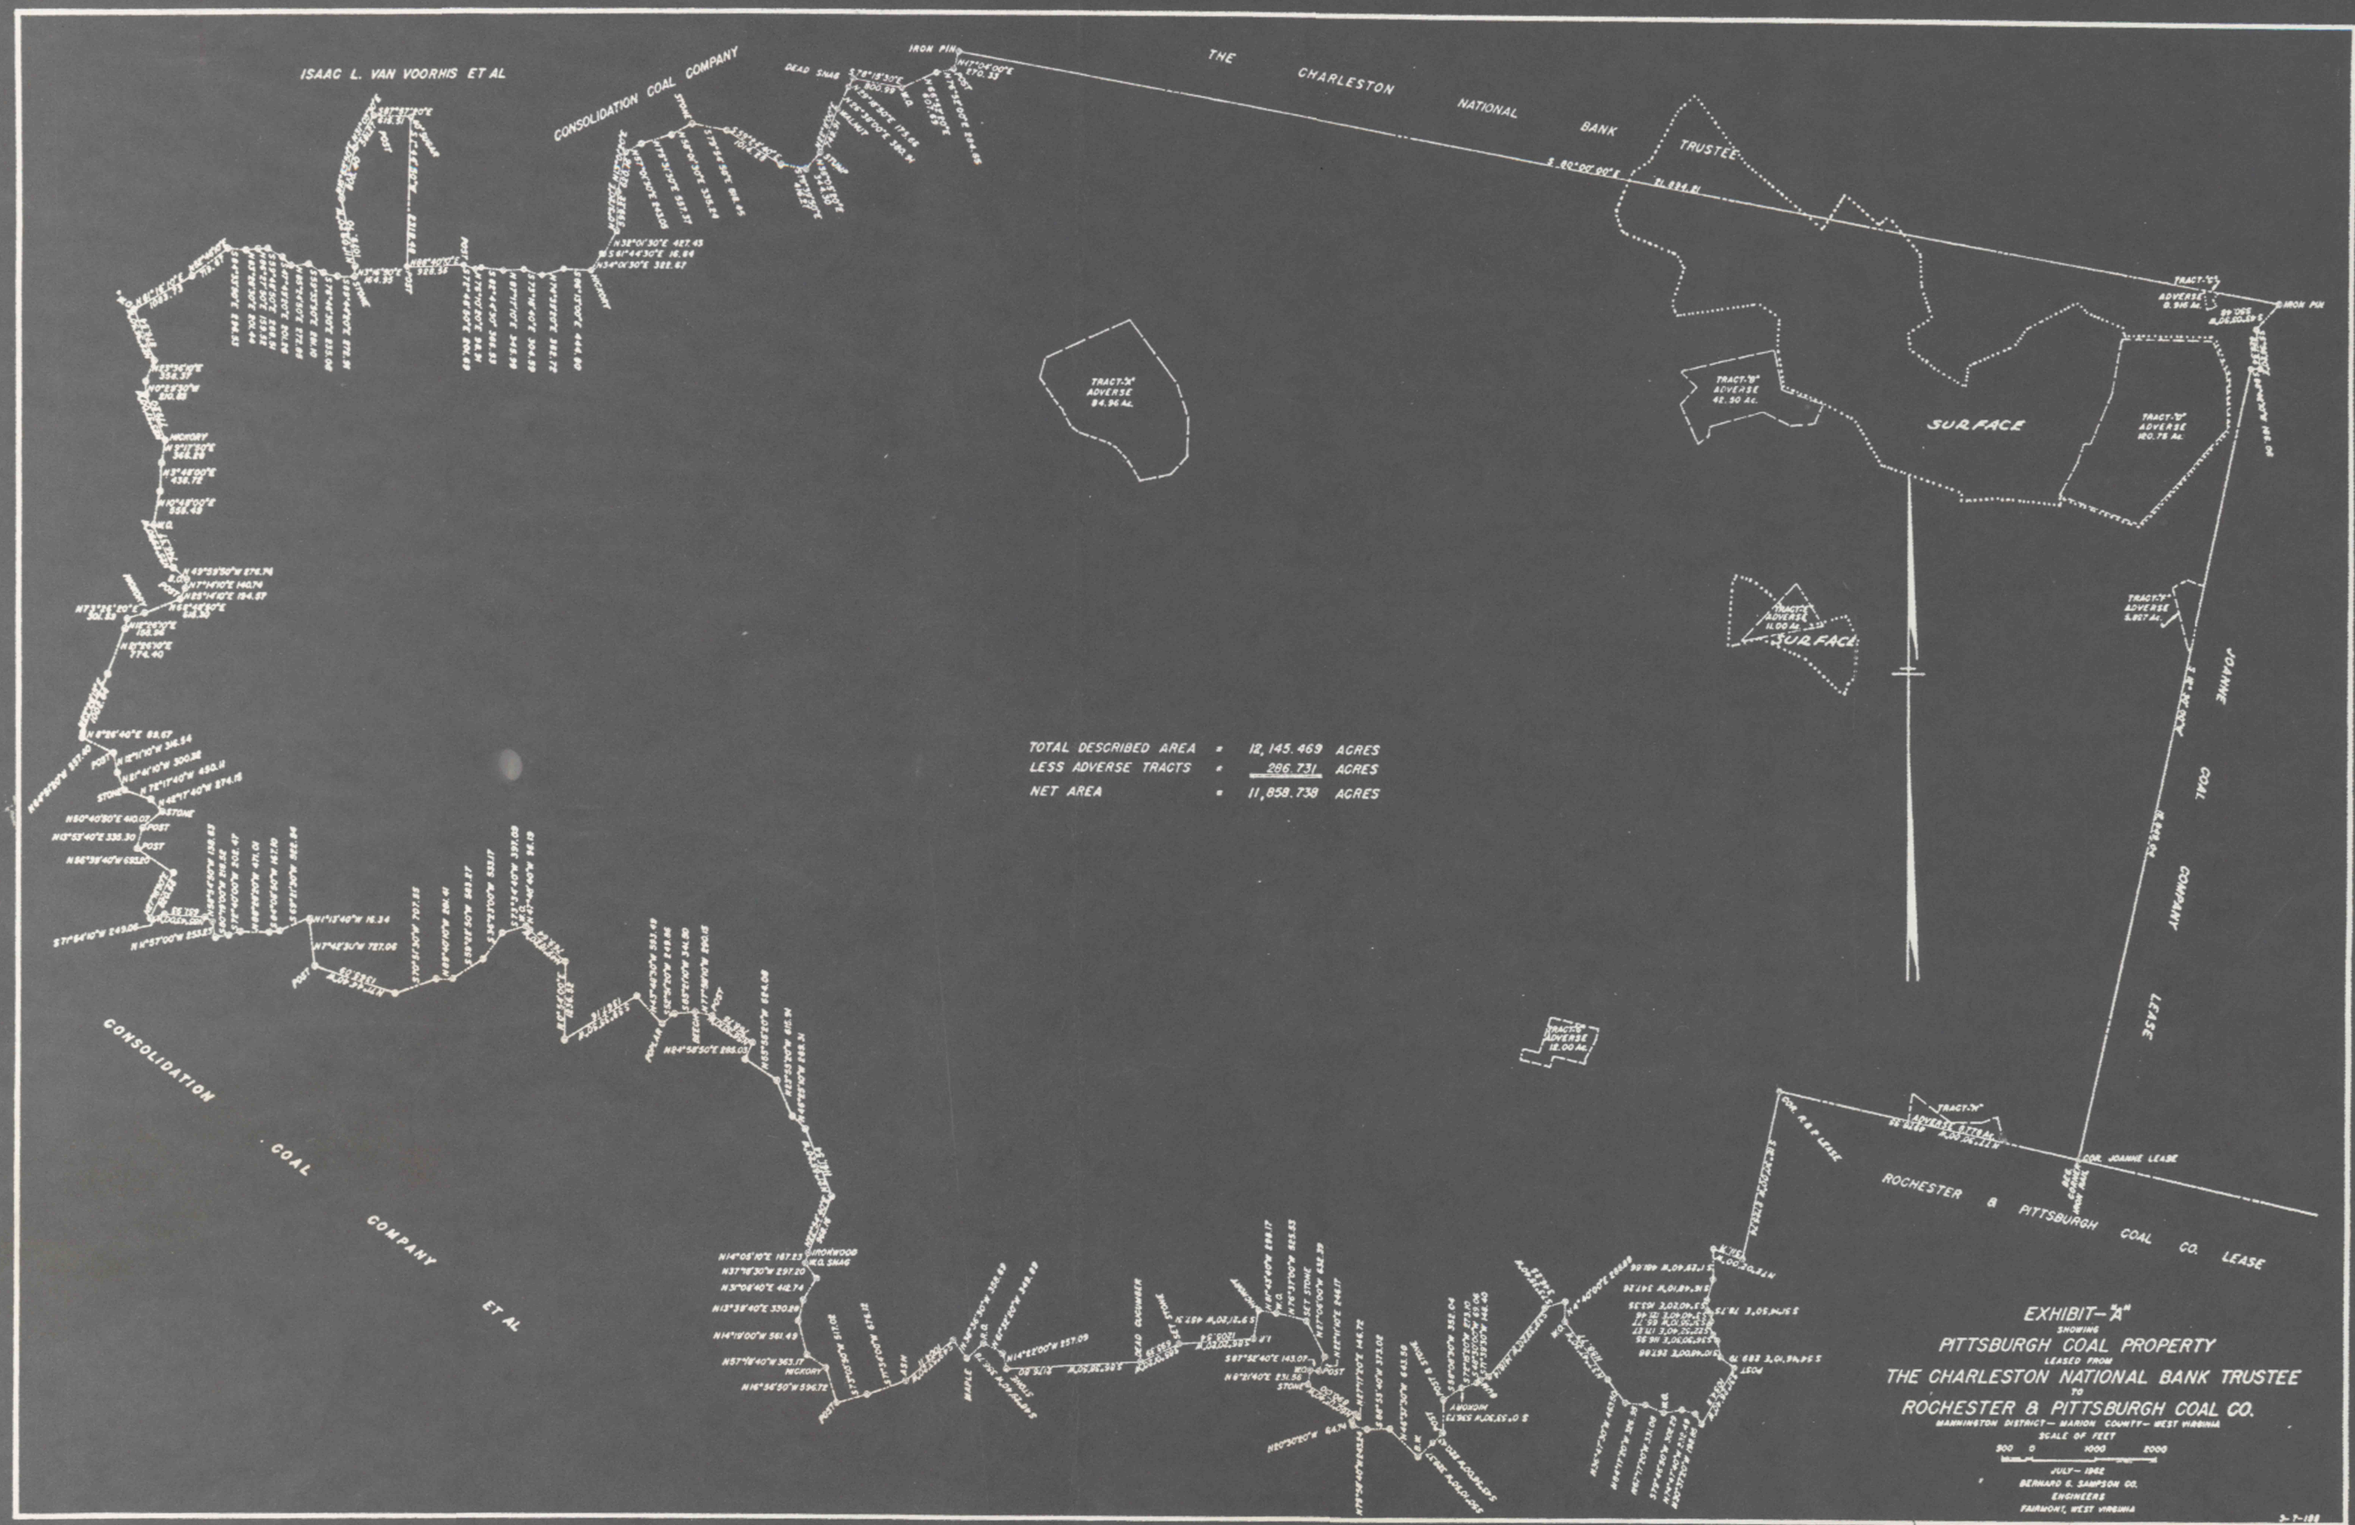

IMABS#17272