


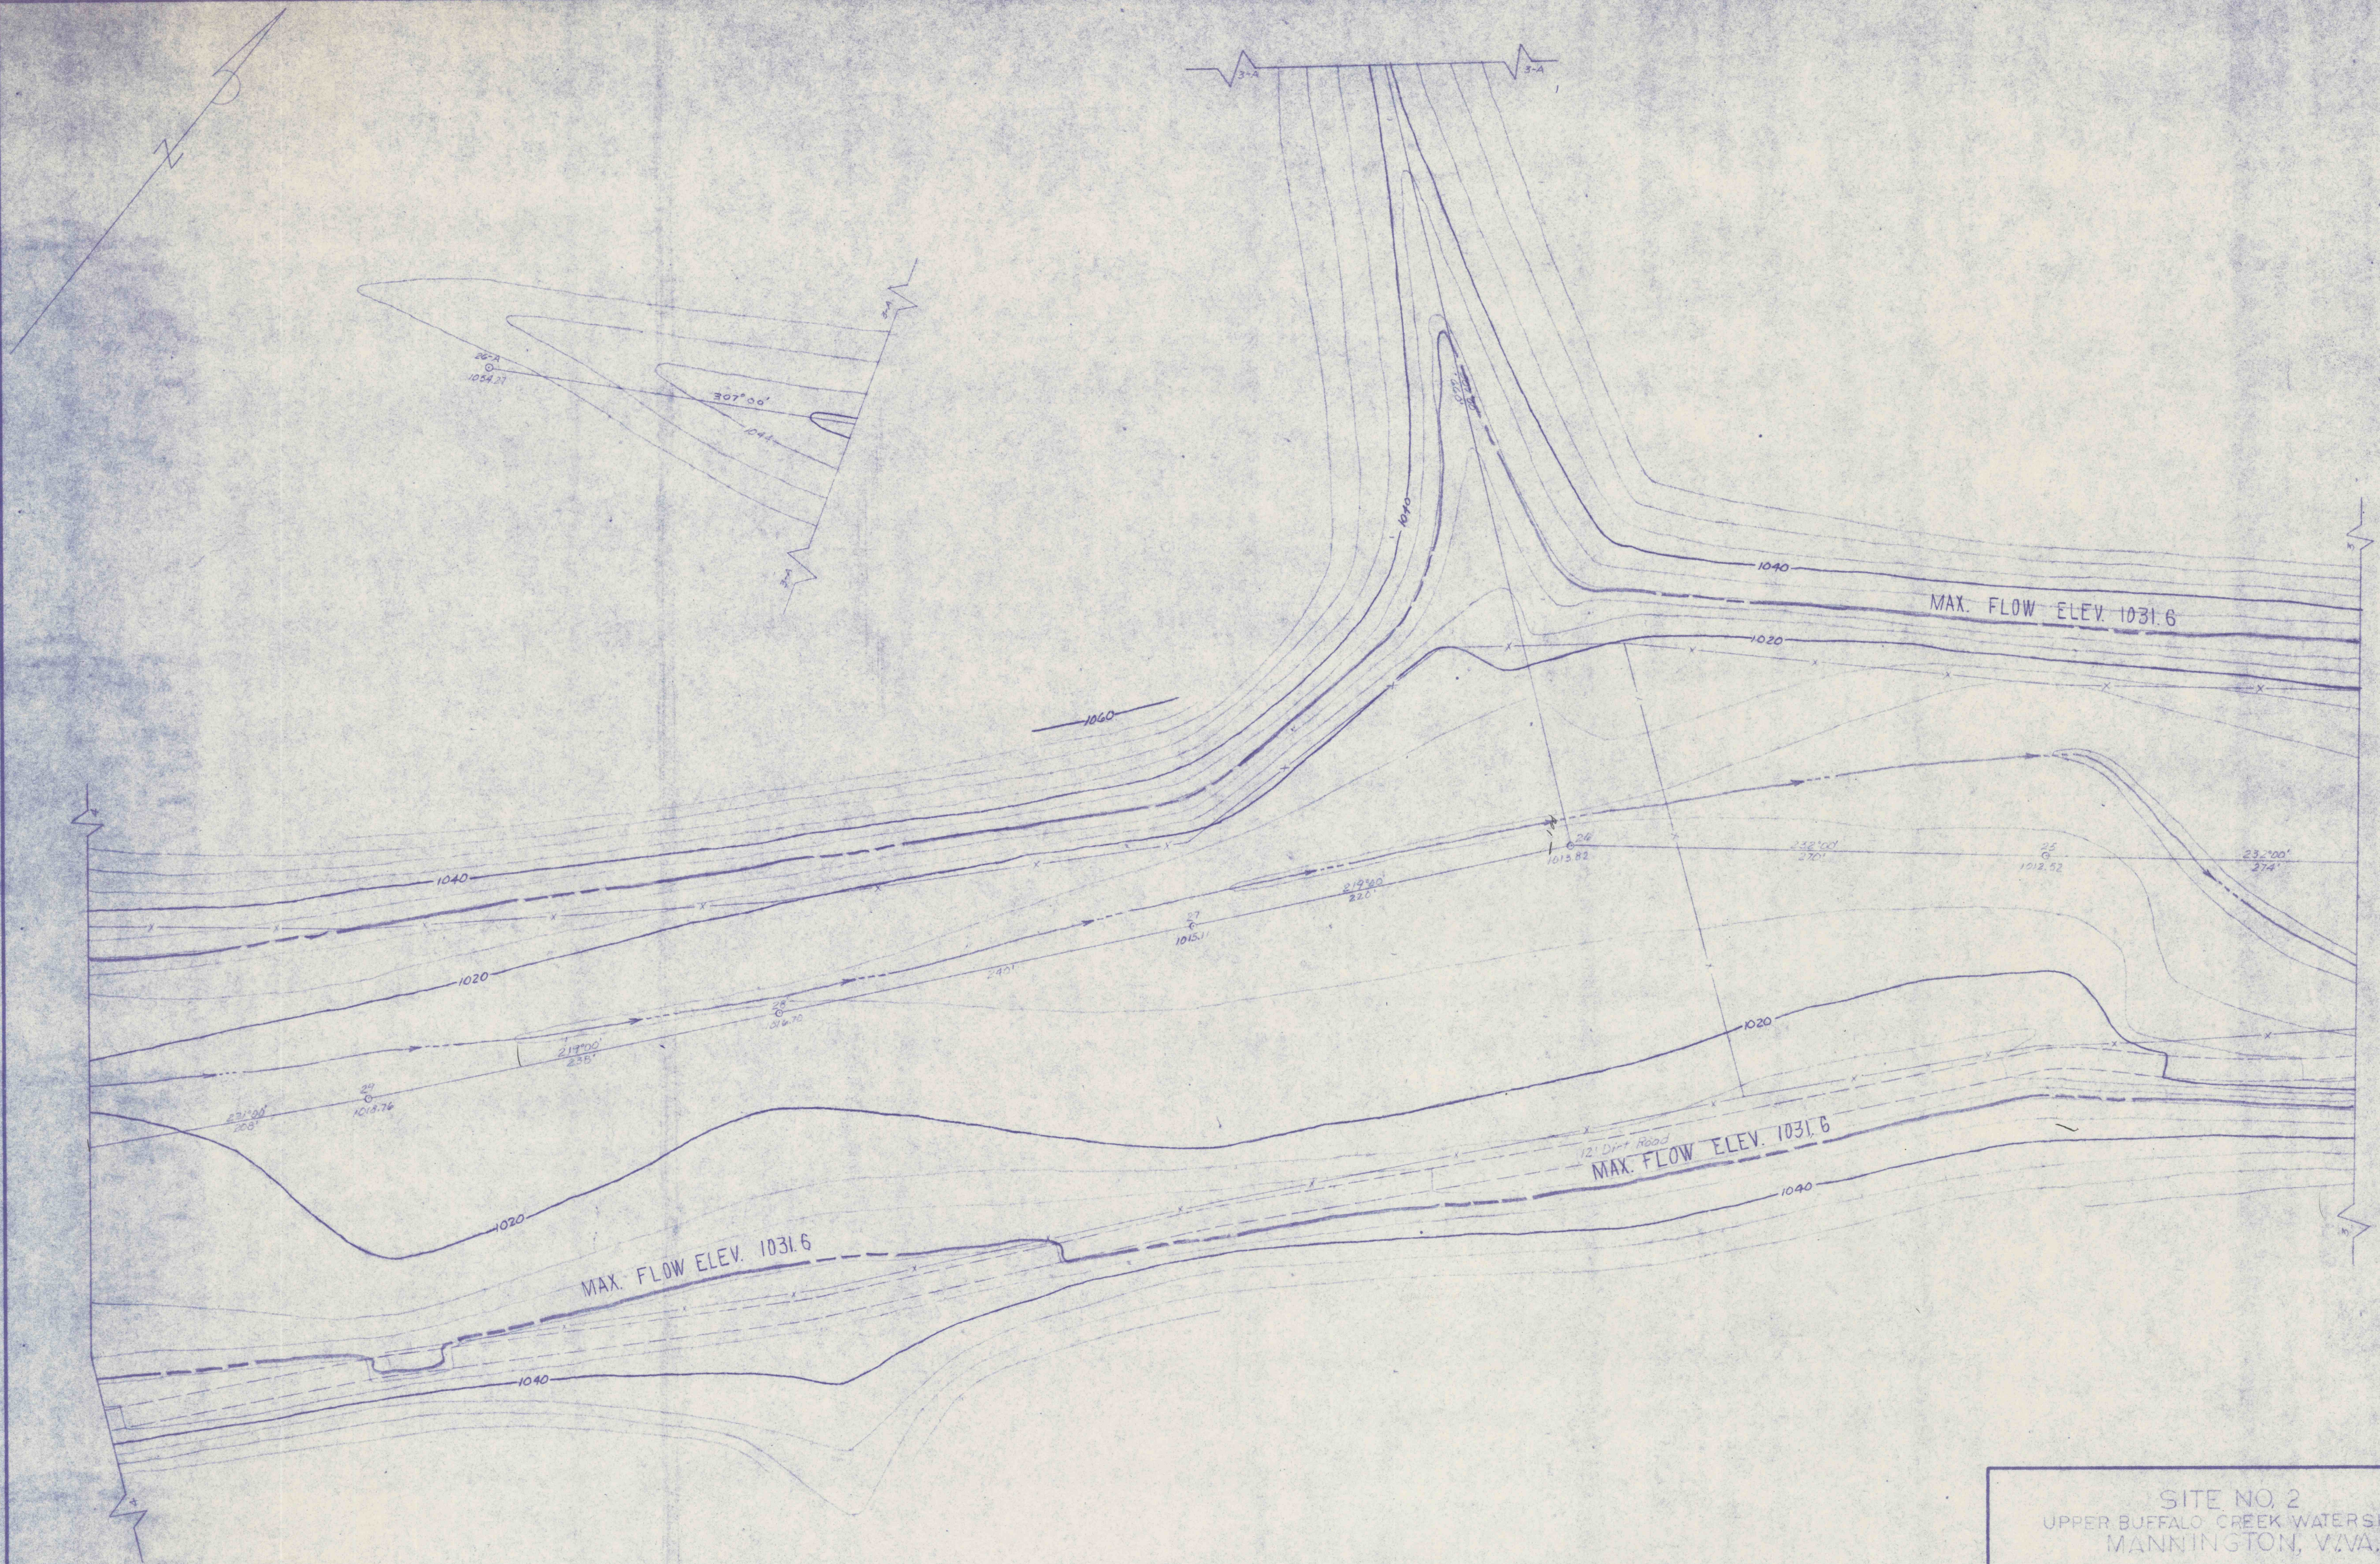

400
250
150

SITE NO. 2 UPPER BUFFALO CREEK WATERSHED MANNINGTON, W.VA.			
U. S. DEPARTMENT OF AGRICULTURE SOIL CONSERVATION SERVICE			
Designed	Date	Approved by	
Drawn		Title	
Traced	5/64	Title	
Checked	6/64	Sheet	Drawing No.
GREEN	6/64	No. 4 of 6	3.5