


LEGEND

- E — ELECTRIC LINE
- E P — ELECTRIC POLE
- T — TELEPHONE LINE
- T P — TELEPHONE POLE
- X — FENCE
- | — PIPELINE
- o — TRAVERSE
- • — OIL LINE
- [] — IMPROVED ROAD
- [] — UNIMPROVED ROAD

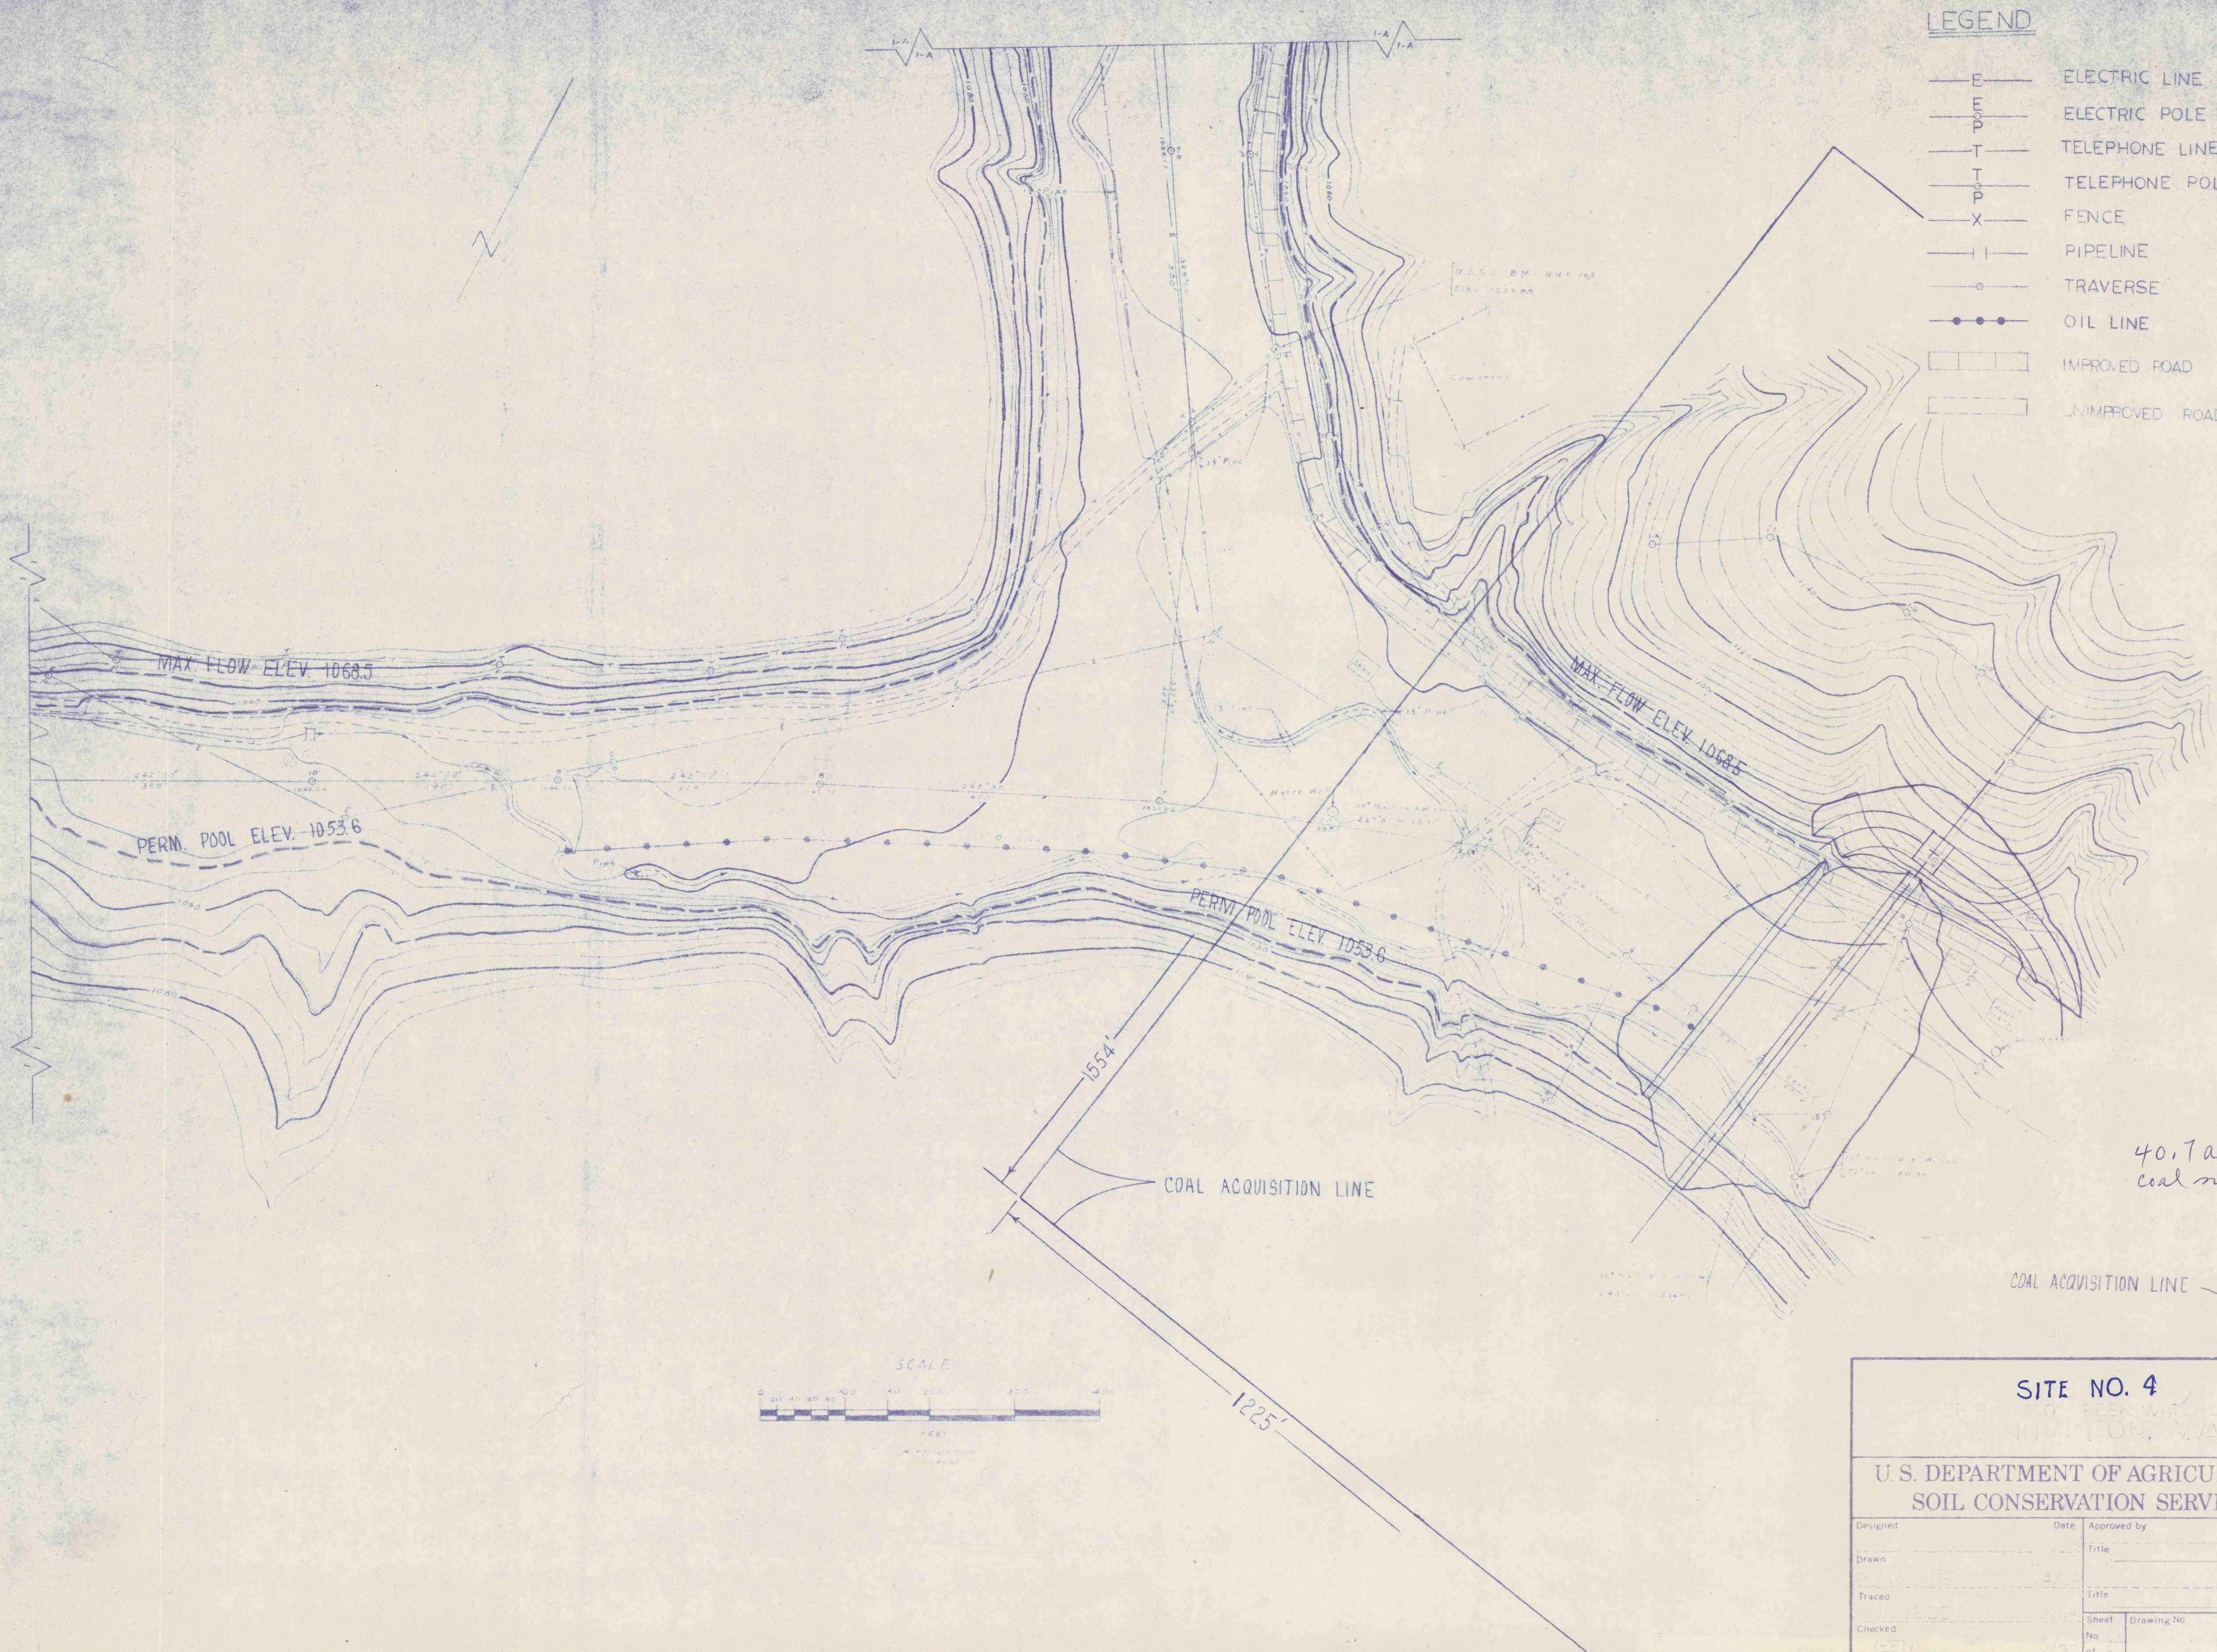

SITE NO. 4

U. S. DEPARTMENT OF AGRICULTURE
SOIL CONSERVATION SERVICE

Designed	Date	Approved by
Drawn		Title
Traced		Title
Checked	Sheet No.	Drawing No.