
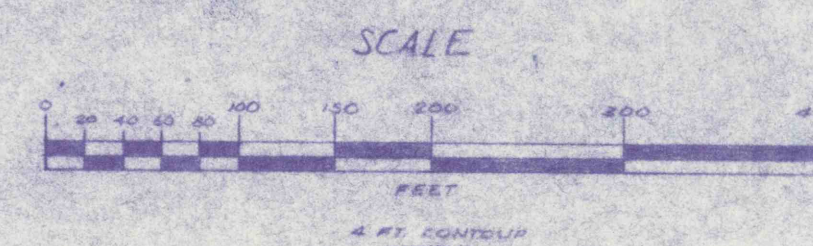


LEGEND

- ELECTRIC LINE
- ELECTRIC POLE
- TELEPHONE LINE
- TELEPHONE POLE
- FENCE
- PIPELINE
- TRAVERSE
- OIL LINE
- IMPROVED ROAD
- UNIMPROVED ROAD

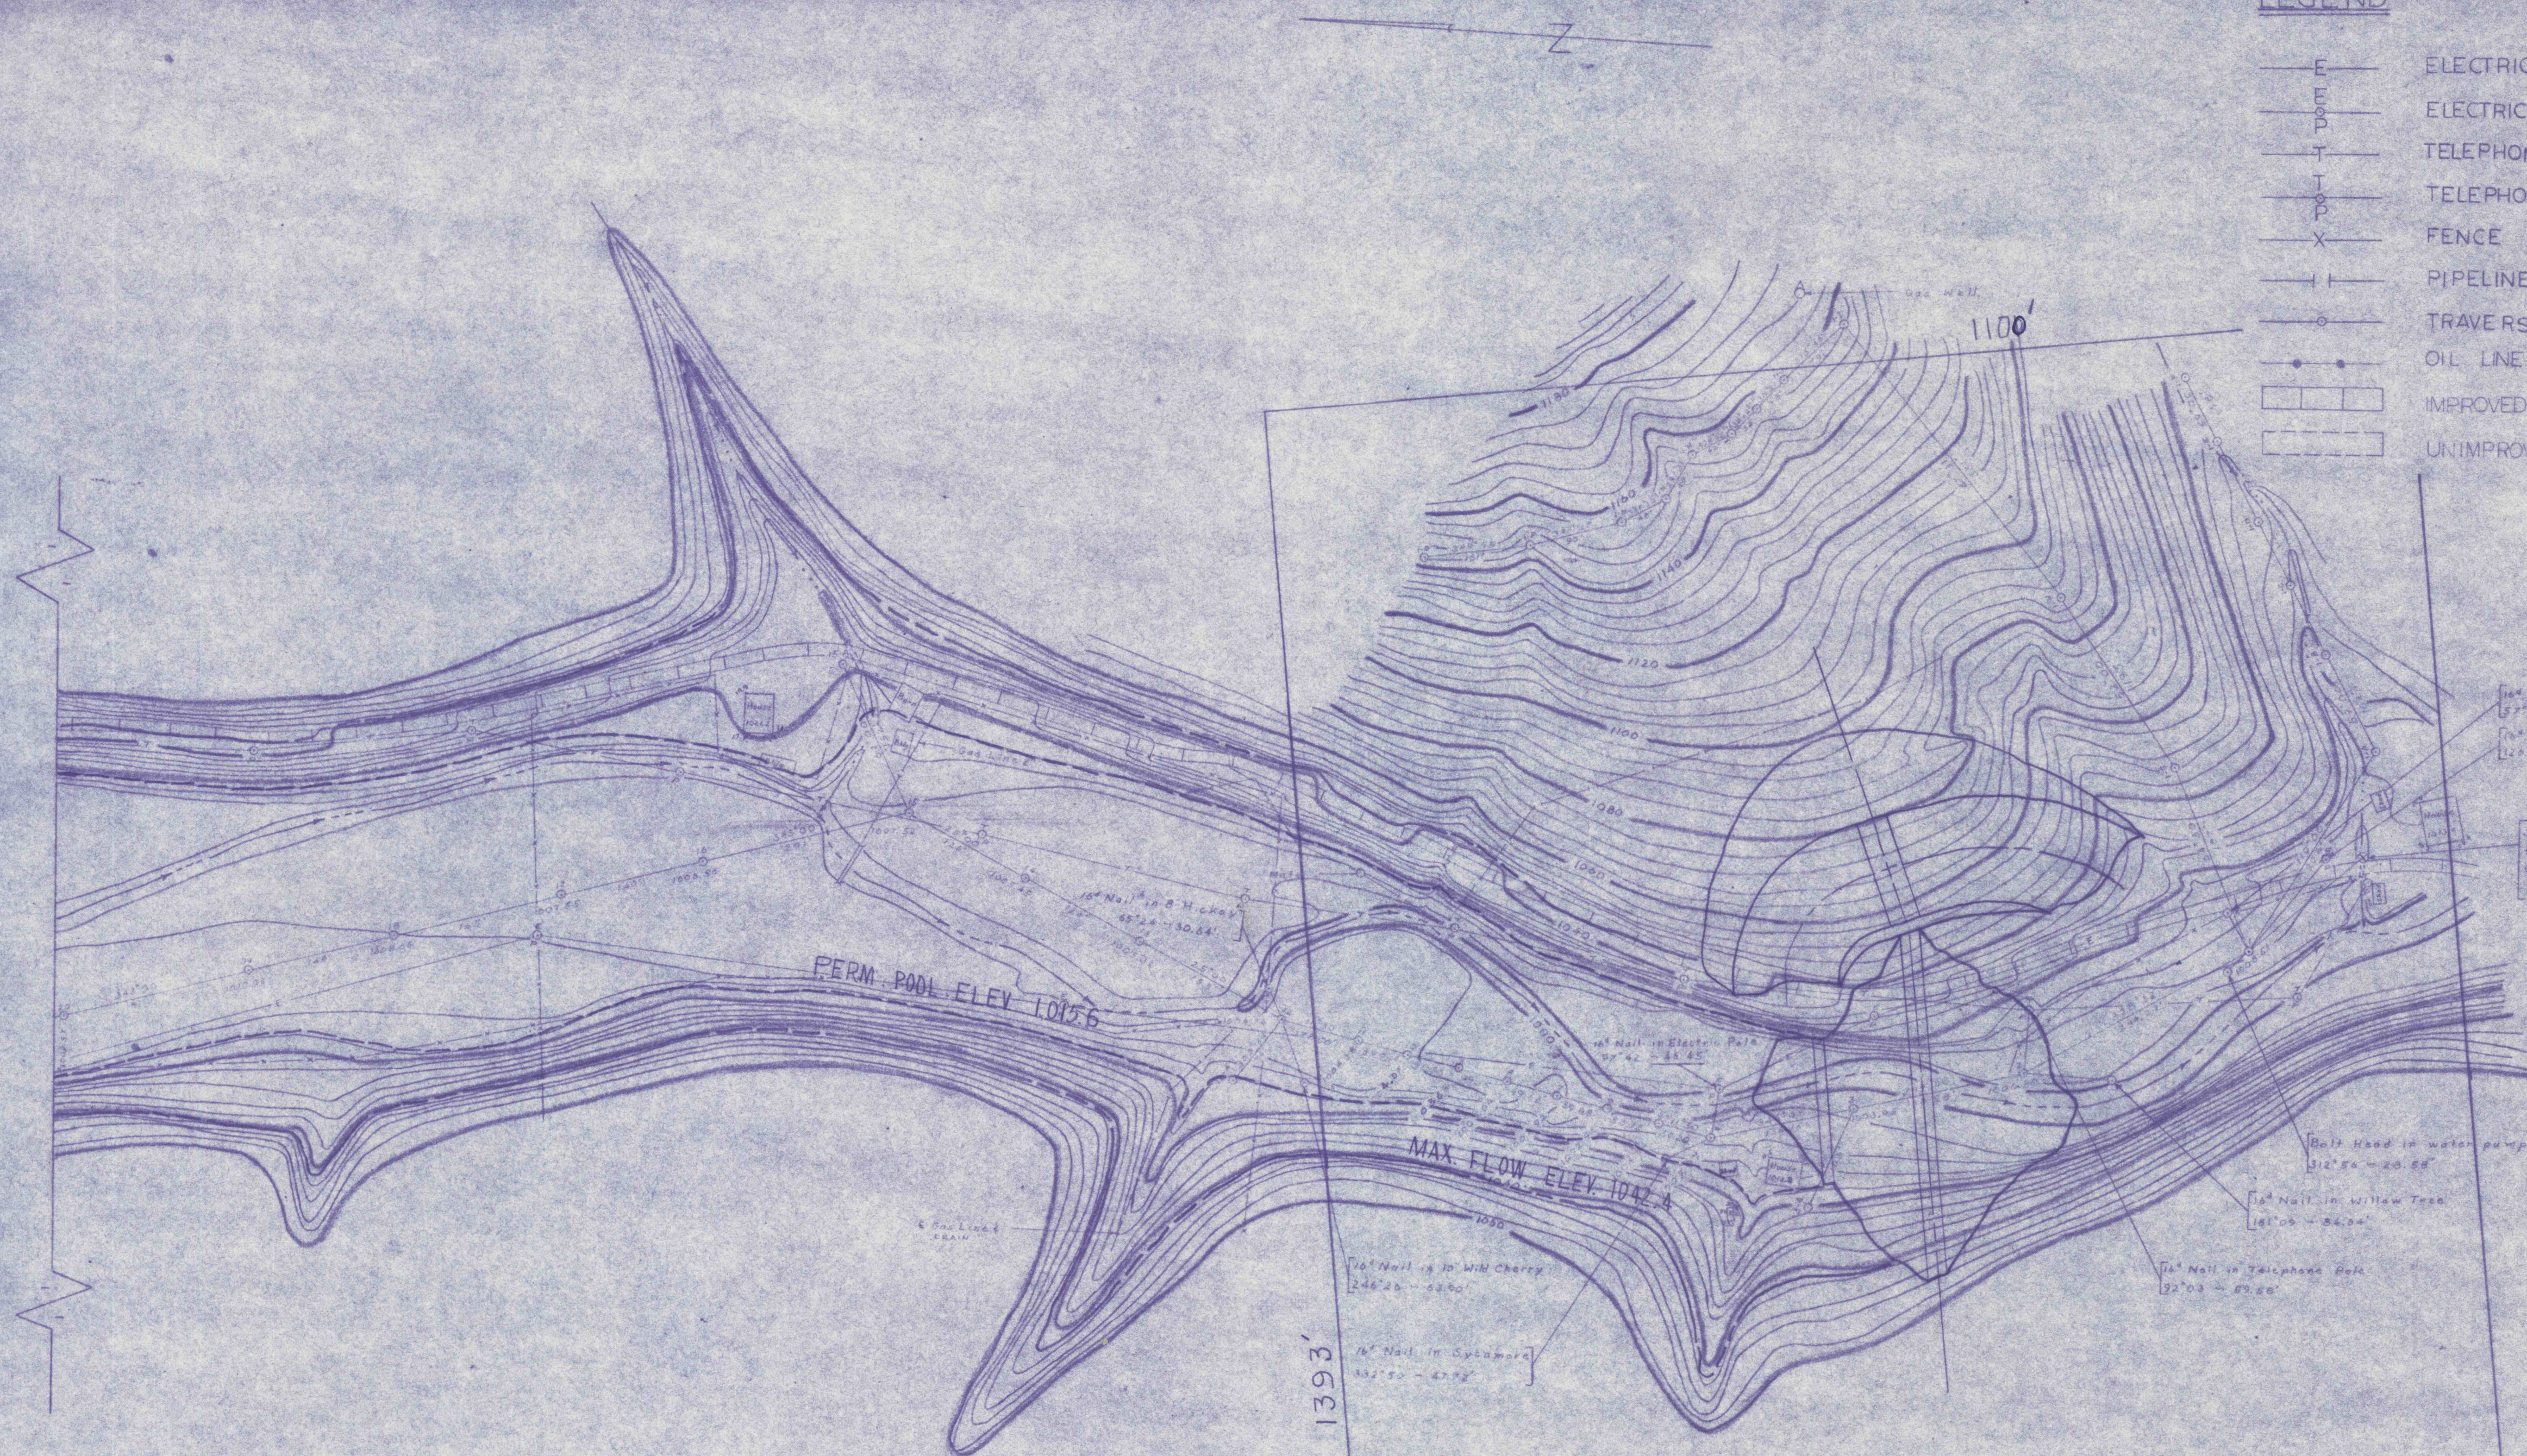

SITE NO. 11
UPPER BUFFALO CREEK WATERSHED
MANNINGTON, W.VA.

U. S. DEPARTMENT OF AGRICULTURE
SOIL CONSERVATION SERVICE

Designed	Date	Approved by
Drawn		Title
Traced		Title
Checked		Sheet
		Drawing No.
		No. 1 OF 9
		of