


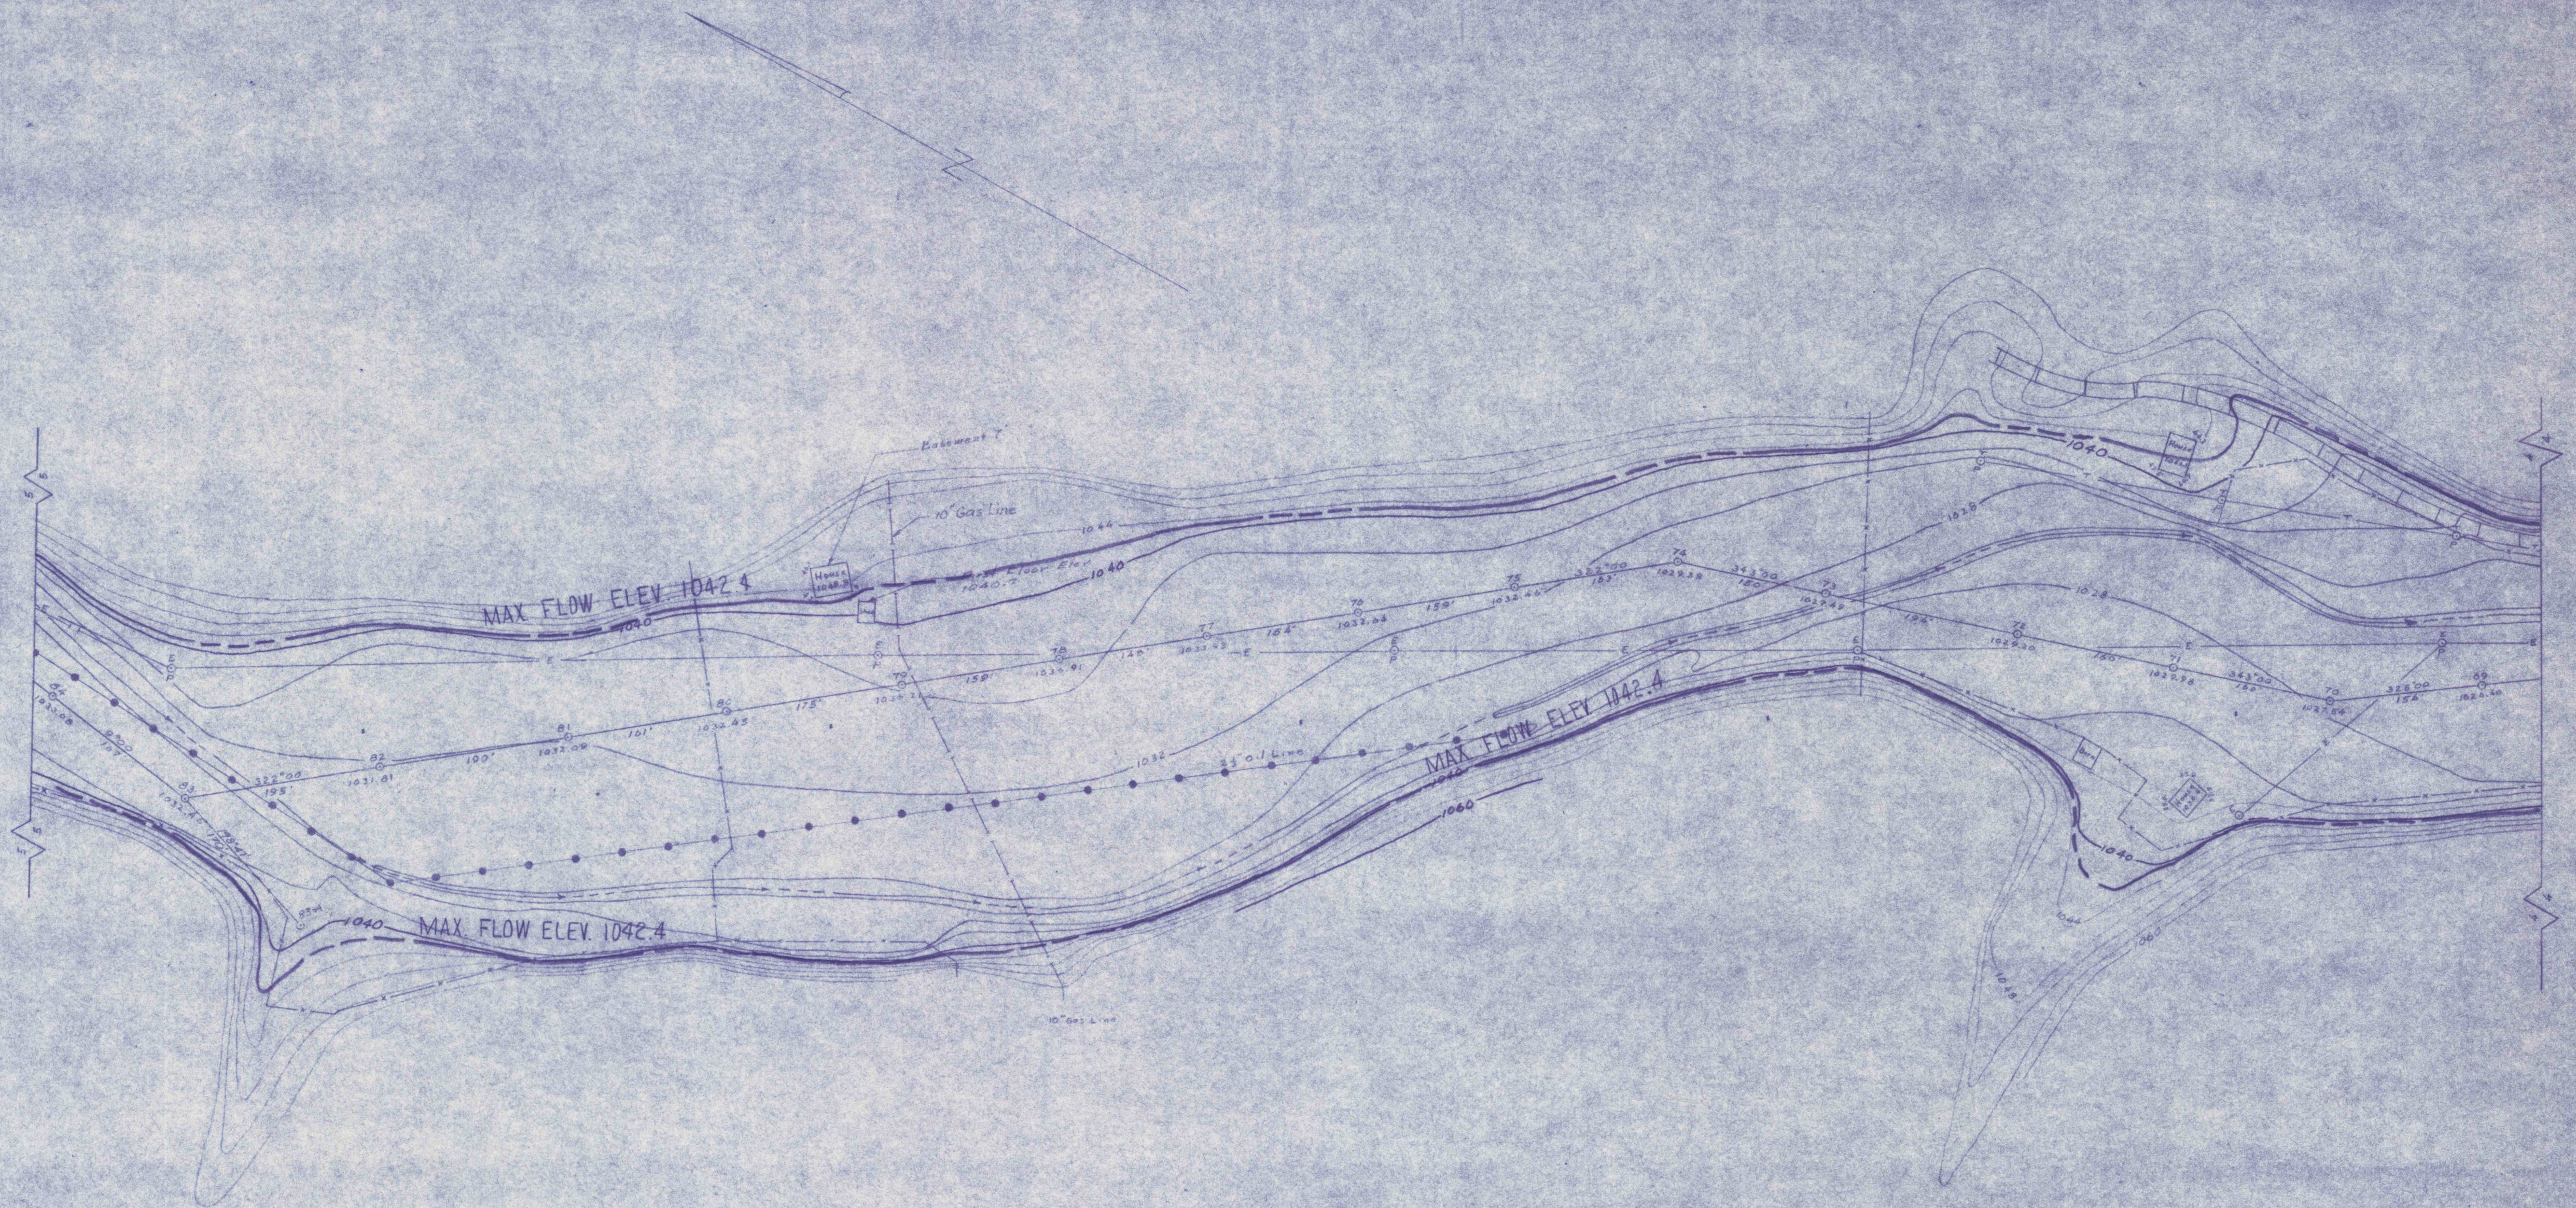

SITE NO. 11 UPPER BUFFALO CREEK WATERSHED MANNINGTON, WVA.			
U. S. DEPARTMENT OF AGRICULTURE SOIL CONSERVATION SERVICE			
Designed	Date	Approved by	
Drawn		Title	
H.L.O.	4/64		
Traced		Title	
H.L.O.	5/64		
Checked		Sheet	Drawing No.
L.R.G.	6/64	No. 5 of 7	546 OF 9