


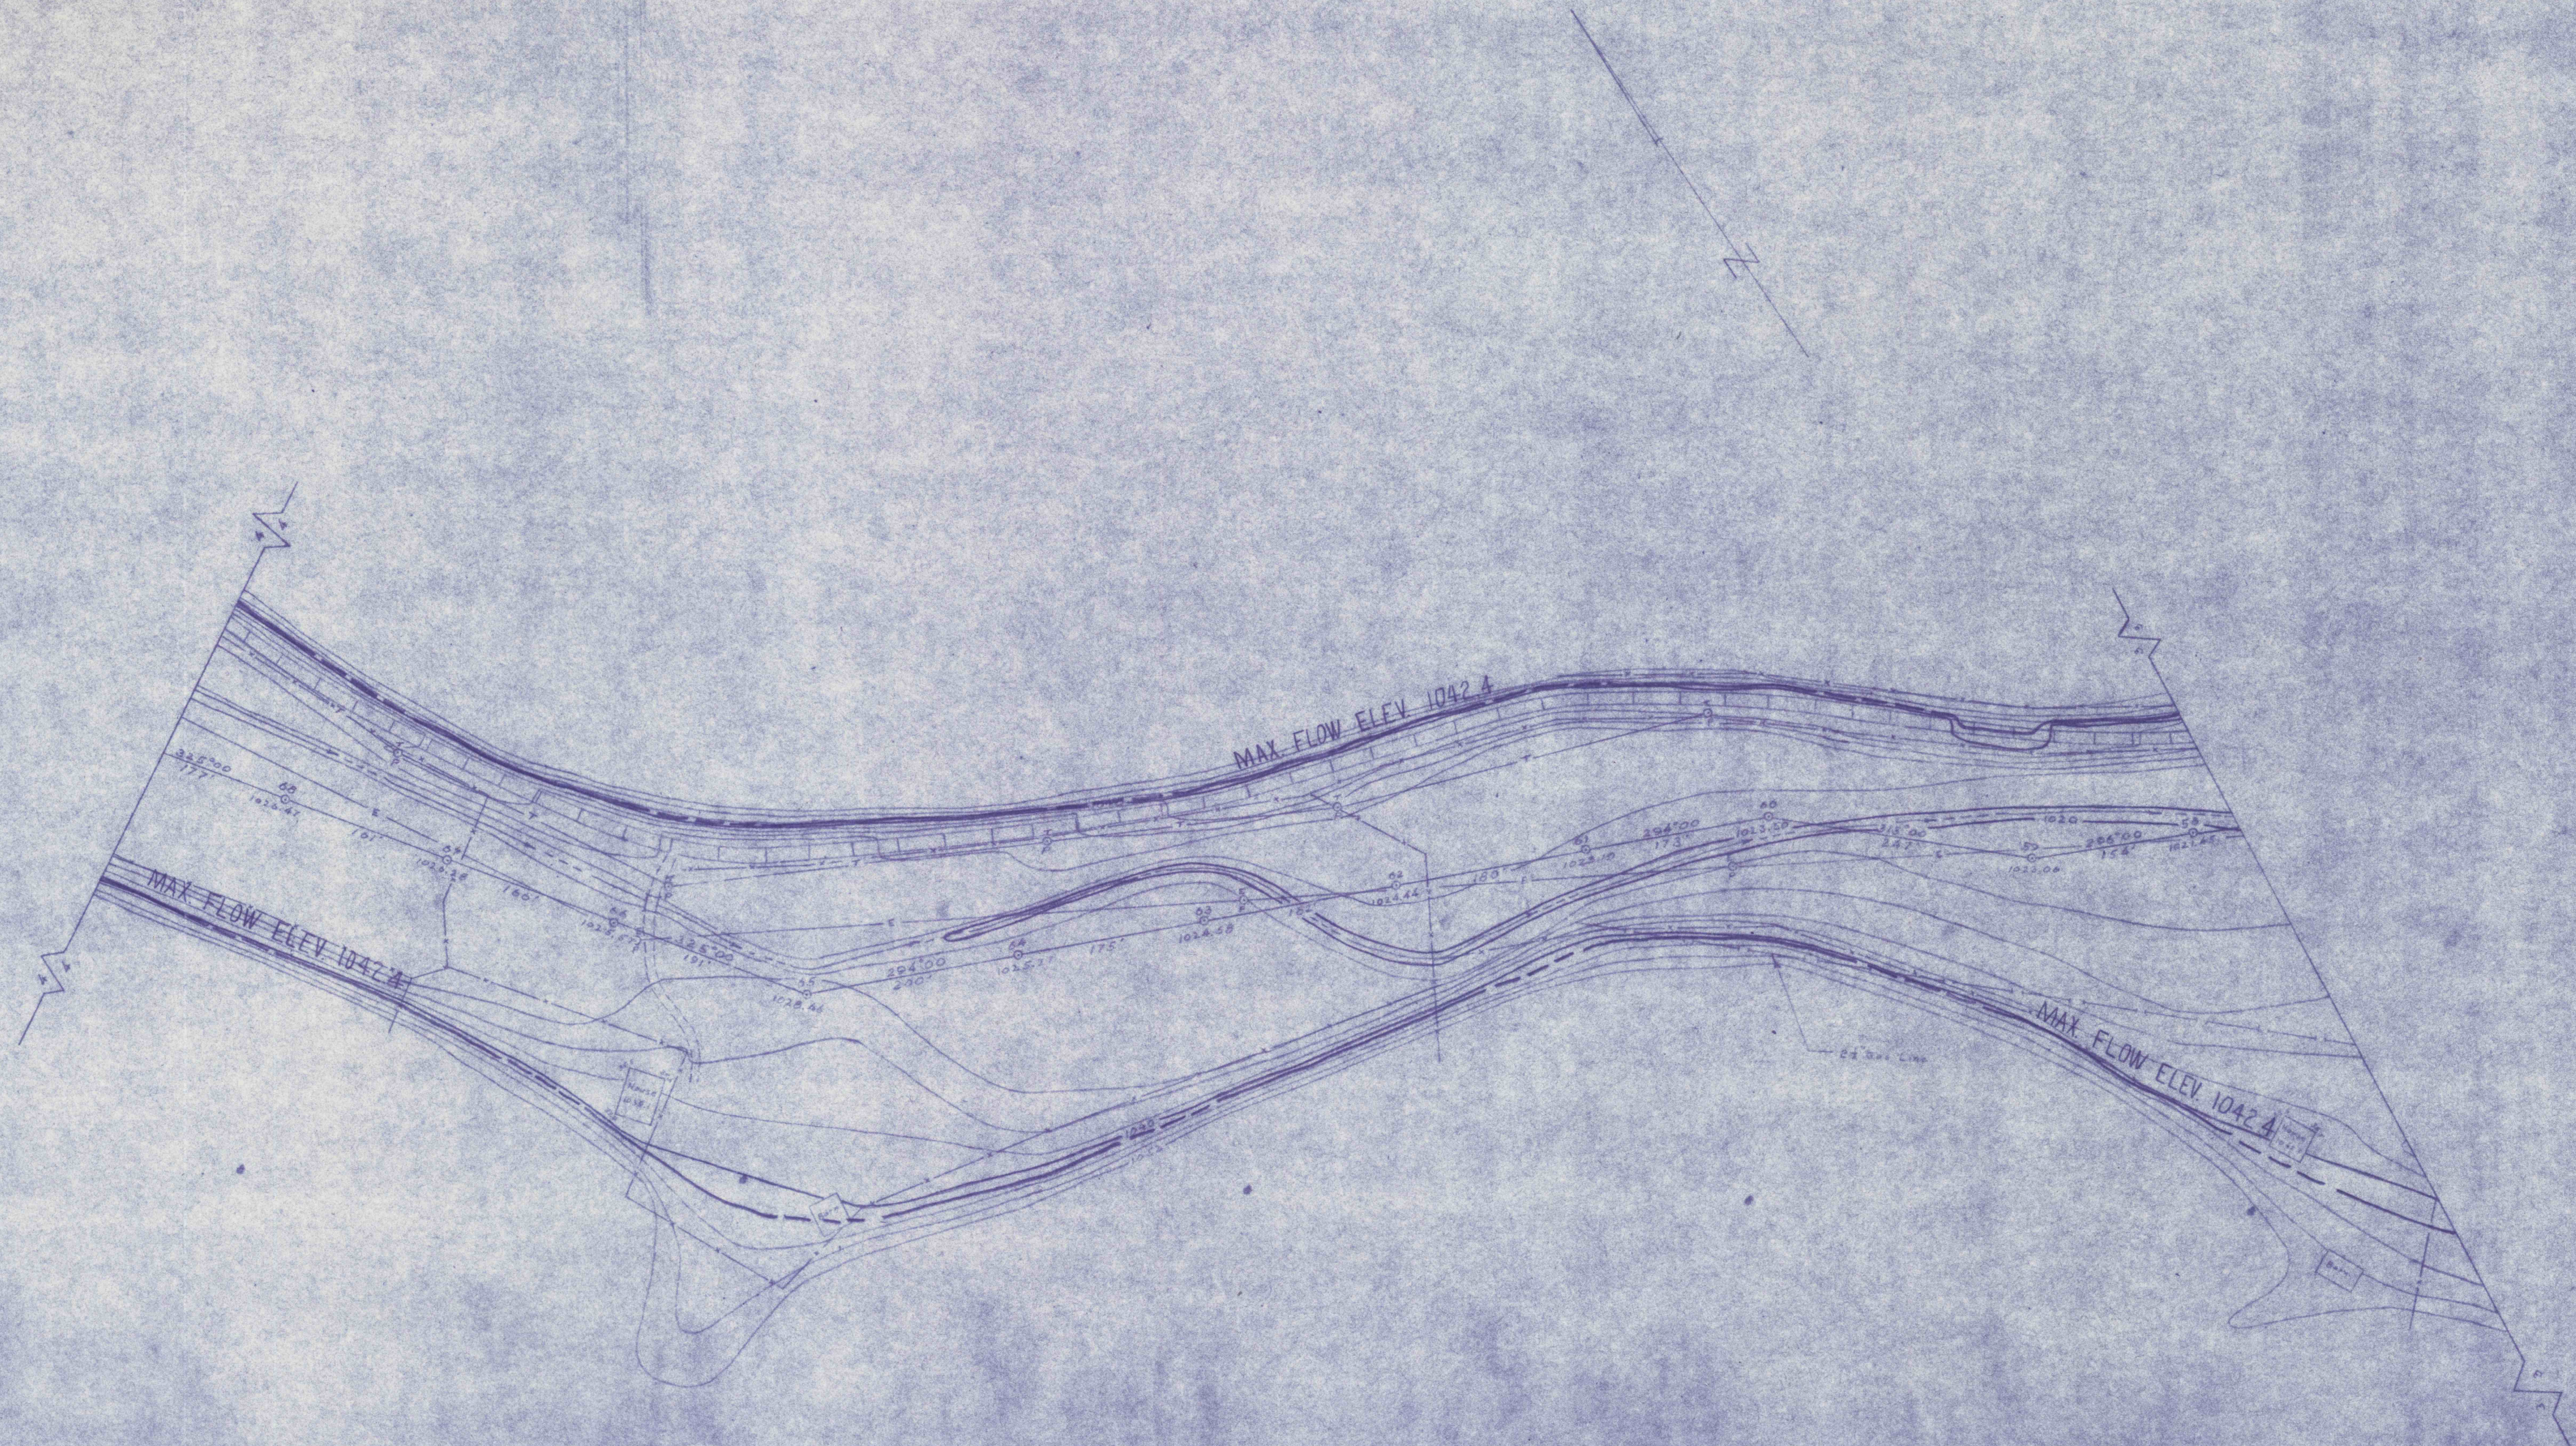

SITE NO. 11 UPPER BUFFALO CREEK WATERSHED MANNINGTON, W.VA.			
U. S. DEPARTMENT OF AGRICULTURE SOIL CONSERVATION SERVICE			
Designed	Date	Approved by	
Drawn		Title	
H.L.O.	4/64	Title	
Traced		Title	
D.R.B.	5/64	Title	
Checked		Sheet	Drawing No.
L.R.G.	6/64	No. 4 of 7	3, 4, & 5 OF 9