


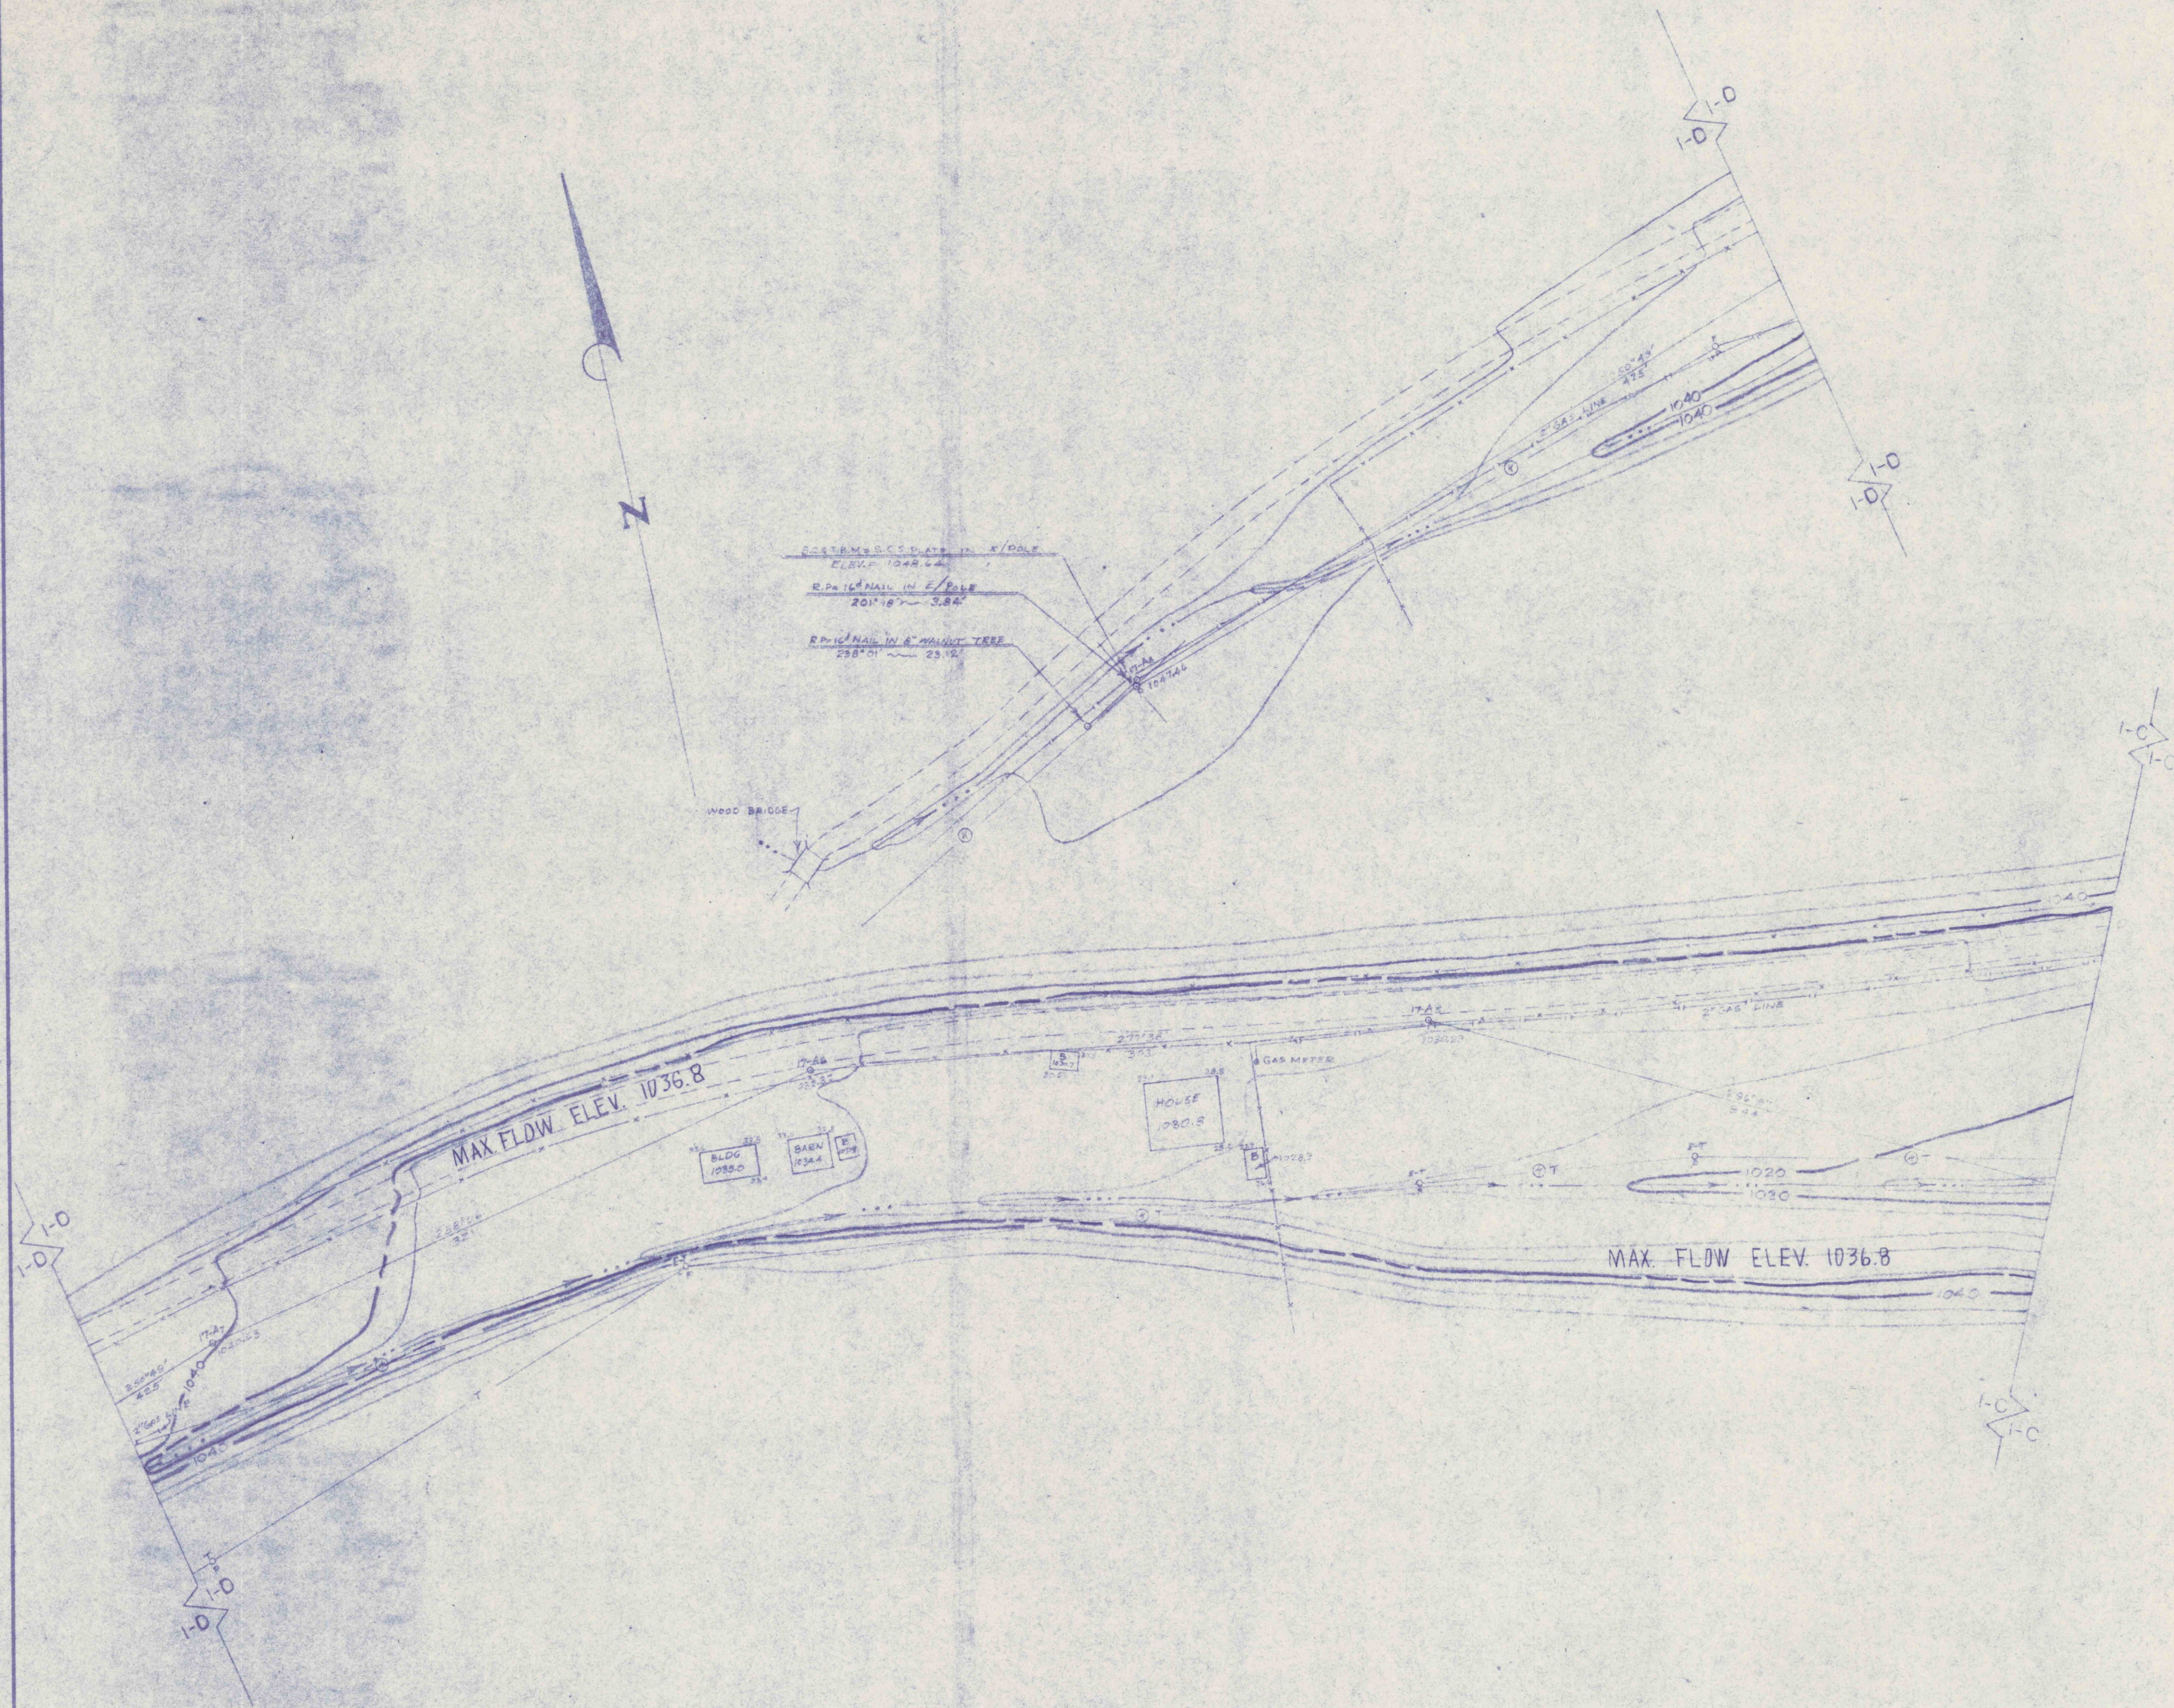

SITE NO 37			
UPPER BUFFALO CREEK WATERSHED			
MANNINGTON W.VA			
U. S. DEPARTMENT OF AGRICULTURE			
SOIL CONSERVATION SERVICE			
Designed	Date	Approved by	Title
Drawn DOLL	6/65		
Traced HORNE	6/65		
Checked GREEN			
	Sheet No 7	Drawing No	
	of 7		