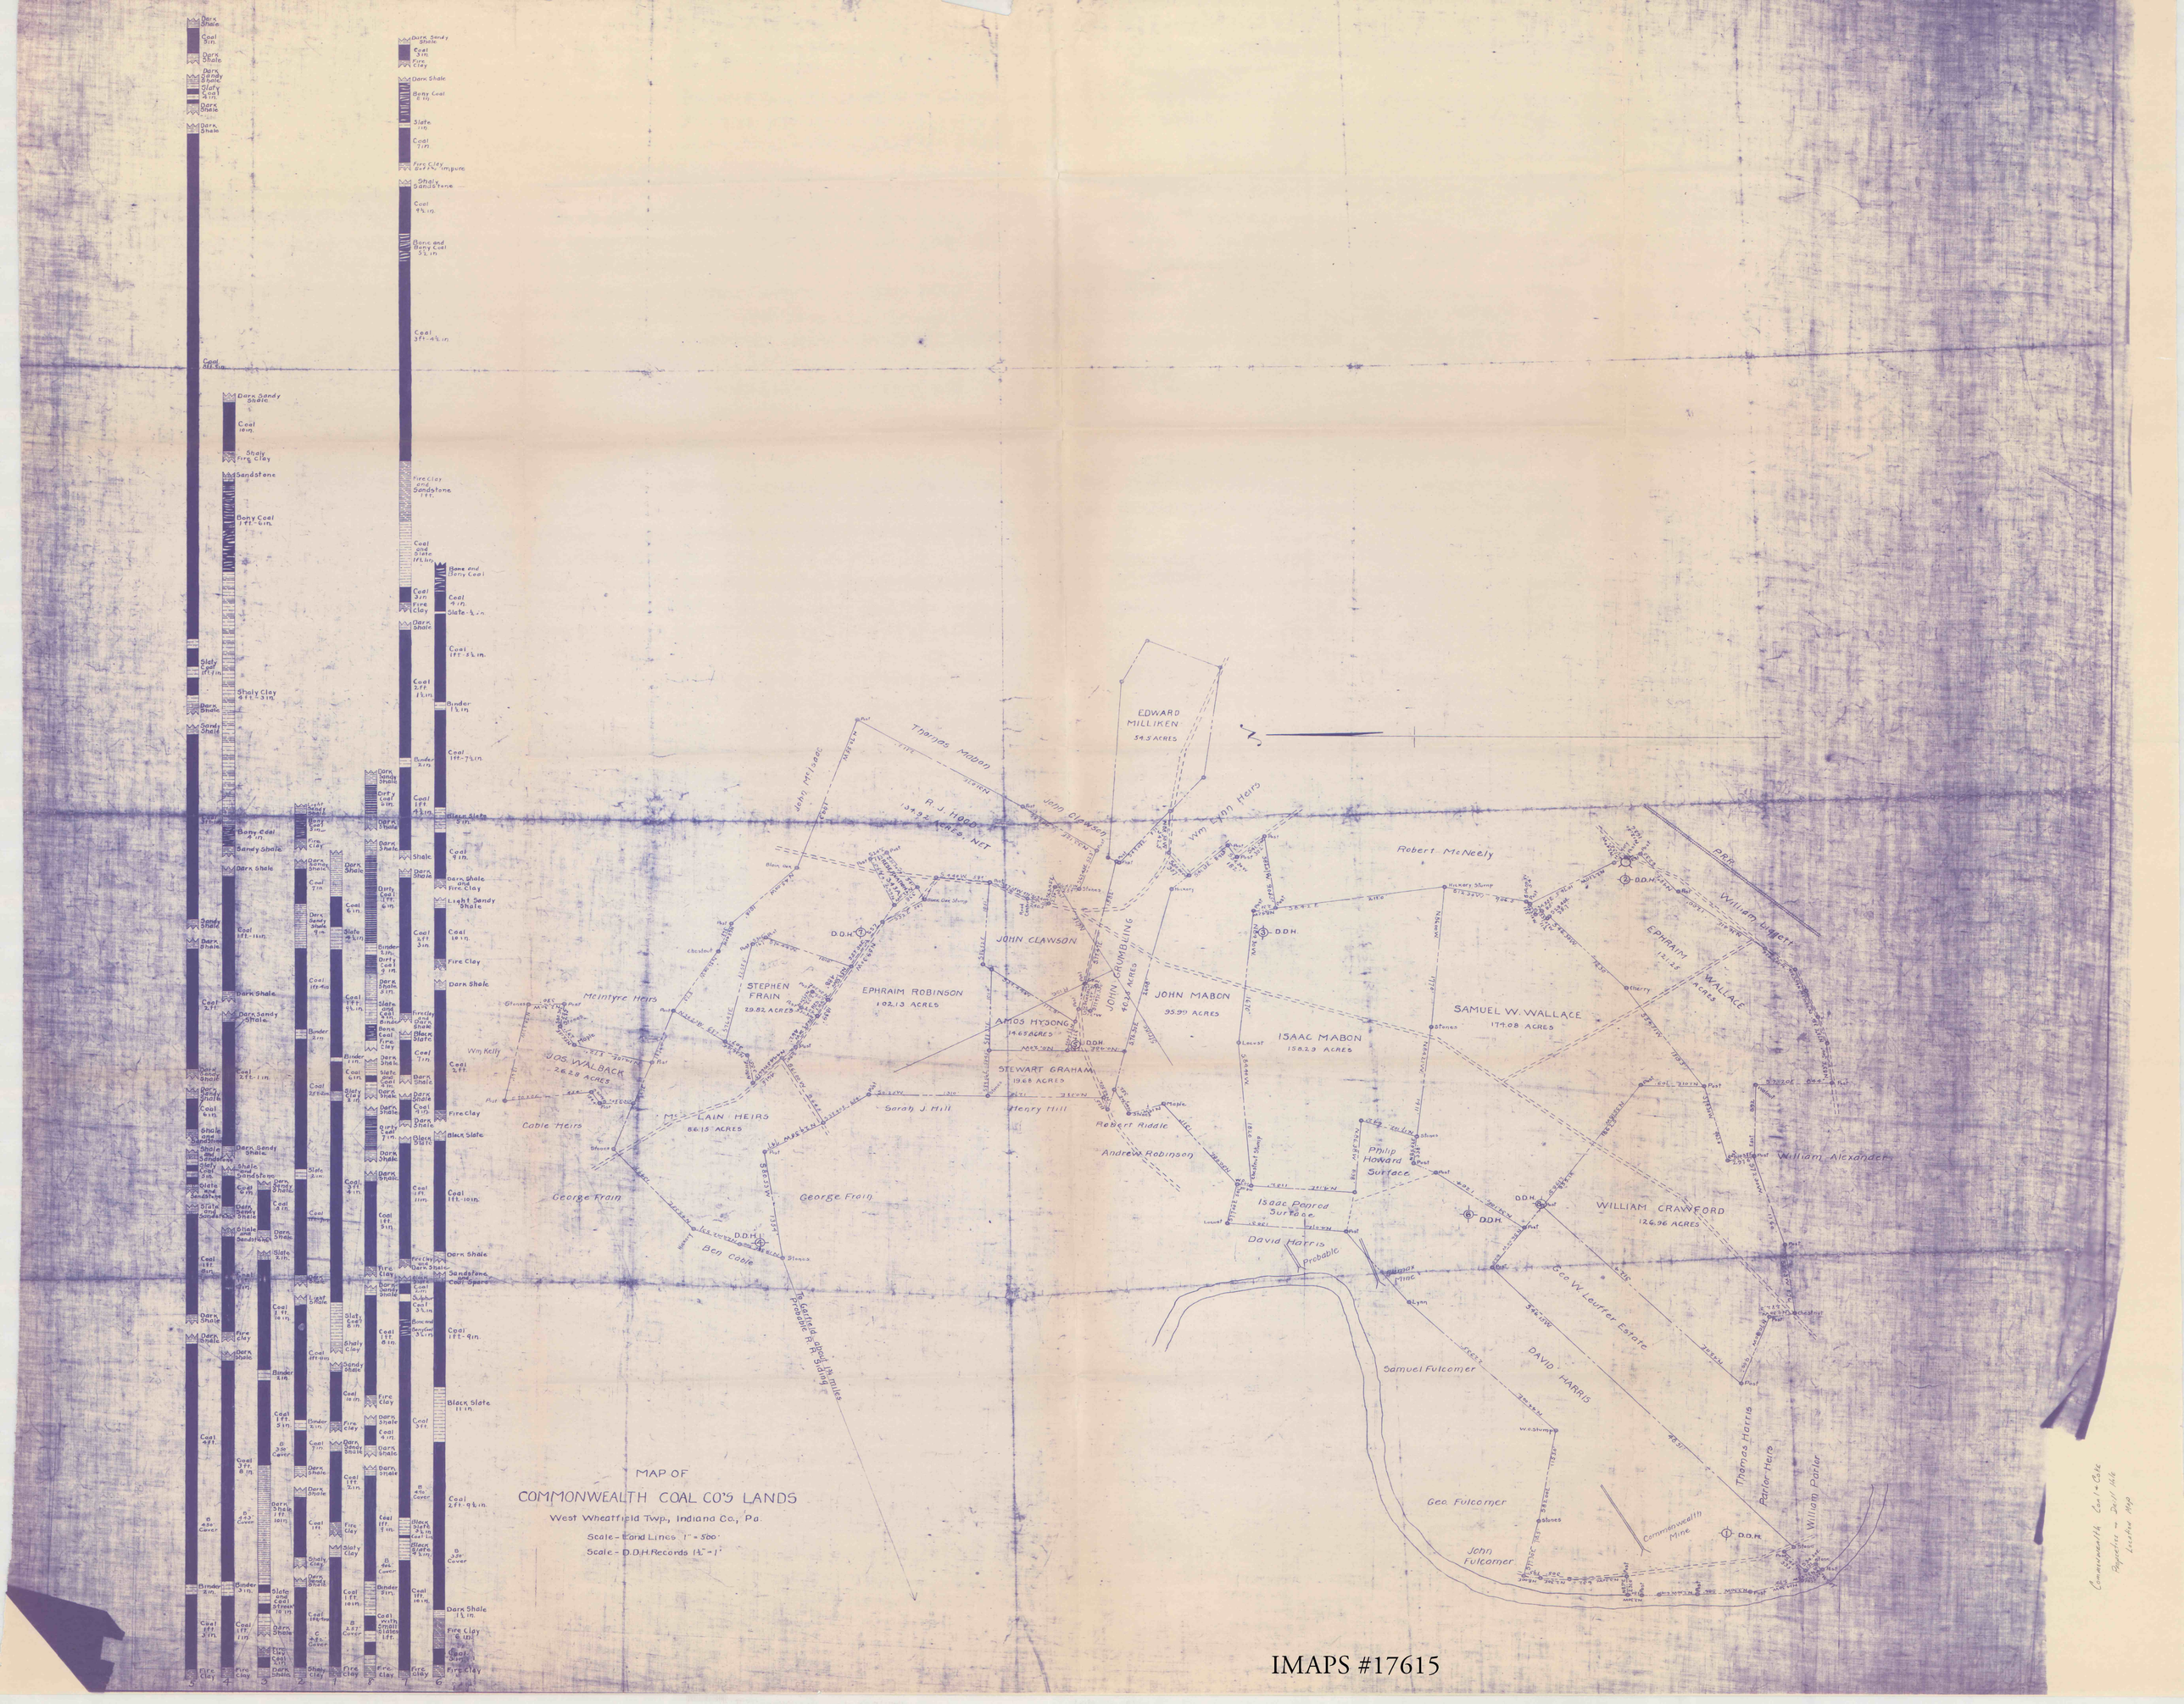
MAP OF
COMMONWEALTH COAL CO'S LANDS
West Wheatfield Twp., Indiana Co., Pa.
Scale - Land Lines 1" = 500'
Scale - D.D.H. Records 1½" = 1'
EDWARD MILLIKEN
54.5 ACRES
Thomas Mabon
John McIsaac
R. J. Hood
John Clawson
Wm Lynn Heirs
Robert McNeely
P.R.R.
William Leggett
EPHRAIM WALLACE
131.25 ACRES
JOHN CLAWSON
JOHN CRUMBLING
40.24 ACRES
JOHN MABON
95.99 ACRES
ISAAC MABON
158.23 ACRES
SAMUEL W. WALLACE
174.08 ACRES
STEPHEN FRAIN
29.82 ACRES
EPHRAIM ROBINSON
102.13 ACRES
AMOS HYSONG
14.65 ACRES
STEWART GRAHAM
19.68 ACRES
McIntyre Heirs
Wm Kelly
JOS WALBACK
26.58 ACRES
Cable Heirs
MS. LAIN HEIRS
86.15 ACRES
Sarah J. Hill
Henry Hill
Robert Riddle
Andrew Robinson
Philip Howard Surface
Isaac Penrod Surface
WILLIAM CRAWFORD
126.96 ACRES
William Alexander
George Frain
Ben Cable
David Harris
Probable
Samuel Fulcomer
Geo. W. Leuffer Estate
DAVID HARRIS
Thomas Harris
Parler Heirs
William Parler
Geo. Fulcomer
John Fulcomer
Commonwealth Mine
To Garfield Pitch 4½ miles
Probable R.R. Siding
Dark Shale
Coal 3 in.
Dark Shale
Dark Sandy Shale
Slaty Coal 4 in.
Dark Shale
Dark Shale
Coal 2 ft. 9 in.
Dark Sandy Shale
Coal 10 in.
Shaly Fire Clay
Sandstone
Bony Coal 1 ft. 6 in.
Slaty Coal 1 ft. 3 in.
Shaly Clay 4 ft. 3 in.
Dark Shale
Sandy Shale
Bony Coal 6 in.
Sandy Shale
Dark Shale
Coal 1 ft. 11 in.
Dark Sandy Shale
Coal 2 ft. 1 in.
Dark Shale
Coal 6 in.
Shale and Sandstone
Slate and Sandstone
Coal 1 ft. 10 in.
Dark Shale
Coal 1 ft. 9 in.
Black Slate 11 in.
Coal 2 ft. 9½ in.
Dark Shale 1½ in.
Fire Clay 6 in.
Fire Clay
Dark Sandy Shale
Coal 3 in.
Fire Clay
Dark Shale
Coal 1 ft. 3 in.
Dark Shale
Coal 1 ft. 9 in.
Dark Shale
Coal 1 ft. 7½ in.
Black Slate 3 in.
Coal 9 in.
Dark Shale and Fire Clay
Light Sandy Shale
Coal 10 in.
Fire Clay
Dark Shale
Coal 2 ft. 3 in.
Dark Shale
Fire Clay
Black Slate
Coal 1 ft. 10 in.
Dark Shale
Sandstone Coal Spars
Coal 1 ft. 9 in.
Black Slate 11 in.
Coal 2 ft. 9½ in.
Dark Shale 1½ in.
Fire Clay 6 in.
Fire Clay
5 4 3 2 1 8 7 6

IMAPS #17615