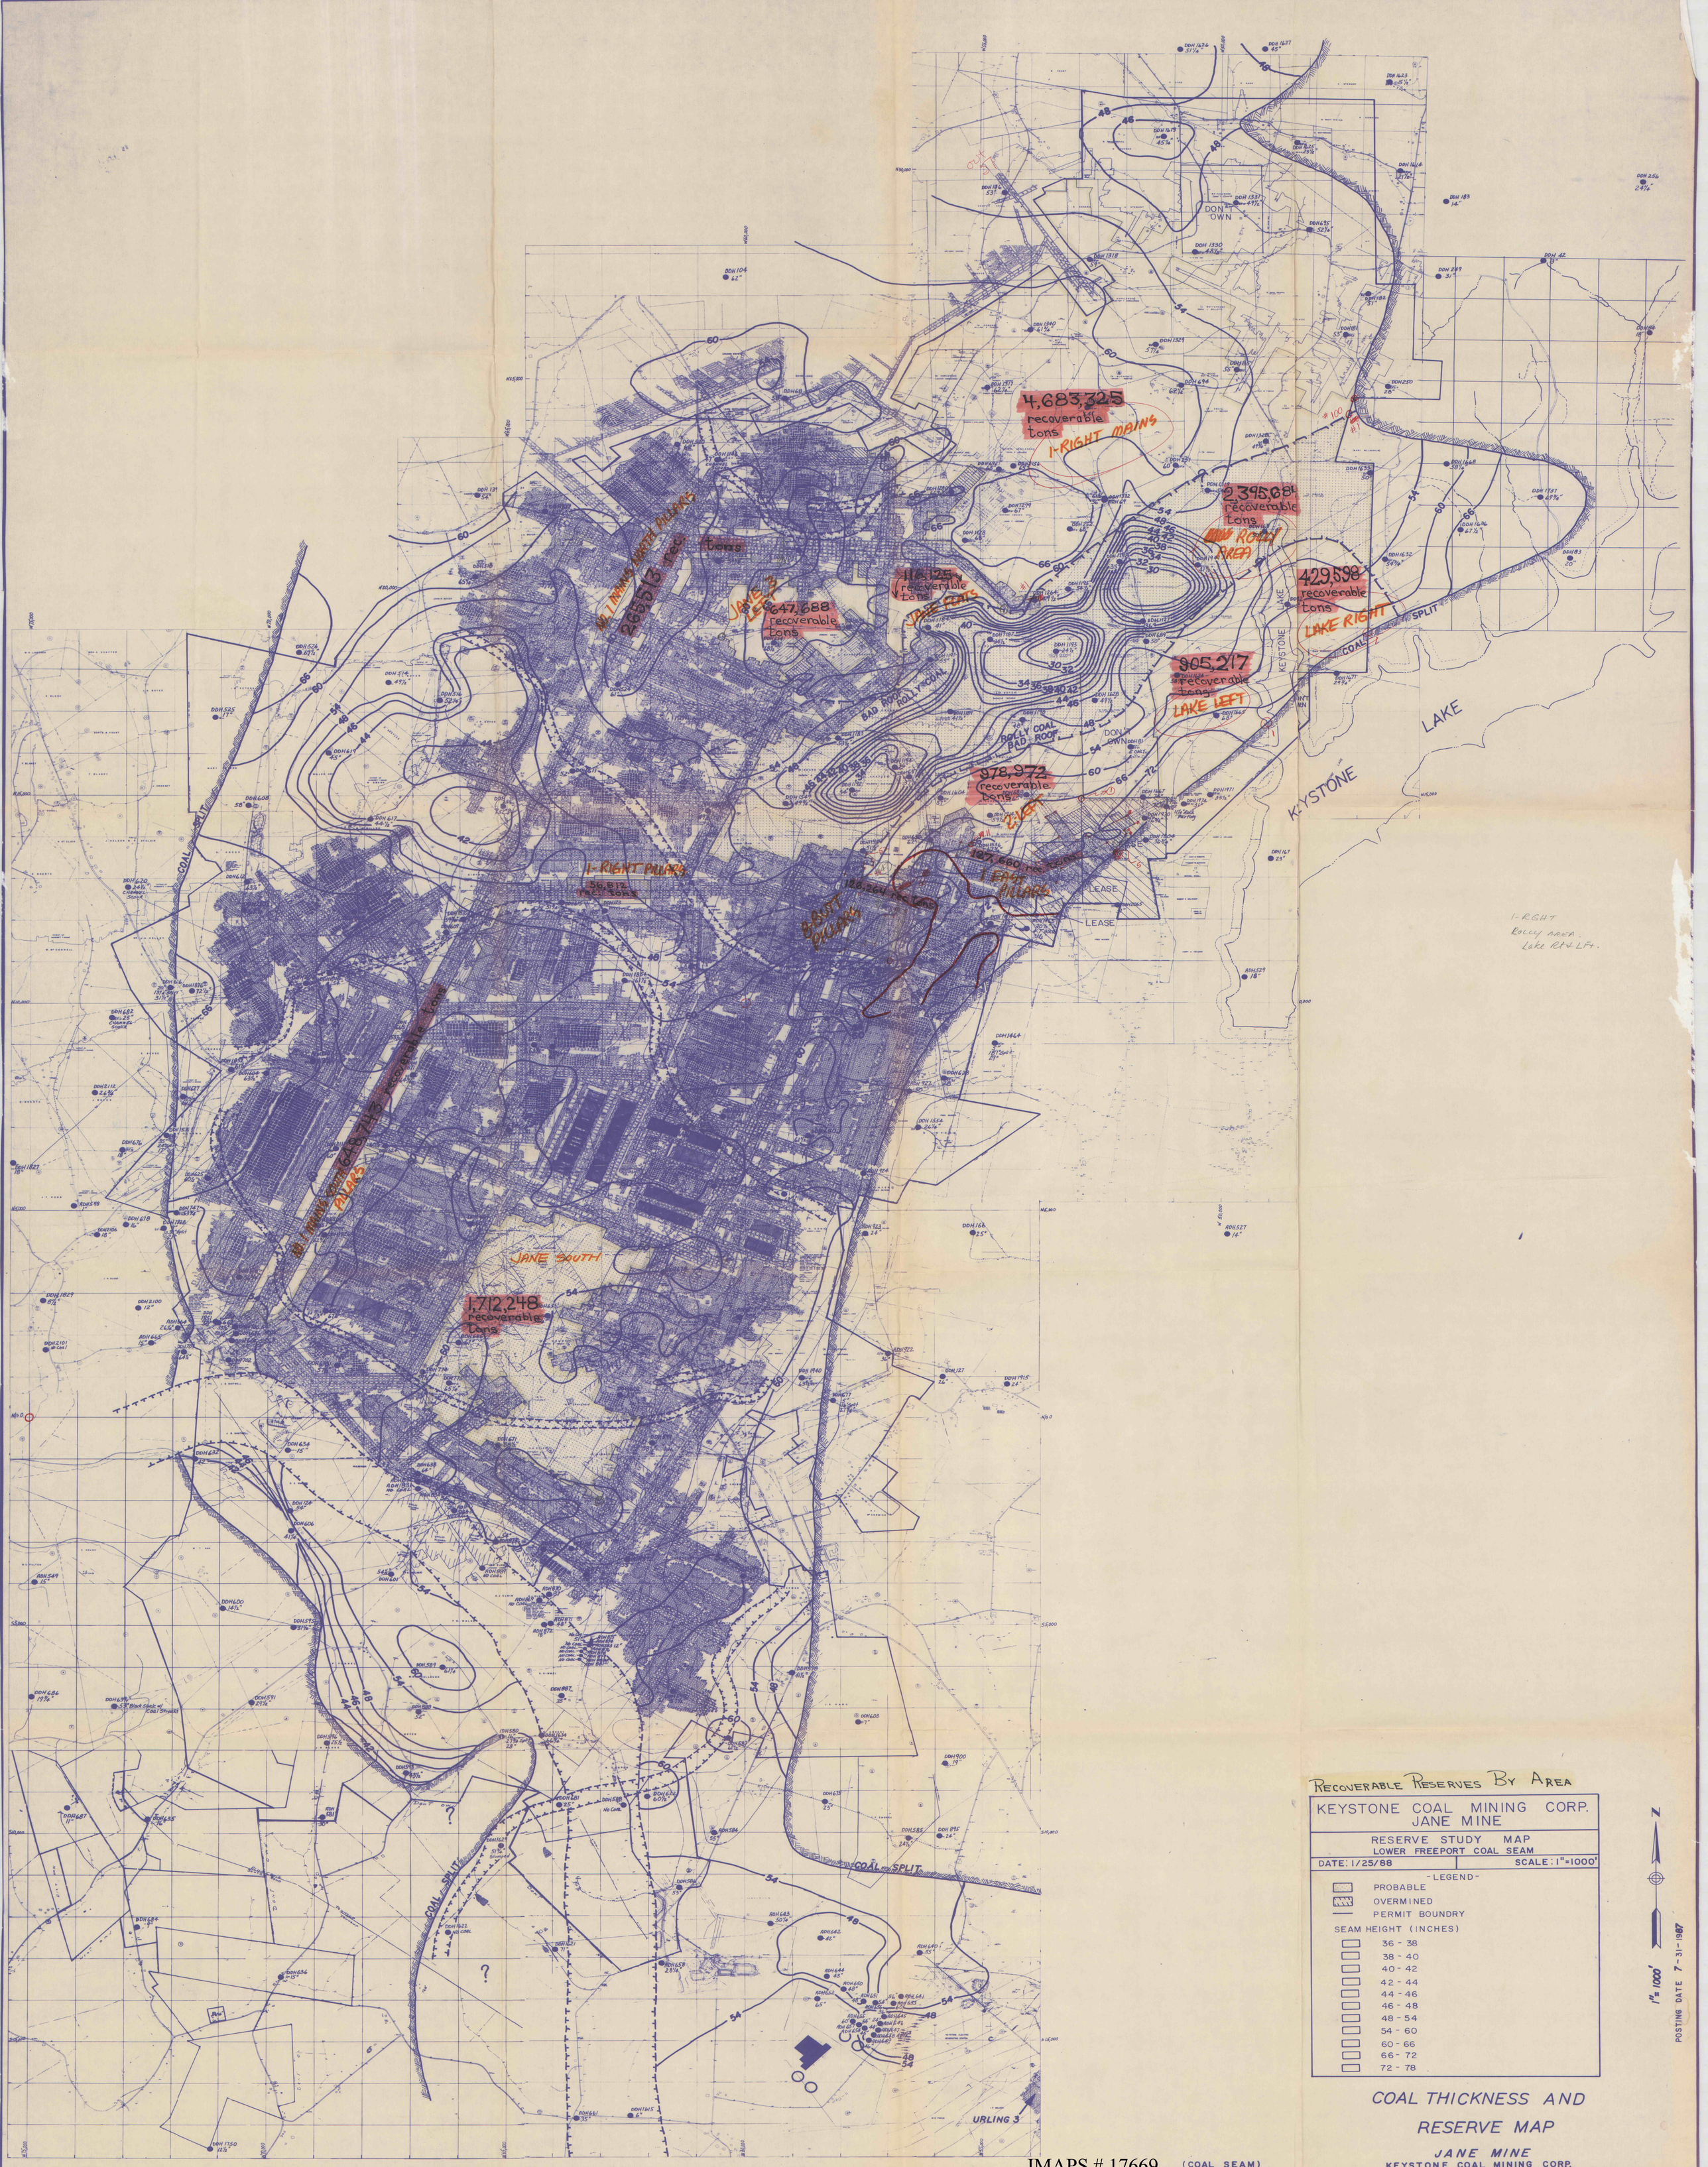

1-RIGHT
ROLLY AREA.
Lake RH+LFT.

RECOVERABLE RESERVES BY AREA

KEYSTONE COAL MINING CORP.
JANE MINE

RESERVE STUDY MAP
LOWER FREEPORT COAL SEAM

DATE: 1/25/88 | SCALE: 1"=1000'

-LEGEND-

- PROBABLE
- OVERMINED
- PERMIT BOUNDRY

SEAM HEIGHT (INCHES)

- 36 - 38
- 38 - 40
- 40 - 42
- 42 - 44
- 44 - 46
- 46 - 48
- 48 - 54
- 54 - 60
- 60 - 66
- 66 - 72
- 72 - 78

N

1" = 1000'

POSTING DATE 7-31-1987

COAL THICKNESS AND
RESERVE MAP

JANE MINE
KEYSTONE COAL MINING CORP.
PLUMCREEK & COWANSHANNOCK TWP. ARMSTRONG CO.

IMAPS # 17669 (COAL SEAM)
LOWER FREEPORT