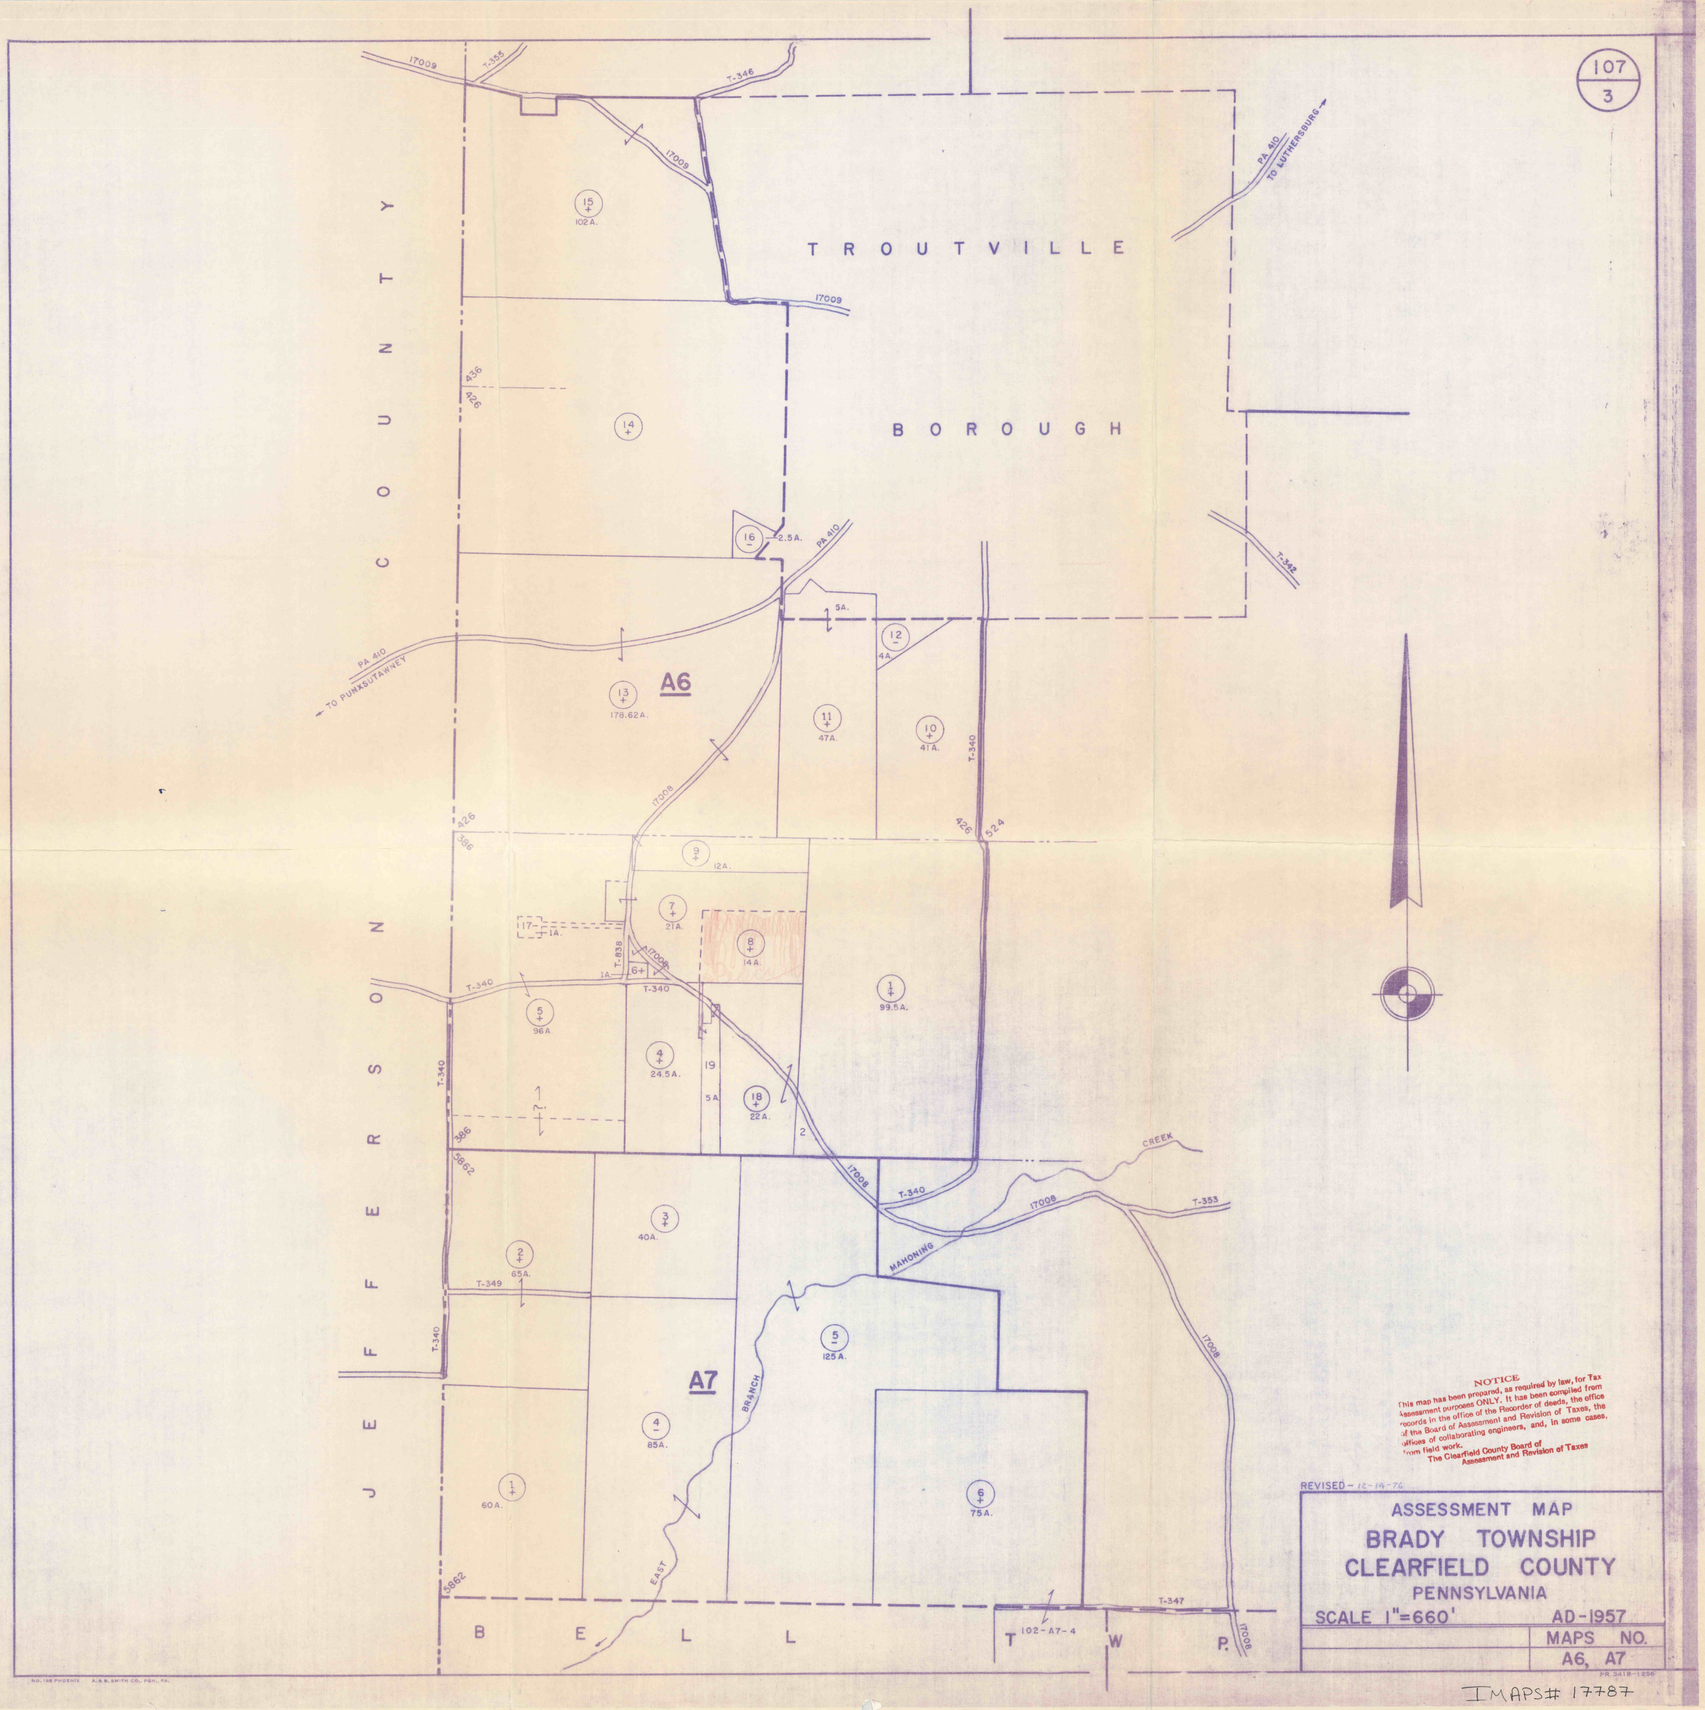

October 24, 1978

A6

1. Askey, Blair I. & Helen M.
2. Smith, Ralph R.
3. Heitz, Thomas
4. Kramer, Grover B. & Bernice J.
5. Morris, Andrew D. & Sue
6. Frantz, Vesta
7. Shively, Ralph
8. Miller, Daniel E. & Katie Ann
9. Lee, Richard A.
10. Haag, Earl & Edna
11. Haag, Russell
12. Haag, Russell
13. Cophenhaver, Darlene Jo
14. Grape, Effie
15. Shaffer, James J.
16. Kelichner, Silas
17. Rochester & Pittsburgh Coal Co.
18. S & S Tire Co.
19. Miles, Sidney L.
20. Smith, Ralph Richard & Eleanor

A7

1. Kelichner, Effie Mae Est.
2. Mills, William
3. Bowers, Anna Mae & James D.
4. Kuntz, Samuel O.
5. Zietlow, Ruth Paulin
6. Bonante, James A.

NOTICE

This map has been prepared, as required by law, for Tax Assessment purposes ONLY. It has been compiled from records in the office of the Recorder of deeds, the office of the Board of Assessment and Revision of Taxes, the offices of collaborating engineers, and, in some cases, from field work.

The Clearfield County Board of Assessment and Revision of Taxes

REVISED - 12-14-76

ASSESSMENT MAP
BRADY TOWNSHIP
CLEARFIELD COUNTY
PENNSYLVANIA

SCALE 1"=660' AD-1957

MAPS NO.
A6, A7

PA 5418-1256

NO. 138 PHOENIX A. S. B. SMITH CO., PGH., PA.

3

IMAPS# 17787