IMAPS # 17823

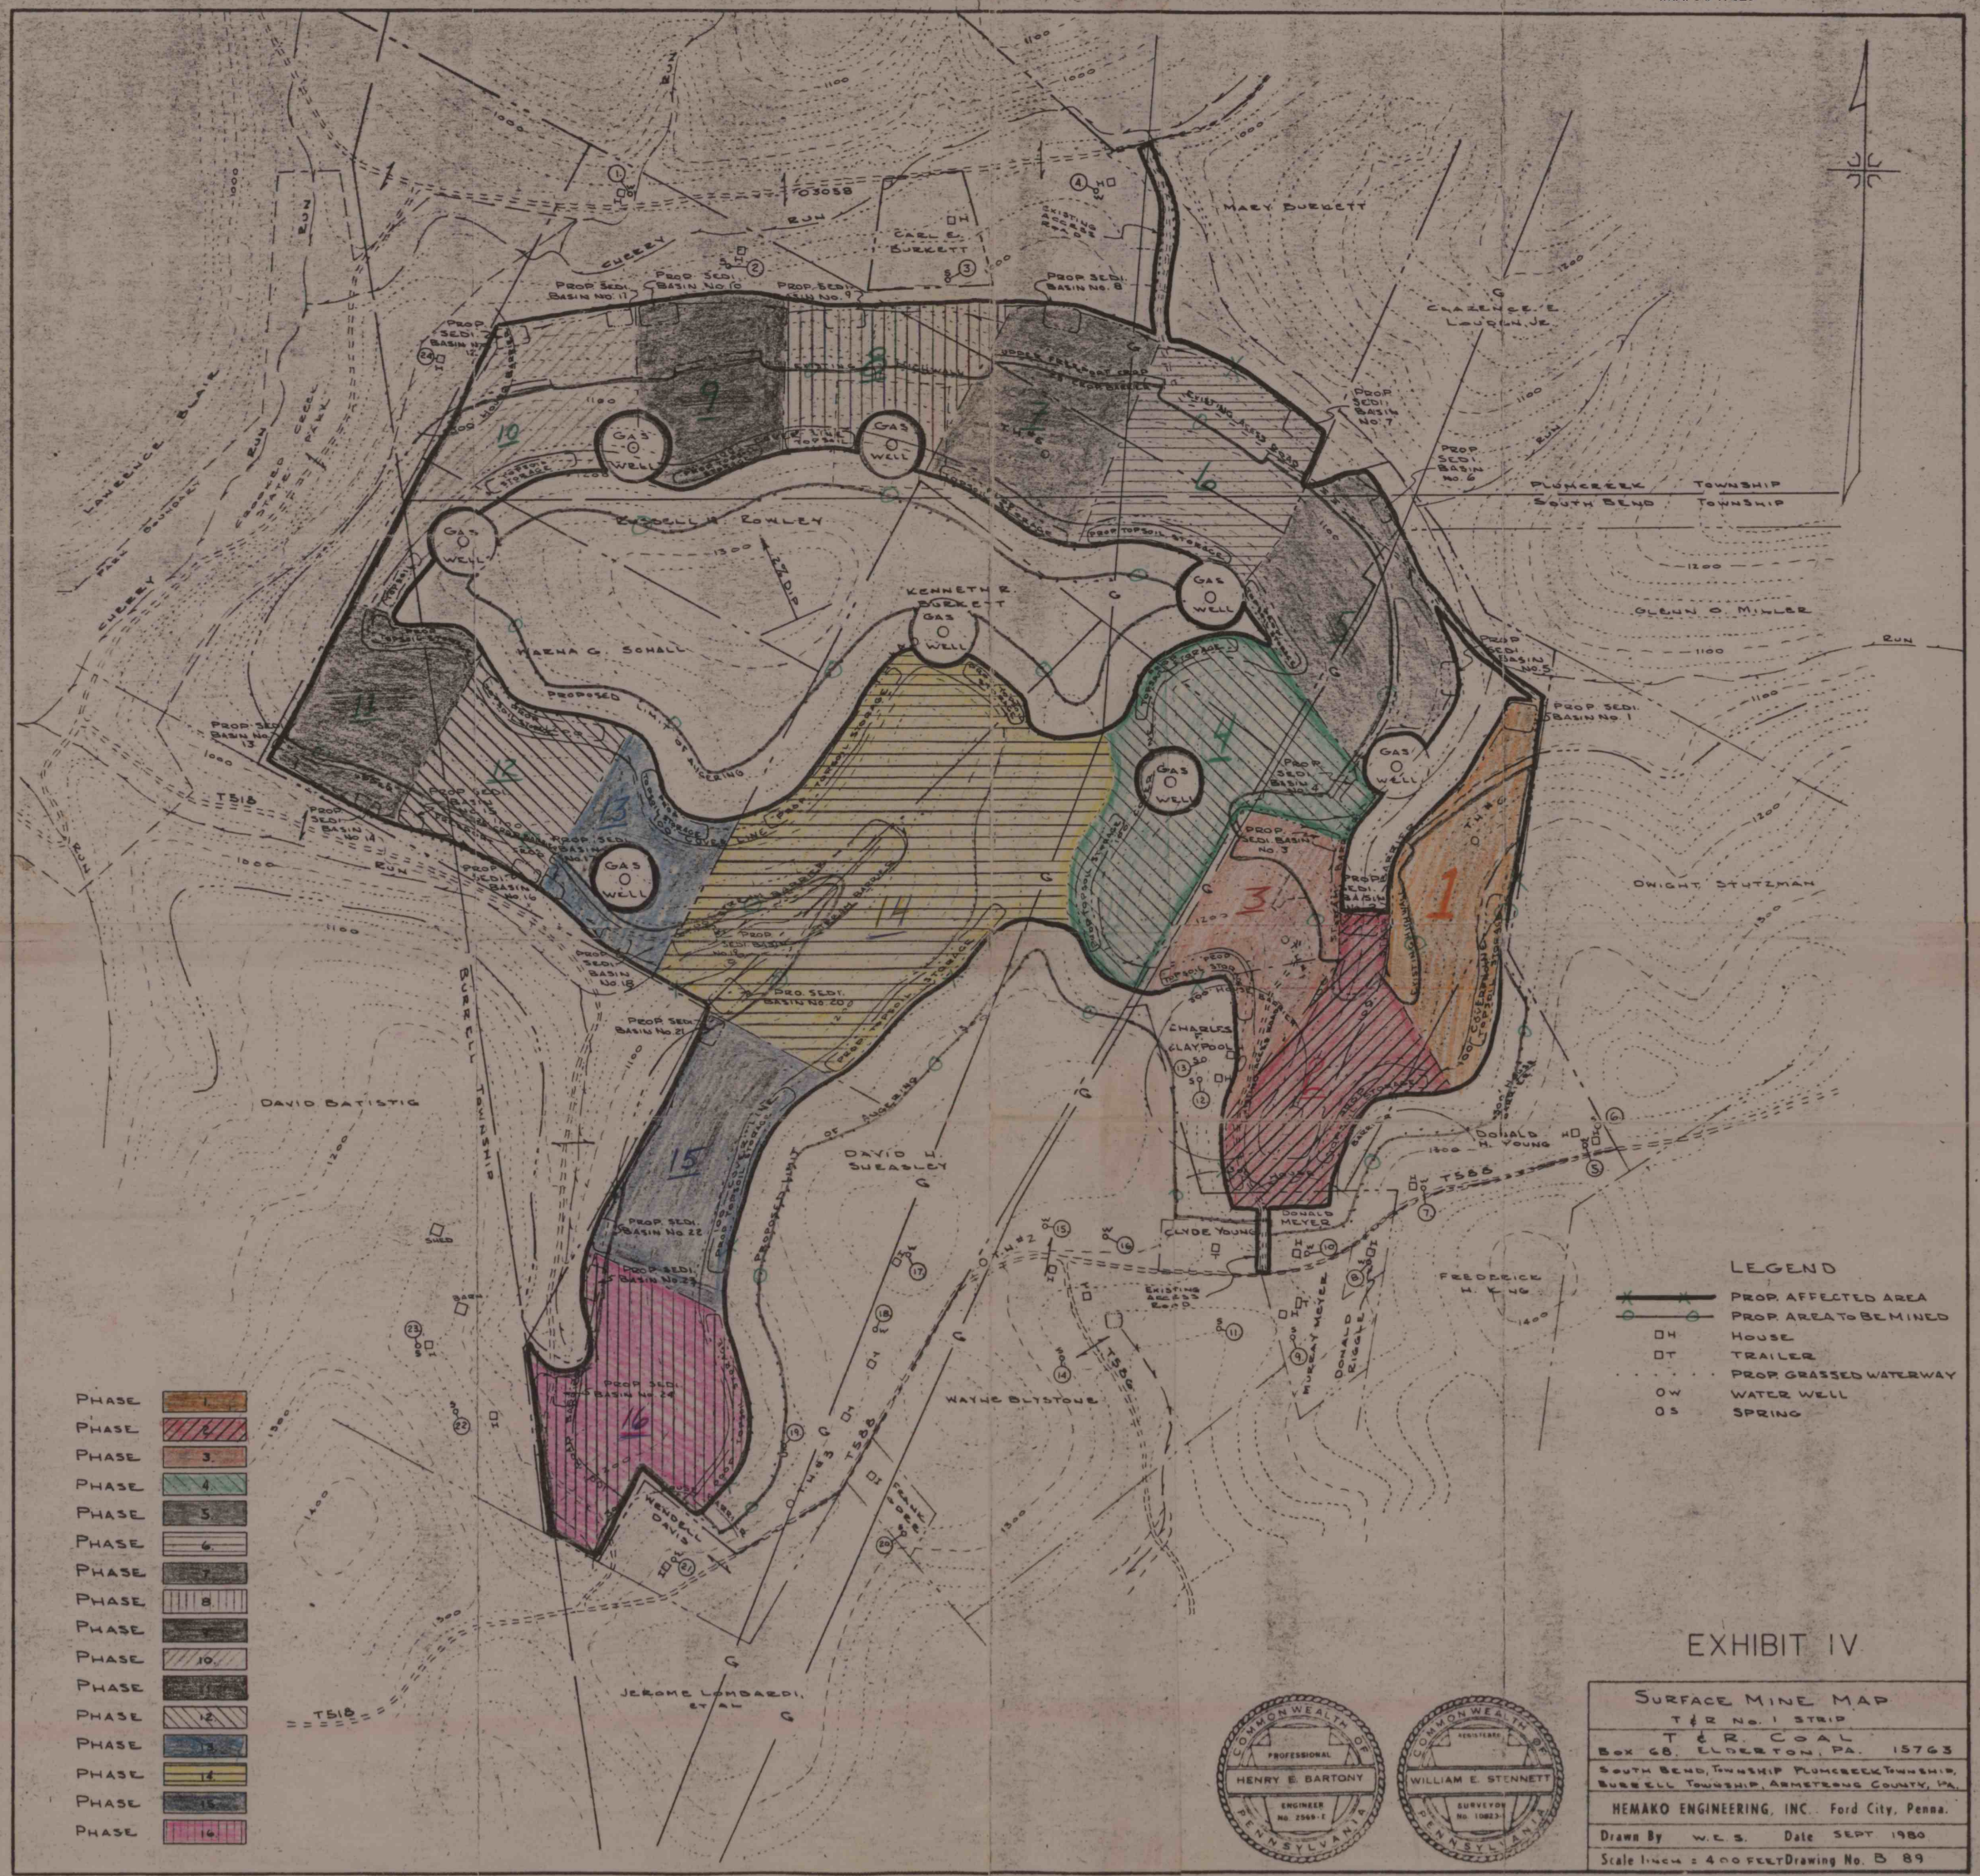
LEGEND
PROP. AFFECTED AREA
PROP. AREA TO BE MINED
HOUSE
TRAILER
PROP. GRASSED WATERWAY
WATER WELL
SPRING
PHASE 1
PHASE 2
PHASE 3
PHASE 4
PHASE 5
PHASE 6
PHASE 7
PHASE 8
PHASE 9
PHASE 10
PHASE 11
PHASE 12
PHASE 13
PHASE 14
PHASE 15
PHASE 16
GAS WELL
PROP. SEDI. BASIN No. 1
PROP. SEDI. BASIN No. 2
PROP. SEDI. BASIN No. 3
PROP. SEDI. BASIN No. 4
PROP. SEDI. BASIN No. 5
PROP. SEDI. BASIN No. 6
PROP. SEDI. BASIN No. 7
PROP. SEDI. BASIN No. 8
PROP. SEDI. BASIN No. 9
PROP. SEDI. BASIN No. 10
PROP. SEDI. BASIN No. 11
PROP. SEDI. BASIN No. 13
PROP. SEDI. BASIN No. 14
PROP. SEDI. BASIN No. 15
PROP. SEDI. BASIN No. 16
PROP. SEDI. BASIN No. 18
PROP. SEDI. BASIN No. 20
PROP. SEDI. BASIN No. 21
PROP. SEDI. BASIN No. 22
PROP. SEDI. BASIN No. 23
PROP. SEDI. BASIN No. 24
PROPOSED LIMIT OF AUGERING
PROP. TOPSOIL STORAGE
EXISTING ACCESS ROAD
PLUMCREEK TOWNSHIP
SOUTH BEND TOWNSHIP
BURRELL TOWNSHIP
CHERRY RUN
MARY BURKETT
CARL E. BURKETT
CLARENCE E. LAUGHLIN JR.
GLENN O. MINLER
DWIGHT STUTZMAN
KENNETH R. BURKETT
WANDA G. SCHALL
DAVID BATISTIG
DAVID H. SUEASLEY
CHARLES F. CLAYPOOL
DONALD H. YOUNG
DONALD MEYER
CLYDE YOUNG
MURRAY MEYER
DONALD RIGGLE
FREDERICK H. KING
WAYNE BLYSTONE
WENDELL DAVIS
JEROME LOMBARDI, ET AL
T518
T588
EXHIBIT IV
SURFACE MINE MAP
T & R No. 1 STRIP
T & R. COAL
Box 68, ELDERTON, PA. 15763
SOUTH BEND TOWNSHIP PLUMCREEK TOWNSHIP, BURRELL TOWNSHIP, ARMSTRONG COUNTY, PA.
HEMAKO ENGINEERING, INC. Ford City, Penna.
Drawn By W.E.S. Date SEPT 1980
Scale 1 inch = 400 FEET Drawing No. B 89
COMMONWEALTH OF PENNSYLVANIA
PROFESSIONAL
HENRY E. BARTONY
ENGINEER No. 2569-E
COMMONWEALTH OF PENNSYLVANIA
REGISTERED
WILLIAM E. STENNETT
SURVEYOR No. 10823