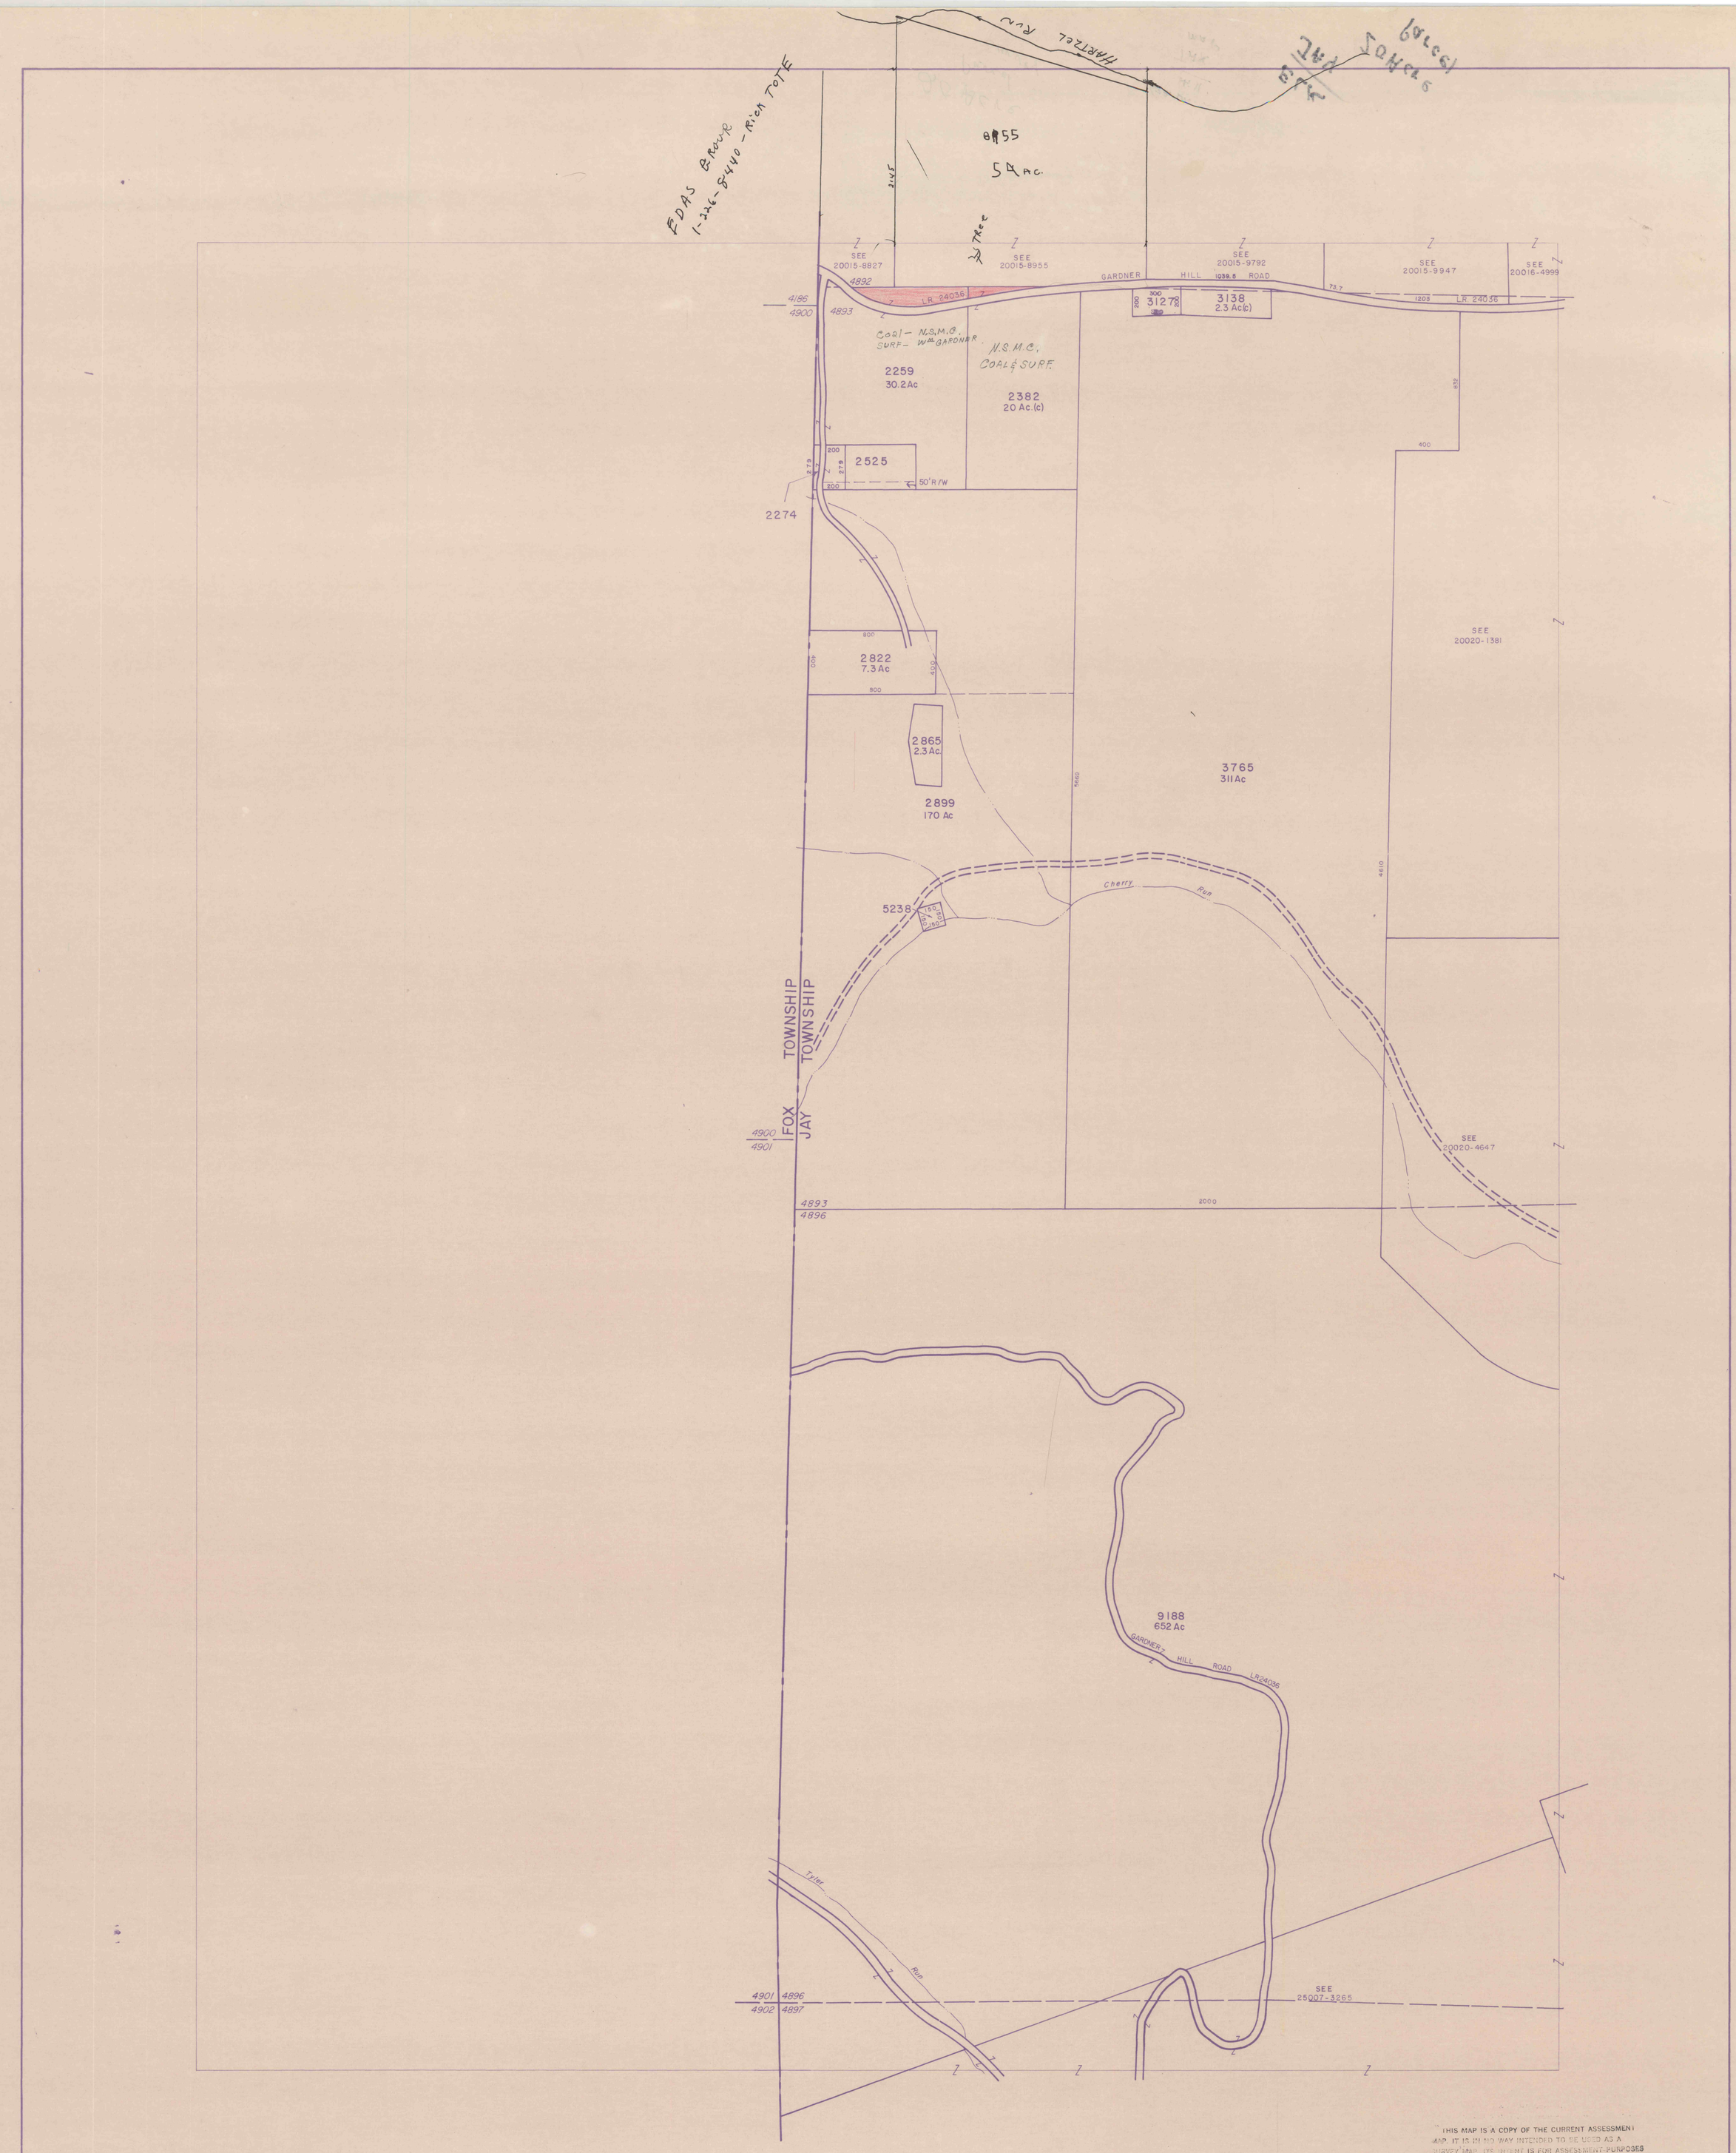

THIS MAP IS A COPY OF THE CURRENT ASSESSMENT MAP. IT IS IN NO WAY INTENDED TO BE USED AS A SURVEY MAP. ITS INTENT IS FOR ASSESSMENT PURPOSES ONLY, THAT BEING APPROXIMATE LOCATION.

DATE: _____

SPECIAL DISTRICTS

TYPE	SYMBOL	CODE	NAME
SCHOOL	— SCH —	06	ST MARYS AREA SCHOOL DISTRICT
SCHOOL	— SCH —		
SCHOOL	— SCH —		

REAL PROPERTY MAP

06 JAY TOWNSHIP

ELK COUNTY, PENNSYLVANIA

MAP IDENTIFICATION

1:24,000 (7 1/2' Series) USGS QUADRANGLE MAP

20 KERSEY

QUAD @ 1" = 1600'	1/4 @ 1" = 800'	1/16 @ 1" = 400'
		019
1/64 @ 1" = 200'	1/256 @ 1" = 100'	1/1024 @ 1" = 50'

MAP NUMBER

20019

PREPARED BY

CLT
BALANCED
GOVERNMENTAL
SERVICES

Tax Mapping Division

COLE LAYER TRUMBLE COMPANY

3535 Salem Avenue, Dayton, Ohio 45409

PREPARED FOR

ELK
COUNTY
COMMISSIONERS

FRANCIS L. KUNTZ, CHAIRMAN

THOMAS G. GORMAN & DEAN J. WILLIAMS

ELK COUNTY COURT HOUSE

RIDGWAY, PENNSYLVANIA 15853

MAPPING LEGEND

STATE & COUNTY LINE		PATENT & GREAT LOT LINE		TAX PAYER I.D. PARCEL NUMBER	1357	ORIGINAL REALTY LOT LINE		INTERSTATE HIGHWAY	80
TOWNSHIP, CITY & BORO LINE		LAKE, POND, RIVER & STREAM		(Future) COORDINATE LOCATOR	(E348,000 x N444,000)	ORIGINAL REALTY BLOCK NUMBER	101	U.S. HIGHWAY	219
HIGHWAY, ROAD & STREET R/W		SWAMP		CEMETERY, CHURCH, SCHOOL, ETC.	BY NAME	ORIGINAL REALTY LOT NUMBER	(01)	PENNA. STATE HIGHWAY (L.R. 24001) &	949
RAILROAD R/W		ABANDONED RAILROAD R/W		RAILROADS	BY NAME	AREA IN ACRES (From Deed)	1.5Ac	ELK COUNTY HIGHWAY	99
PROPERTY LINE		U.S. FOREST SERVICE LAND		ALLEGHENY NATIONAL FOREST	BY NAME	AREA IN ACRES (Calculated)	2Ac(c)	TOWNSHIP ROAD, ETC.	BY NAME
UTILITY EASEMENT R/W		PENNA. DEPT. OF FOREST LAND		PENNA. DEPT. OF FOREST LAND	BY NAME	DIMENSIONS IN FEET (From Deed)	16.5'	STREET, AVENUE, ETC.	BY NAME
LAND HOOK		PENNA. STATE GAME LAND		PENNA. STATE GAME LAND	BY NAME	DIMENSIONS IN FEET (Scaled)	66(s)	PRIVATE ROAD & R/W	BY NAME

DATES & SCALES

DATE OF MAP 2 / 27 / 76

DATE OF MAP REVISION / /

DATE OF AERIAL PHOTOGRAPHY 4/20/74

SCALE OF AERIAL PHOTOGRAPHY 1" = 400'

COAL FOR STRIPPING

400 0 400 FEET

MAP SCALE 1" = 400'

INDEX TO ADJOINING MAPS

N

	20015	20016
	20019	20020
	25007	25008

IMAPS #17999