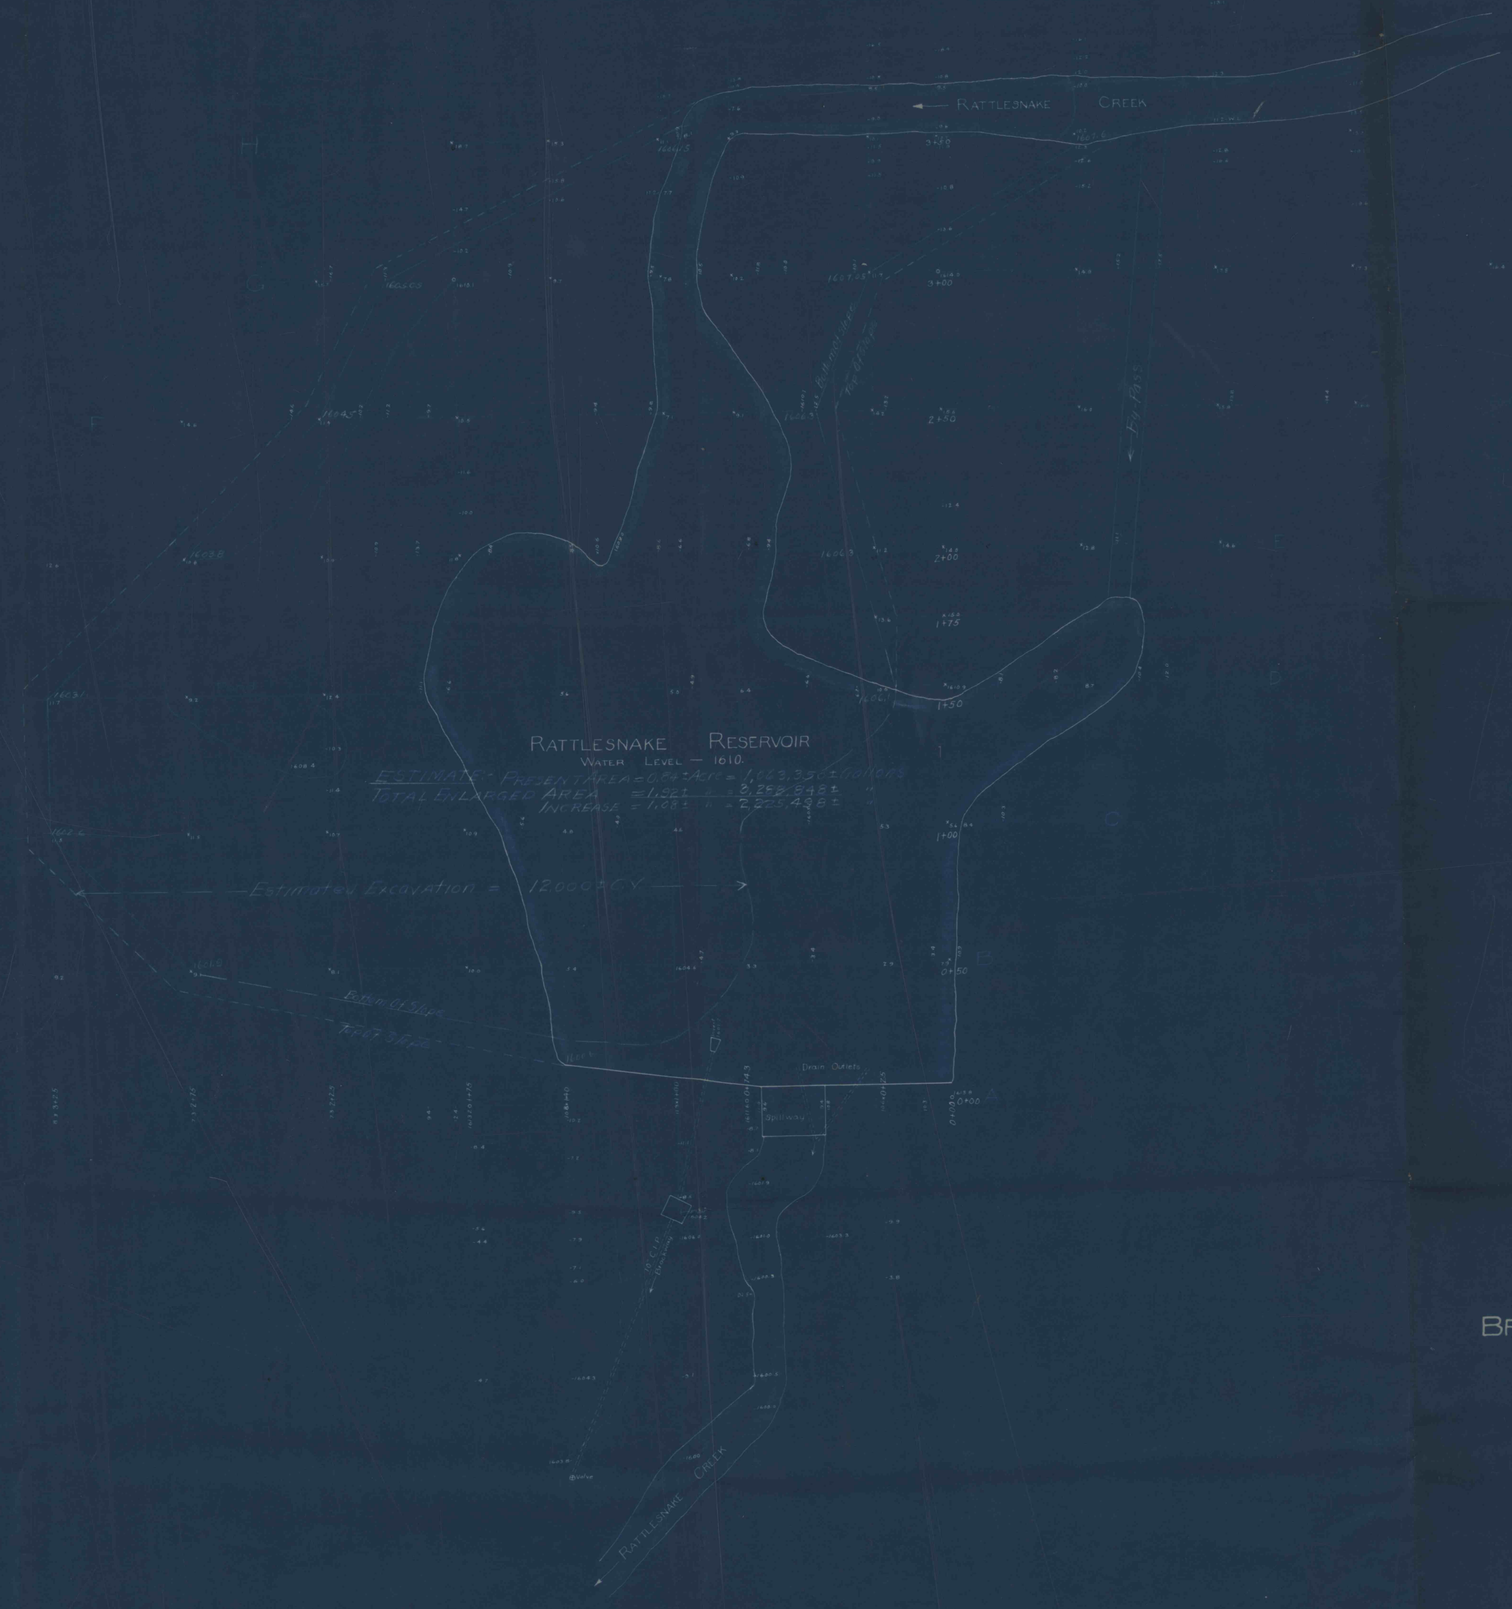

BROCKWAY CRYSTAL WATER CO.

BROCKWAY, PA.

MAP SHOWING

RATTLESNAKE RESERVOIR

LOCATED IN

SNYDER TOWNSHIP, JEFFERSON COUNTY PA.

SCALE — 1" = 20'

Office of E. W. & [illegible] Engrs.
Du Bois, Pa.
July 3, 1940

N.B.-134

File — 1680-A

Cross-Sections-1680-B

IGAPS#18034