


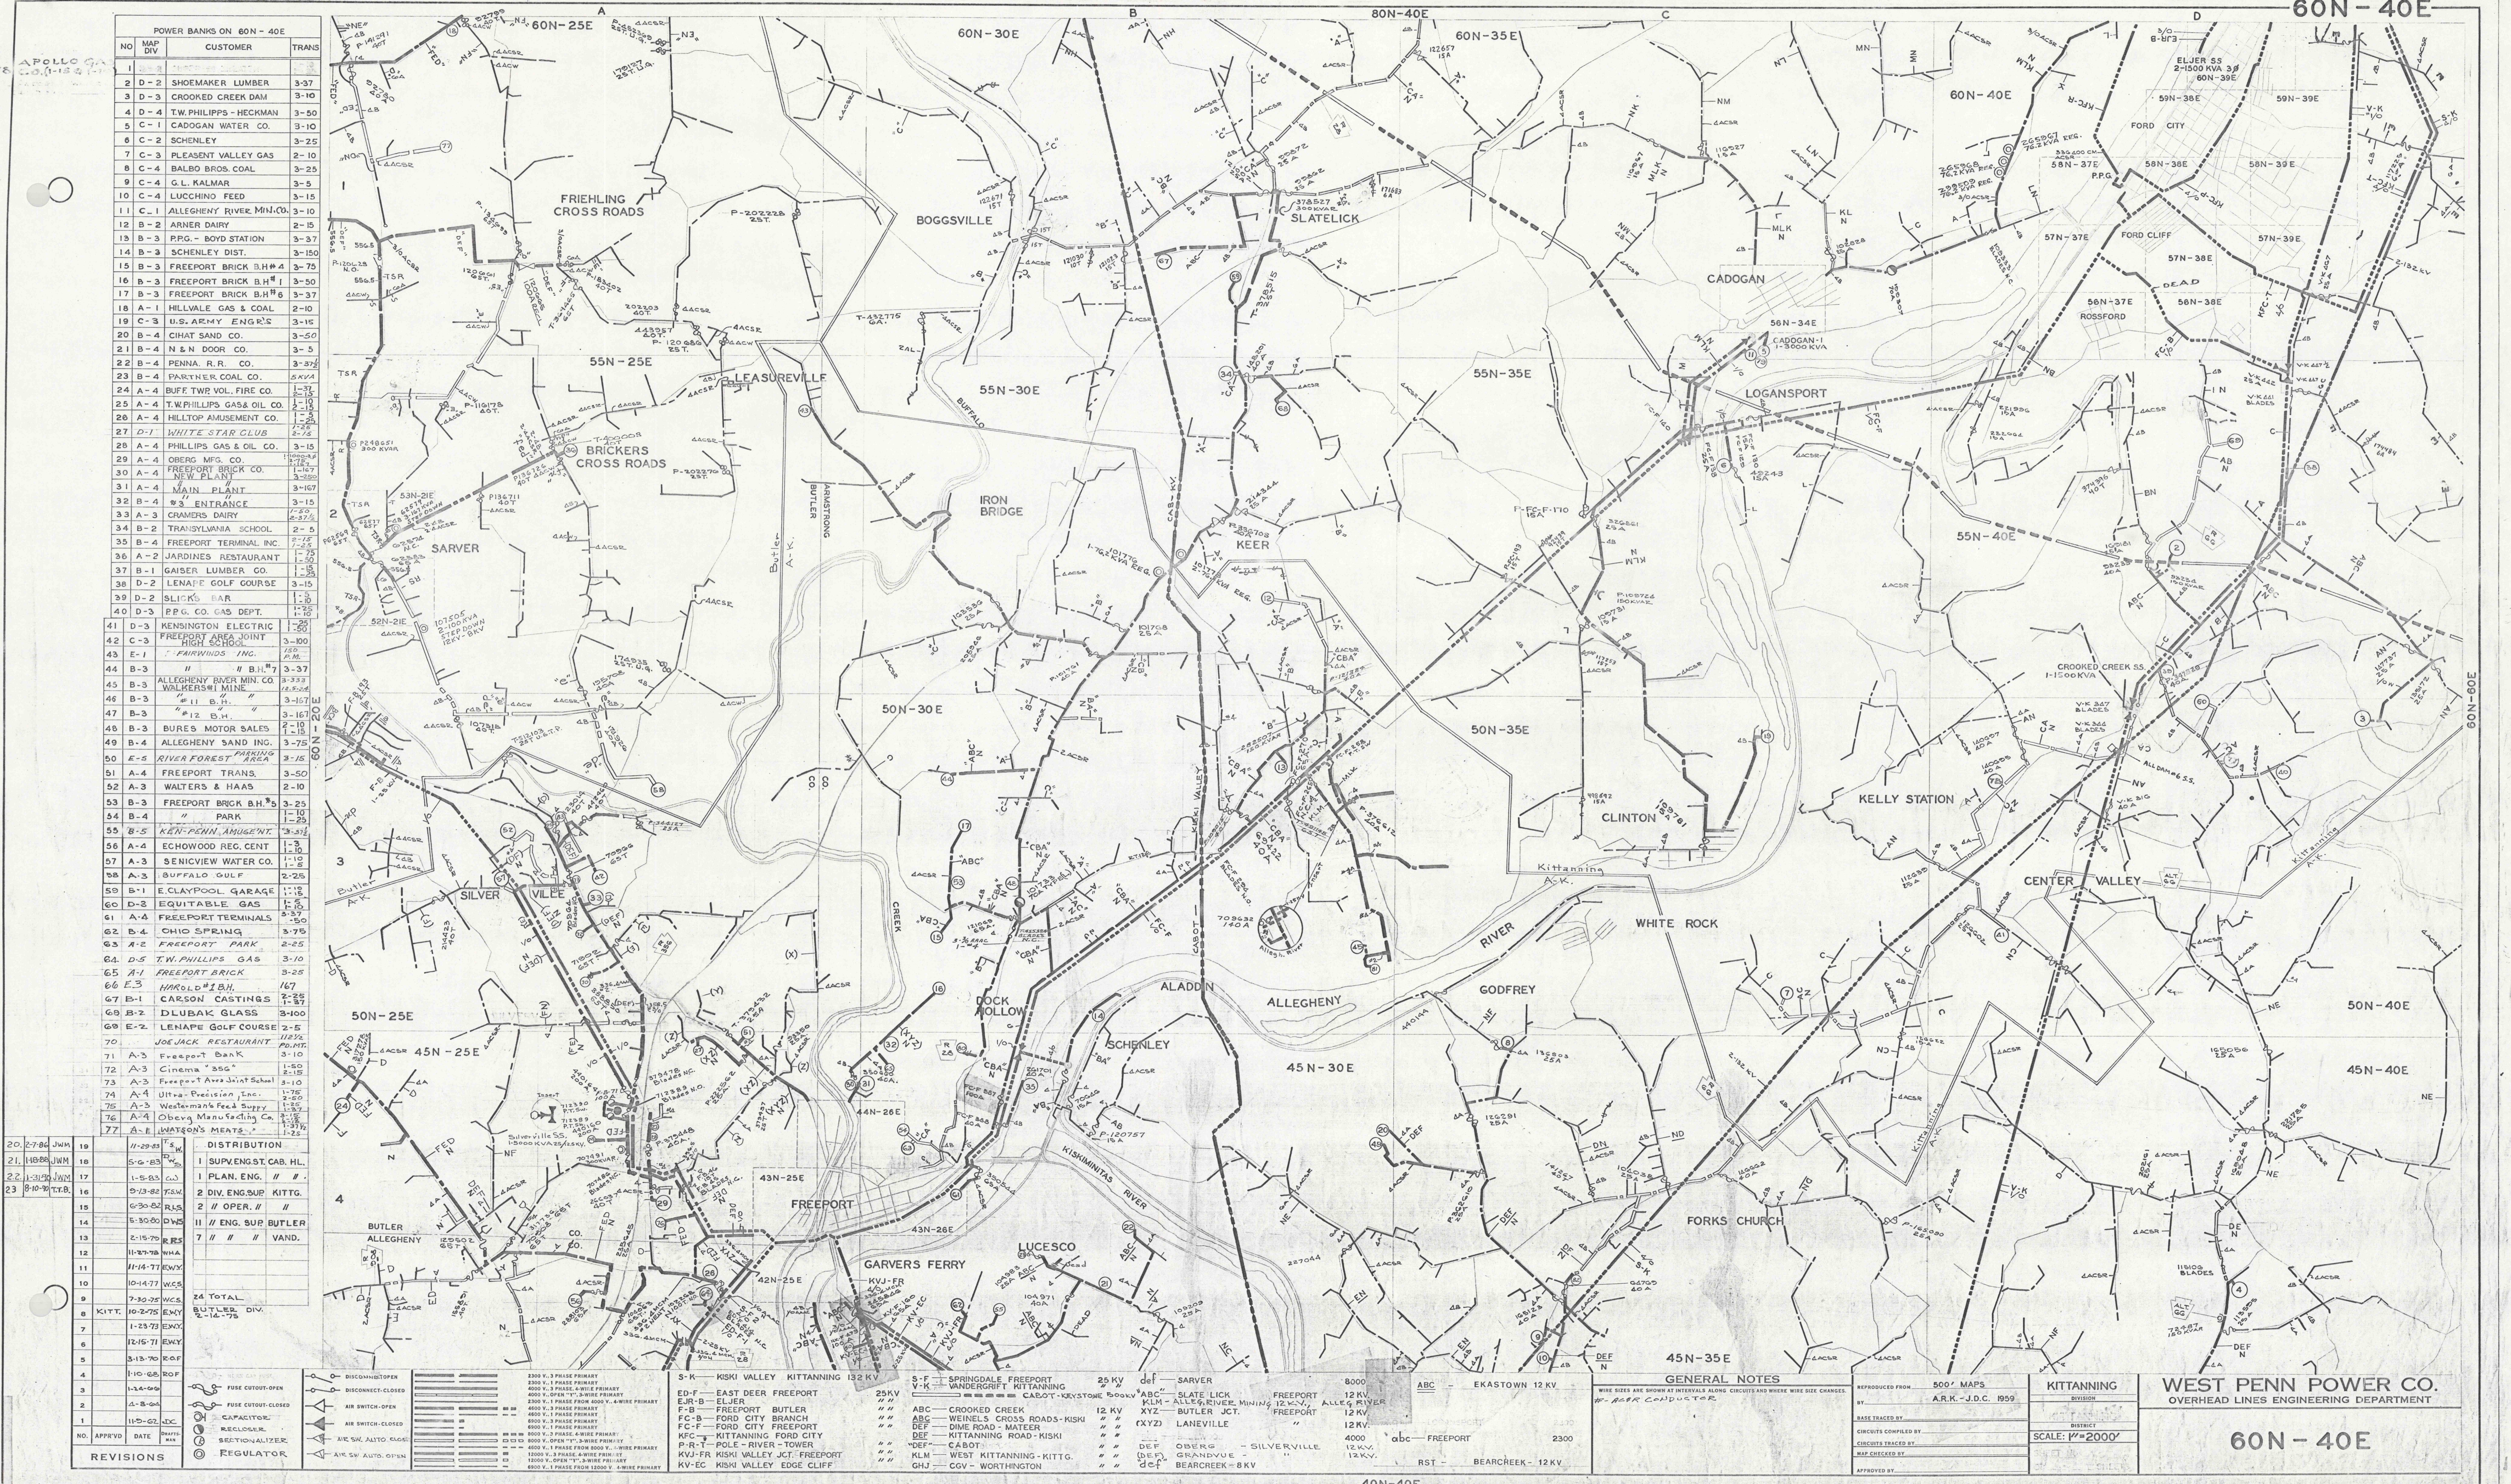

POWER BANKS ON 60N - 40E			
NO	MAP DIV	CUSTOMER	TRANS
1	D-2	SHOEMAKER LUMBER	3-37
2	D-3	CROOKED CREEK DAM	3-10
3	D-4	T.W. PHILLIPS - HECKMAN	3-50
4	C-1	CADOGAN WATER CO.	3-10
5	C-2	SCHENLEY	3-25
6	C-3	PLEASANT VALLEY GAS	2-10
7	C-4	BALBO BROS. COAL	3-25
8	C-4	G.L. KALMAR	3-5
9	C-4	LUCCINO FEED	3-15
10	C-1	ALLEGHENY RIVER MIN. CO.	3-10
11	B-2	ARNER DAIRY	2-15
12	B-3	PFG - BOYD STATION	3-37
13	B-3	SCHENLEY DIST.	3-150
14	B-3	FREEPORT BRICK B.H.#4	3-75
15	B-3	FREEPORT BRICK B.H.#1	3-50
16	B-3	FREEPORT BRICK B.H.#6	3-37
17	A-1	HILLVALE GAS & COAL	2-10
18	C-3	U.S. ARMY ENGR'S	3-15
19	B-4	CIHAT SAND CO.	3-50
20	B-4	N & N DOOR CO.	3-5
21	B-4	PENNA. R.R. CO.	3-37
22	B-4	PARTNER COAL CO.	5 KVA
23	A-4	BUFF TWR VOL. FIRE CO.	1-37
24	A-4	T.W. PHILLIPS GAS & OIL CO.	2-10
25	A-4	HILLTOP AMUSEMENT CO.	2-15
26	D-1	WHITE STAR CLUB	2-75
27	A-4	PHILLIPS GAS & OIL CO.	3-15
28	A-4	OBERG MFG. CO.	1-167
29	A-4	FREEPORT BRICK CO. NEW PLANT	3-250
30	A-4	MAIN PLANT	3-167
31	B-4	ENTRANCE	3-15
32	B-4	CRAMERS DAIRY	2-15
33	B-2	TRANSYLVANIA SCHOOL	2-5
34	B-4	FREEPORT TERMINAL INC.	2-15
35	A-2	JARDINES RESTAURANT	1-75
36	B-1	GAISER LUMBER CO.	1-15
37	D-2	LENAP GOLF COURSE	3-15
38	D-2	SLICKS BAR	1-5
39	D-3	PFG. CO. GAS DEPT.	1-10
40	D-3	KENSINGTON ELECTRIC	1-50
41	C-3	FREEPORT JOINT HIGH SCHOOL	3-100
42	E-1	FAIRWINDS INC.	1-50
43	B-3	" " " " " "	3-37
44	B-3	ALLEGHENY RIVER MIN. CO. WALKERSVILLE MINE	3-333
45	B-3	" " " " " "	3-157
46	B-3	" " " " " "	3-167
47	B-3	BURES MOTOR SALES	2-10
48	B-4	ALLEGHENY SAND INC.	3-75
49	E-5	RIVER FOREST PARKING AREA	3-15
50	A-4	FREEPORT TRANS.	3-50
51	A-3	WALTERS & HAAS	2-10
52	B-3	FREEPORT BRICK B.H.#5	3-25
53	B-4	" " " " " "	1-25
54	B-5	KEN-PEN AMUSEMENT	3-37
55	A-4	ECHOWOOD REC. CENT.	1-5
56	A-3	SENICVIEW WATER CO.	1-15
57	A-3	BUFFALO GOLF	2-25
58	B-1	E. CLAYPOOL GARAGE	1-15
59	D-3	EQUITABLE GAS	1-10
60	A-4	FREEPORT TERMINALS	3-50
61	B-4	CHIC SPRING	3-75
62	A-2	FREEPORT PARK	2-25
63	D-5	T.W. PHILLIPS GAS	3-10
64	A-1	FREEPORT BRICK	3-25
65	F-3	HAROLD #1 B.H.	167
66	B-1	CARSON CASTINGS	2-25
67	B-2	DLUBAK GLASS	3-100
68	E-2	LENAP GOLF COURSE	2-5
69	A-3	JOE JACK RESTAURANT	1-15
70	A-3	Freeport Bank	3-10
71	A-3	Cinema "35G"	1-50
72	A-3	Freeport Area Joint School	3-10
73	A-4	Ultra Precision Inc.	1-75
74	A-3	Westernman's Feat. Supply	1-50
75	A-4	Oberg Manufacturing Co.	1-37
76	A-4	WATSON'S MEATS	1-37
77	A-4	" " " " " "	1-25

DISTRIBUTION			
1	SUPV. ENG. ST. CAB. H.L.		
2	PLAN. ENG. " " "		
3	DIV. ENG. SUP. KITTG.		
REVISIONS			
NO.	APPROVED	DATE	REVISION
