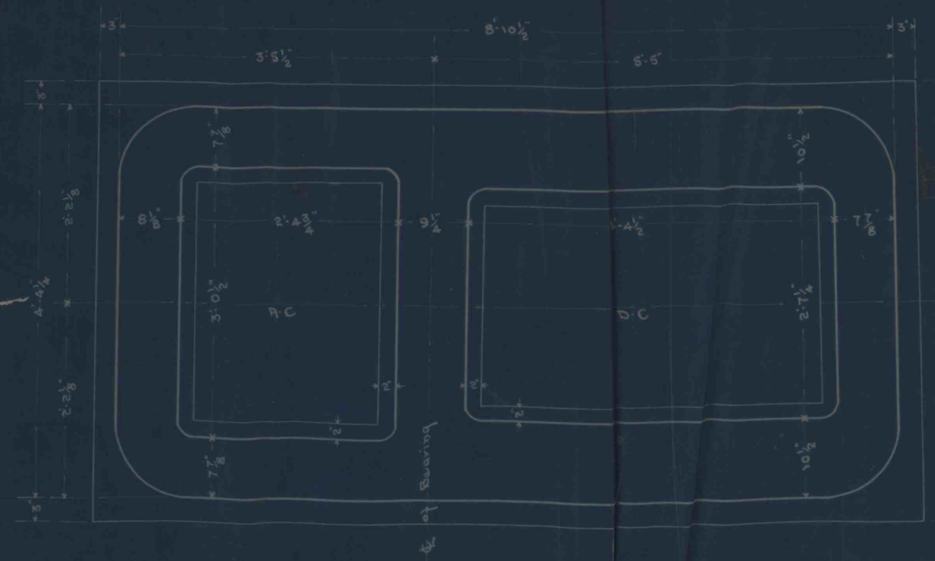

— Plan of Base —

— Section B-B —

— Location of M.G Set and Switchboard at Proctor —
— 1/4"=1' —

— Plan of Foundation —

— Section A-A —

— Location of M.G Set and Switchboard at No 51 —
— 1/4"=1' —

FOUNDATION PLAN FOR 200 K.W. - M.G SET
OF
GENERAL ELECTRIC CO.

Scale - 1"=1'

Oct. 15. 1924.

IMAGE #1040