


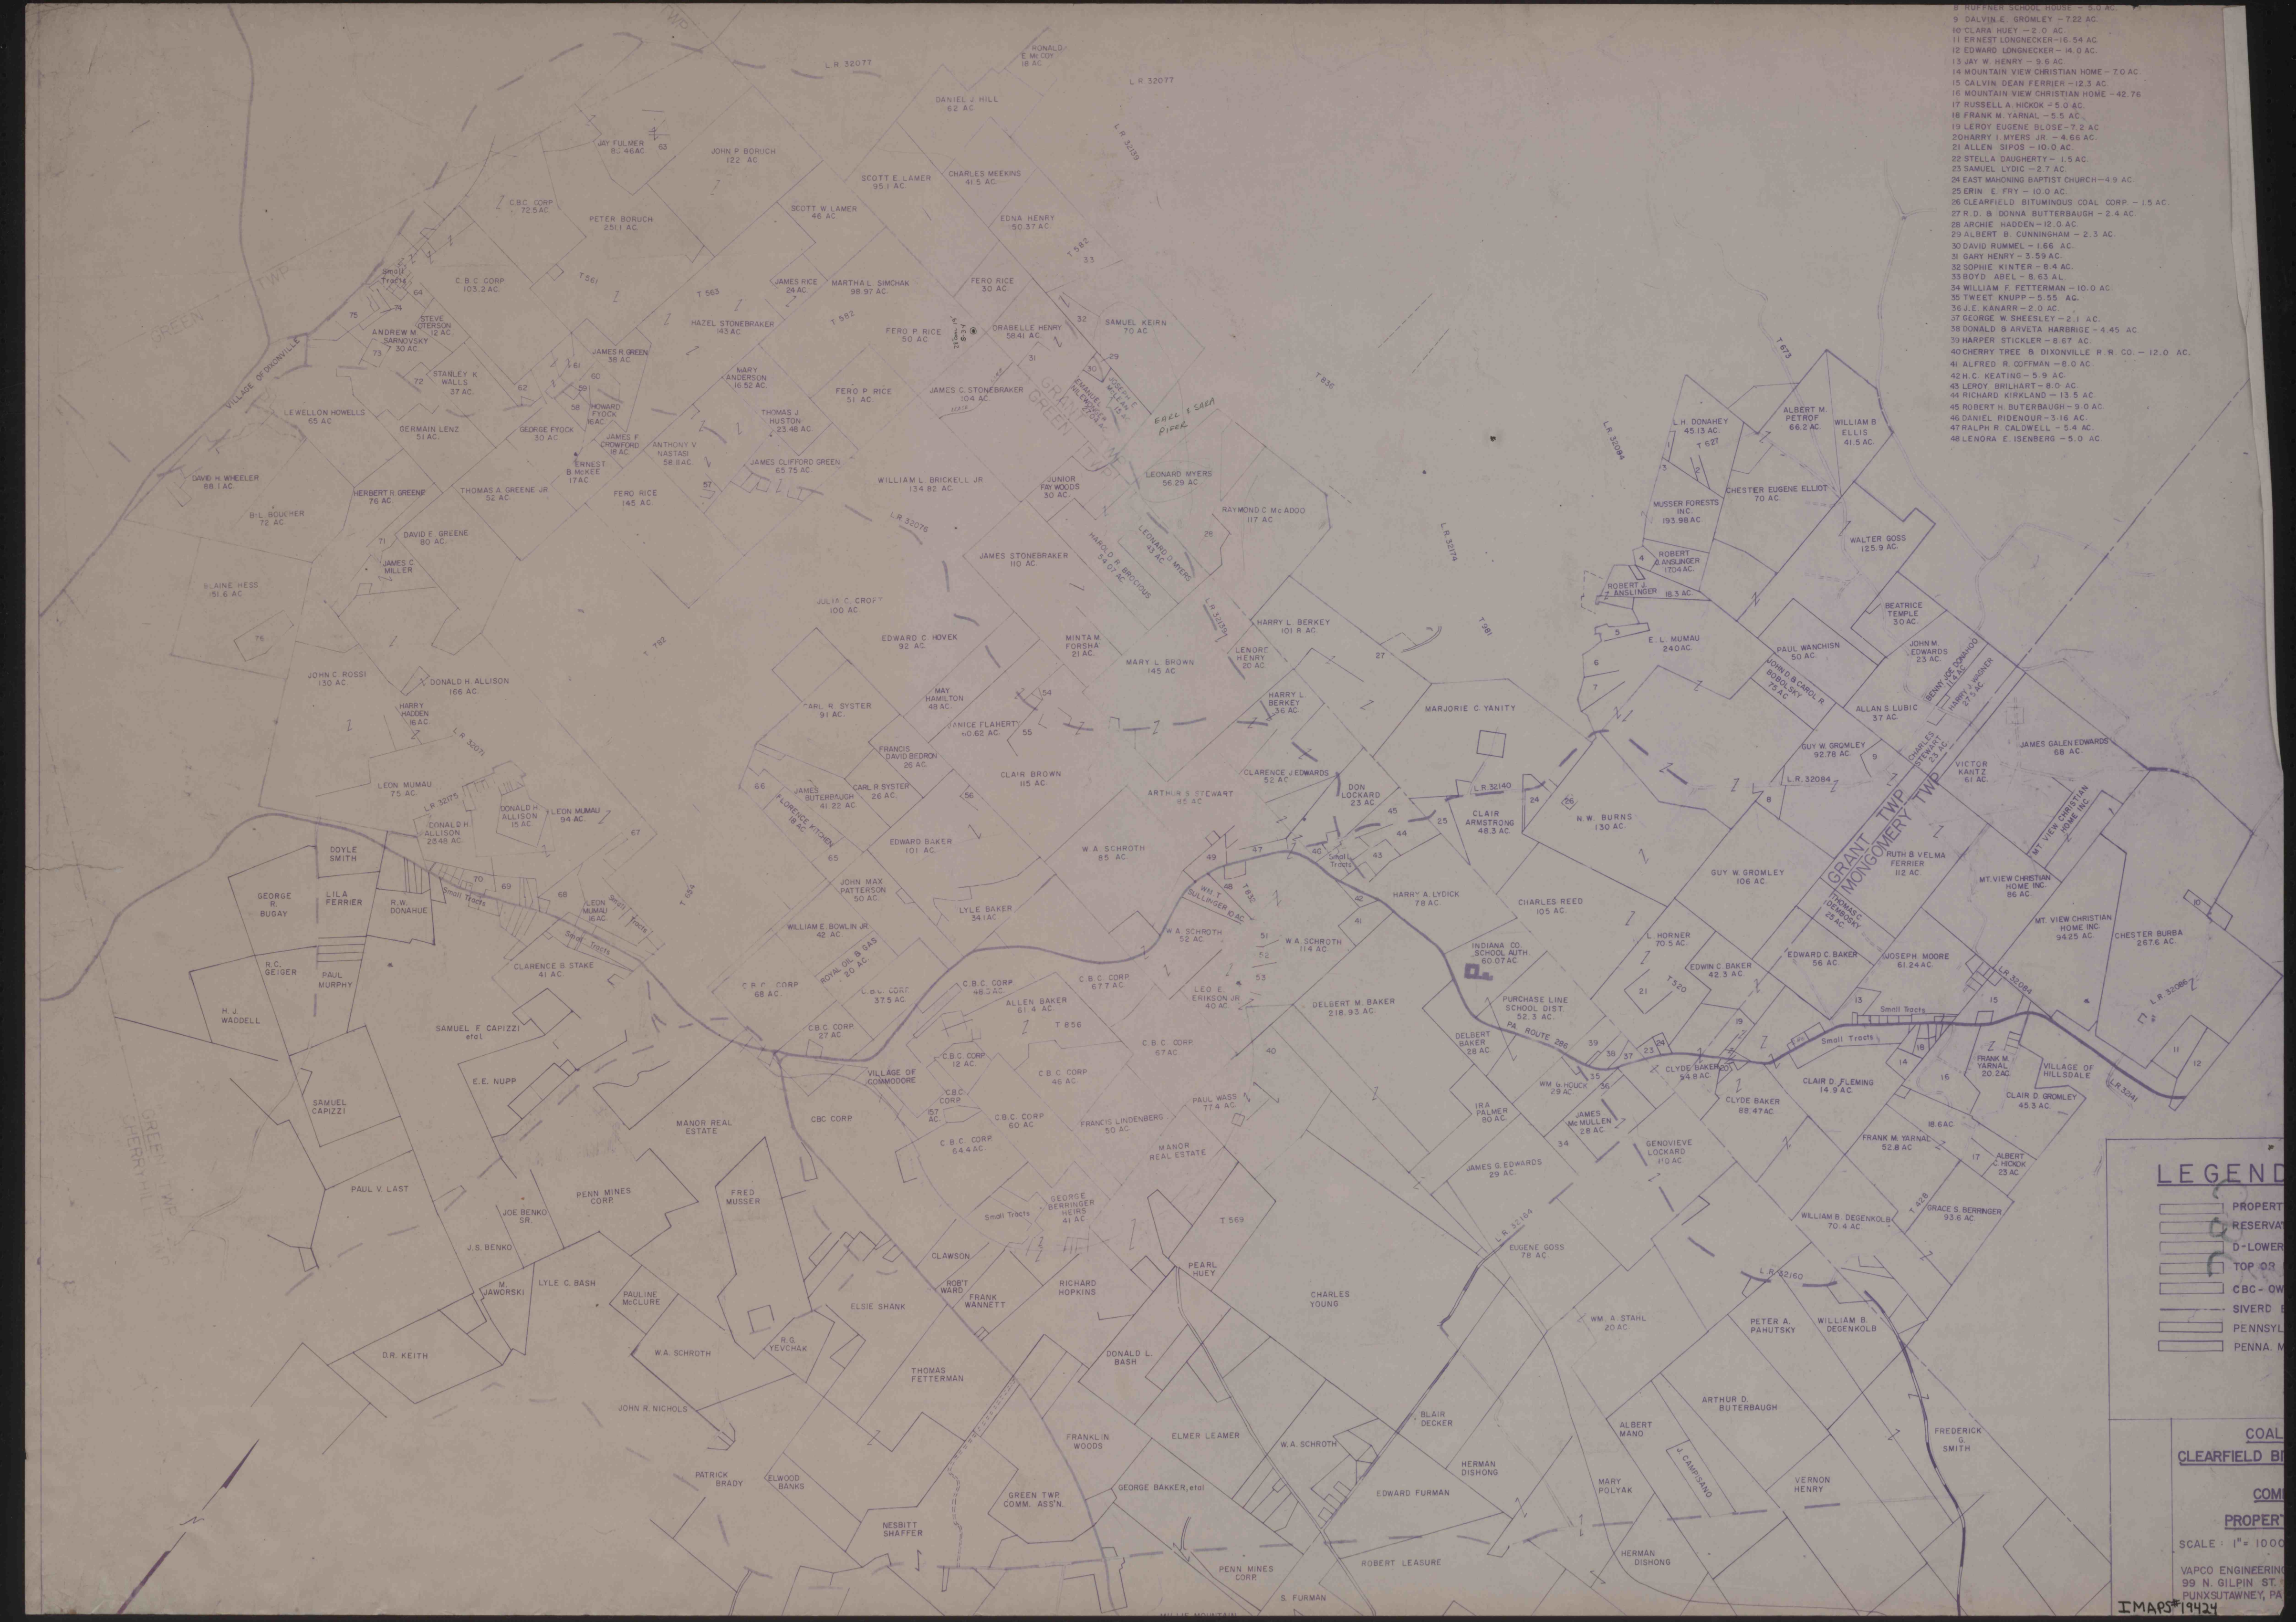

- 9 RUPPNER SCHOOL HOUSE - 8.0 AC.
- 10 CLARA HUEY - 2.0 AC.
- 11 ERNEST LONGNECKER - 16.54 AC.
- 12 EDWARD LONGNECKER - 14.0 AC.
- 13 JAY W. HENRY - 9.6 AC.
- 14 MOUNTAIN VIEW CHRISTIAN HOME - 7.0 AC.
- 15 CALVIN DEAN FERRIER - 12.3 AC.
- 16 MOUNTAIN VIEW CHRISTIAN HOME - 42.76 AC.
- 17 RUSSELL A. HICKOK - 5.0 AC.
- 18 FRANK M. YARNAL - 5.5 AC.
- 19 LEROY EUGENE BLOSE - 7.2 AC.
- 20 HARRY I. MYERS JR. - 4.66 AC.
- 21 ALLEN SIFOS - 10.0 AC.
- 22 STELLA DAUGHERTY - 1.5 AC.
- 23 SAMUEL LYDIC - 2.7 AC.
- 24 EAST MAHONING BAPTIST CHURCH - 4.9 AC.
- 25 ERIN E. FRY - 10.0 AC.
- 26 CLEARFIELD BITUMINOUS COAL CORP. - 1.5 AC.
- 27 R.D. B. DONNA BUTTERBAUGH - 2.4 AC.
- 28 ARCHIE HADDEN - 12.0 AC.
- 29 ALBERT B. CUNNINGHAM - 2.3 AC.
- 30 DAVID RUMMEL - 1.66 AC.
- 31 GARY HENRY - 3.59 AC.
- 32 SOPHIE KINTER - 8.4 AC.
- 33 BOYD ABEL - 8.63 AC.
- 34 WILLIAM F. FETTERMAN - 10.0 AC.
- 35 TWEET KNUFF - 5.55 AC.
- 36 E. KANARR - 2.0 AC.
- 37 GEORGE W. SHEESLEY - 2.1 AC.
- 38 DONALD B. ARVETA HARBIDGE - 4.45 AC.
- 39 HARPER STICKLER - 8.67 AC.
- 40 CHERRY TREE B. DIXONVILLE R.R. CO. - 12.0 AC.
- 41 ALFRED R. COFFMAN - 8.0 AC.
- 42 H.C. KEATING - 5.9 AC.
- 43 LEROY BRILHART - 8.0 AC.
- 44 RICHARD KIRKLAND - 13.5 AC.
- 45 ROBERT H. BUTERBAUGH - 9.0 AC.
- 46 DANIEL RIDENOUR - 3.16 AC.
- 47 RALPH R. CALDWELL - 5.4 AC.
- 48 LENORA E. ISENBERG - 5.0 AC.

LEGEND

- PROPERTY
- RESERVATION
- D-LOWER
- TOP OR
- CBC-OW
- SIVERT
- PENNSY
- PENNA. M

COAL  
CLEARFIELD BI

COM  
PROPERTY

SCALE: 1" = 1000'

VAPCO ENGINEERING  
99 N. GILPIN ST.  
PUNXSUTAWNE, PA  
IMAPS 19424