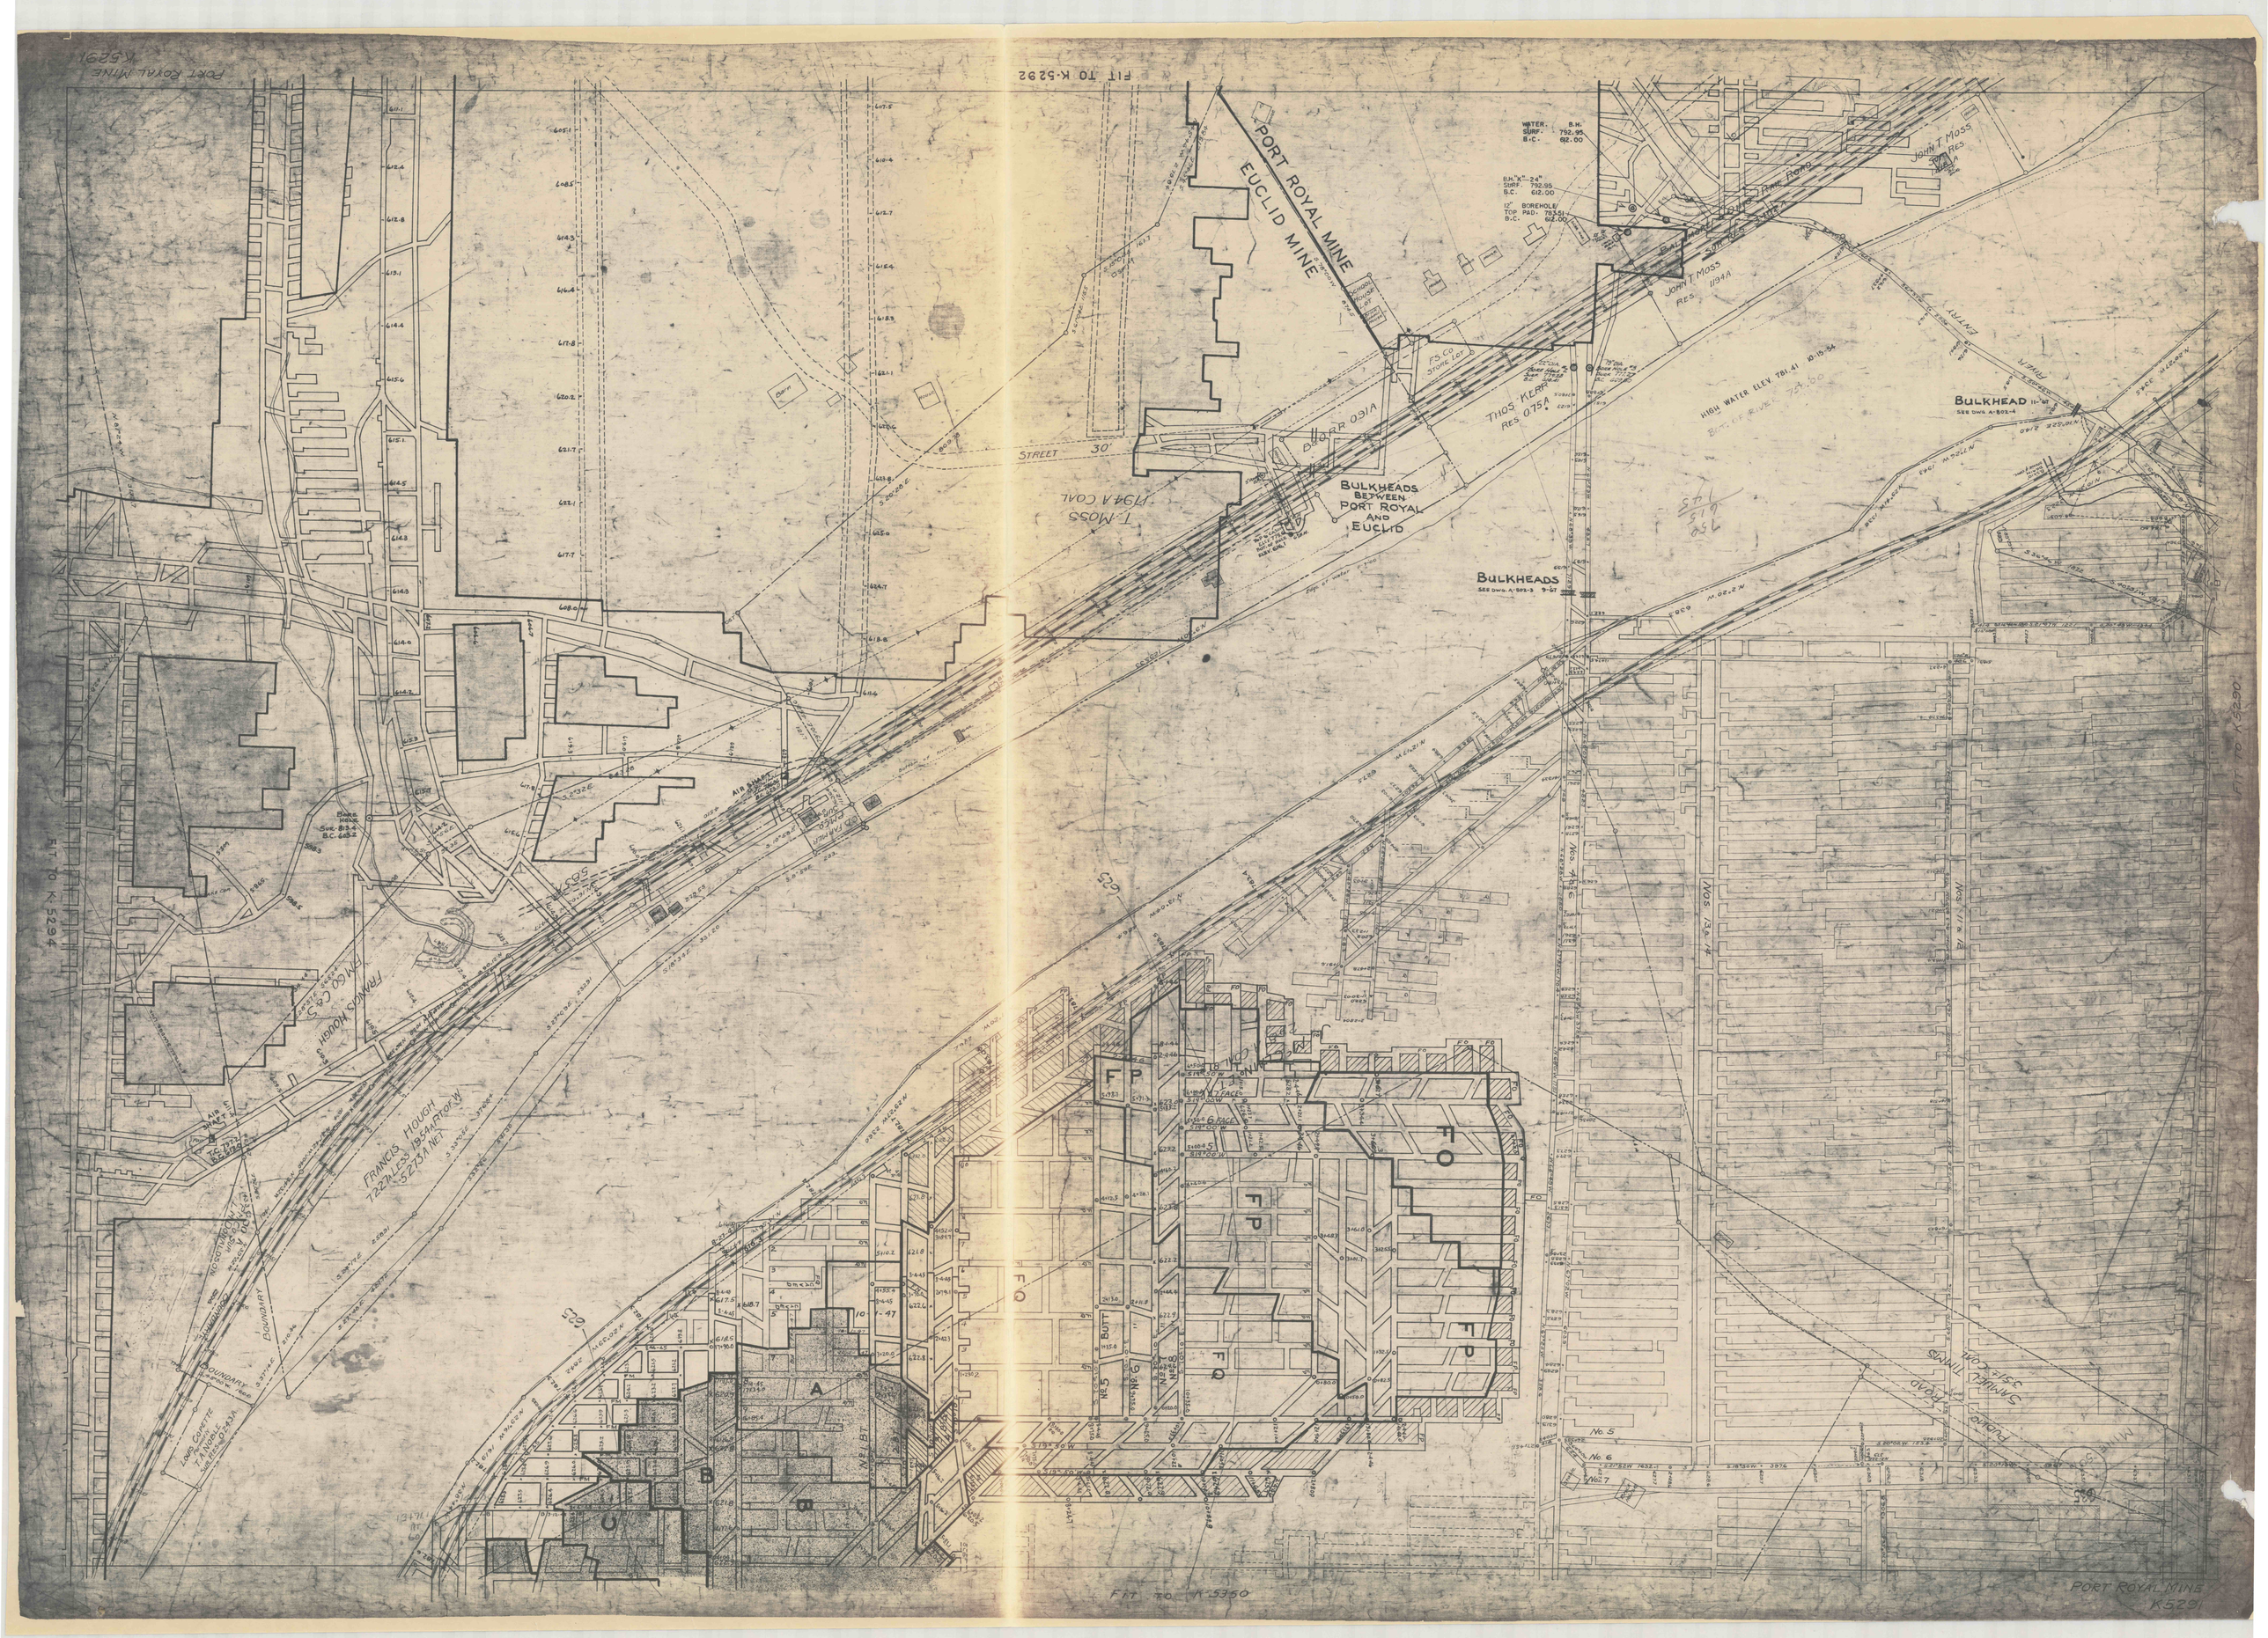
PORT ROYAL MINE
EUCLID MINE
FIT TO K-5292
FIT TO K-5294
FIT TO K-5350
PORT ROYAL MINE K5291
BULKHEADS BETWEEN PORT ROYAL AND EUCLID
BULKHEADS
SEE DWG. A-802-3 9-57
BULKHEAD 11-56
SEE DWG. A-802-4
HIGH WATER ELEV. 781.41 10-15-54
BOT. OF RIVER 754.50
WATER: SURF. 792.95 B.C. 692.00
B.H. "K"-24" SURF. 792.95 B.C. 692.00
12" BOREHOLE TOP PAD: 783.51 B.C. 692.00
JOHN T. MOSS RES. 1194A
THOS. KERR RES. 075A
T. MOSS 1194A COAL
FRANCIS HOUGH 722 ACRES 1954 RT OF W 52754 NET
FRANCIS HOUGH
SAMUEL TIMMS 351 COAL
PUBLIC ROAD
STREET 30'
ENTRY
RIVER
BOUNDARY
NORTHTOWN
SCHOOL HOUSE LOT
P.S. CO. STONE LOT
AIR SHAFT
BARE HILL SUR. 813.4 B.C. 662.4
LAND GRANTED TO NOBLE SUR. 1152.0 B.C. 1243A
No. 5
No. 6
No. 7
Nos. 13A, 14
Nos. 11 & 12
FP
FO
A
B
U
BUTT
NECK