IMARS # 196676

MAP

SHOWING PROPERTY OF

COUNTY REALTY CO. AND PENELEC COAL CORP.

SITUATE IN

EAST AND WEST WHEATFIELD TWPS. INDIANA COUNTY PENNA.

SCALE 1" = 1000'
Approved C.J.L.

FEB. 1922
CIV. H-86-R

COUNTY REALTY CO.
PENN PUBLIC SERVICE CORP.
PENELEC COAL CORP.

WEST WHEATFIELD TOWNSHIP IND CO					
PENELEC COAL CORP			COUNTY REALTY CO		
TRACT	Ac. COAL	Ac. SURF.	TRACT	Ac. COAL	Ac. SURF.
BRAUGHLER-OBERLIN	316.021		JAMES A. MACK	29.565	
BRAUGHLER-OBERLIN	1.835		J.T. SOUTHWELL	25.252	
S.M. KISSINGER	9.070		BRAUGHLER-OBERLIN	129.836	
J.T. SOUTHWELL	65.414		" "	43.989	43.989
RICHARD BUTLER *	10.250		RICHARD BUTLER EST	*67.250	
JAMES A. MACK	72.954		R.V. BARKER	129.038	
			DAN S. RILEY	96.534	
			H.G. MACK	39.455	
			JOHN PATTERSON	112.163	
			SMITH DICK EST	105.491	94.423
			W. DICK	13.579	13.579
			JOE KISSINGER EST	3.670	
			WILLIAM M DICK	28.800	28.800
			JAMES DICK	116.967	116.967
			" "	16.501	16.501
			" "	7.094	
			A.C. SOUTHWELL	10.356	
			WM. BENNET	0.992	
TOTAL	471.644			978.540	314.759

* "B" COAL ONLY

ST. CLAIR TWP WESTMORELAND COUNTY		
COUNTY REALTY CO.		
TRACT	Ac. COAL	Ac. SURF.
H.C. COOK		1.527
" "		10.482

EAST WHEATFIELD TWP. IND CO.					
PENN PUBLIC SERVICE CORP.			PENELEC COAL CORP.		
TRACT	Ac. COAL	Ac. SURF.	TRACT	Ac. COAL	Ac. SURF.
CON. POWER CO.	25.107	25.107	BRAUGHLER-OBERLIN	21.810	
			CHAS. LEMKE	1.520	
			BRAUGHLER-OBERLIN	37.721	
COUNTY REALTY CO.			SAM M. KISSINGER	30.630	
TRACT	Ac. COAL	Ac. SURF.	J.T. SOUTHWELL	4.330	
CHAS. LEMKE	19.193	19.193	RICHARD BUTLER EST	35.662	
" "	29.941	29.941	CHAS. DICK	83.105	
" "	1.520		JNO. A. CARLSON	13.446	
" "	30.798	30.798	CHAS. LEMKE	49.996	49.996
" "	67.485	67.485	ROBT. TRINDLE	29.274	
RICHARD BUTLER EST	57.801		GEO. W. BUTLER EST	87.838	
R.V. BARKER	3.270		C.B. GRUMBLING EST	104.250	
JOE KISSINGER EST	158.110		MARINDA OVERDORF	39.034	
W. DICK	4.080	4.080	C.B. GRUMBLING	8.317	
SMITH DICK	11.860	11.860	RUTH A. DICK	140.400	
WM. M. DICK	55.030	55.030	MARTIN L. FRY	35.604	
JNO. A. CARLSON	15.664	15.664	WM. TRINDLE EST	35.186	
WM. BENNET	22.637		J.D. MITCHELL	86.076	
			BERTIE A. RODGERS	17.197	
			J. FRONNEISER EST	40.793	
			R.H. MACK	17.928	
			J. FRONNEISER EST	2.141	
TOTAL	433.971	235.611		1.128.058	49.996

* "B" COAL ONLY

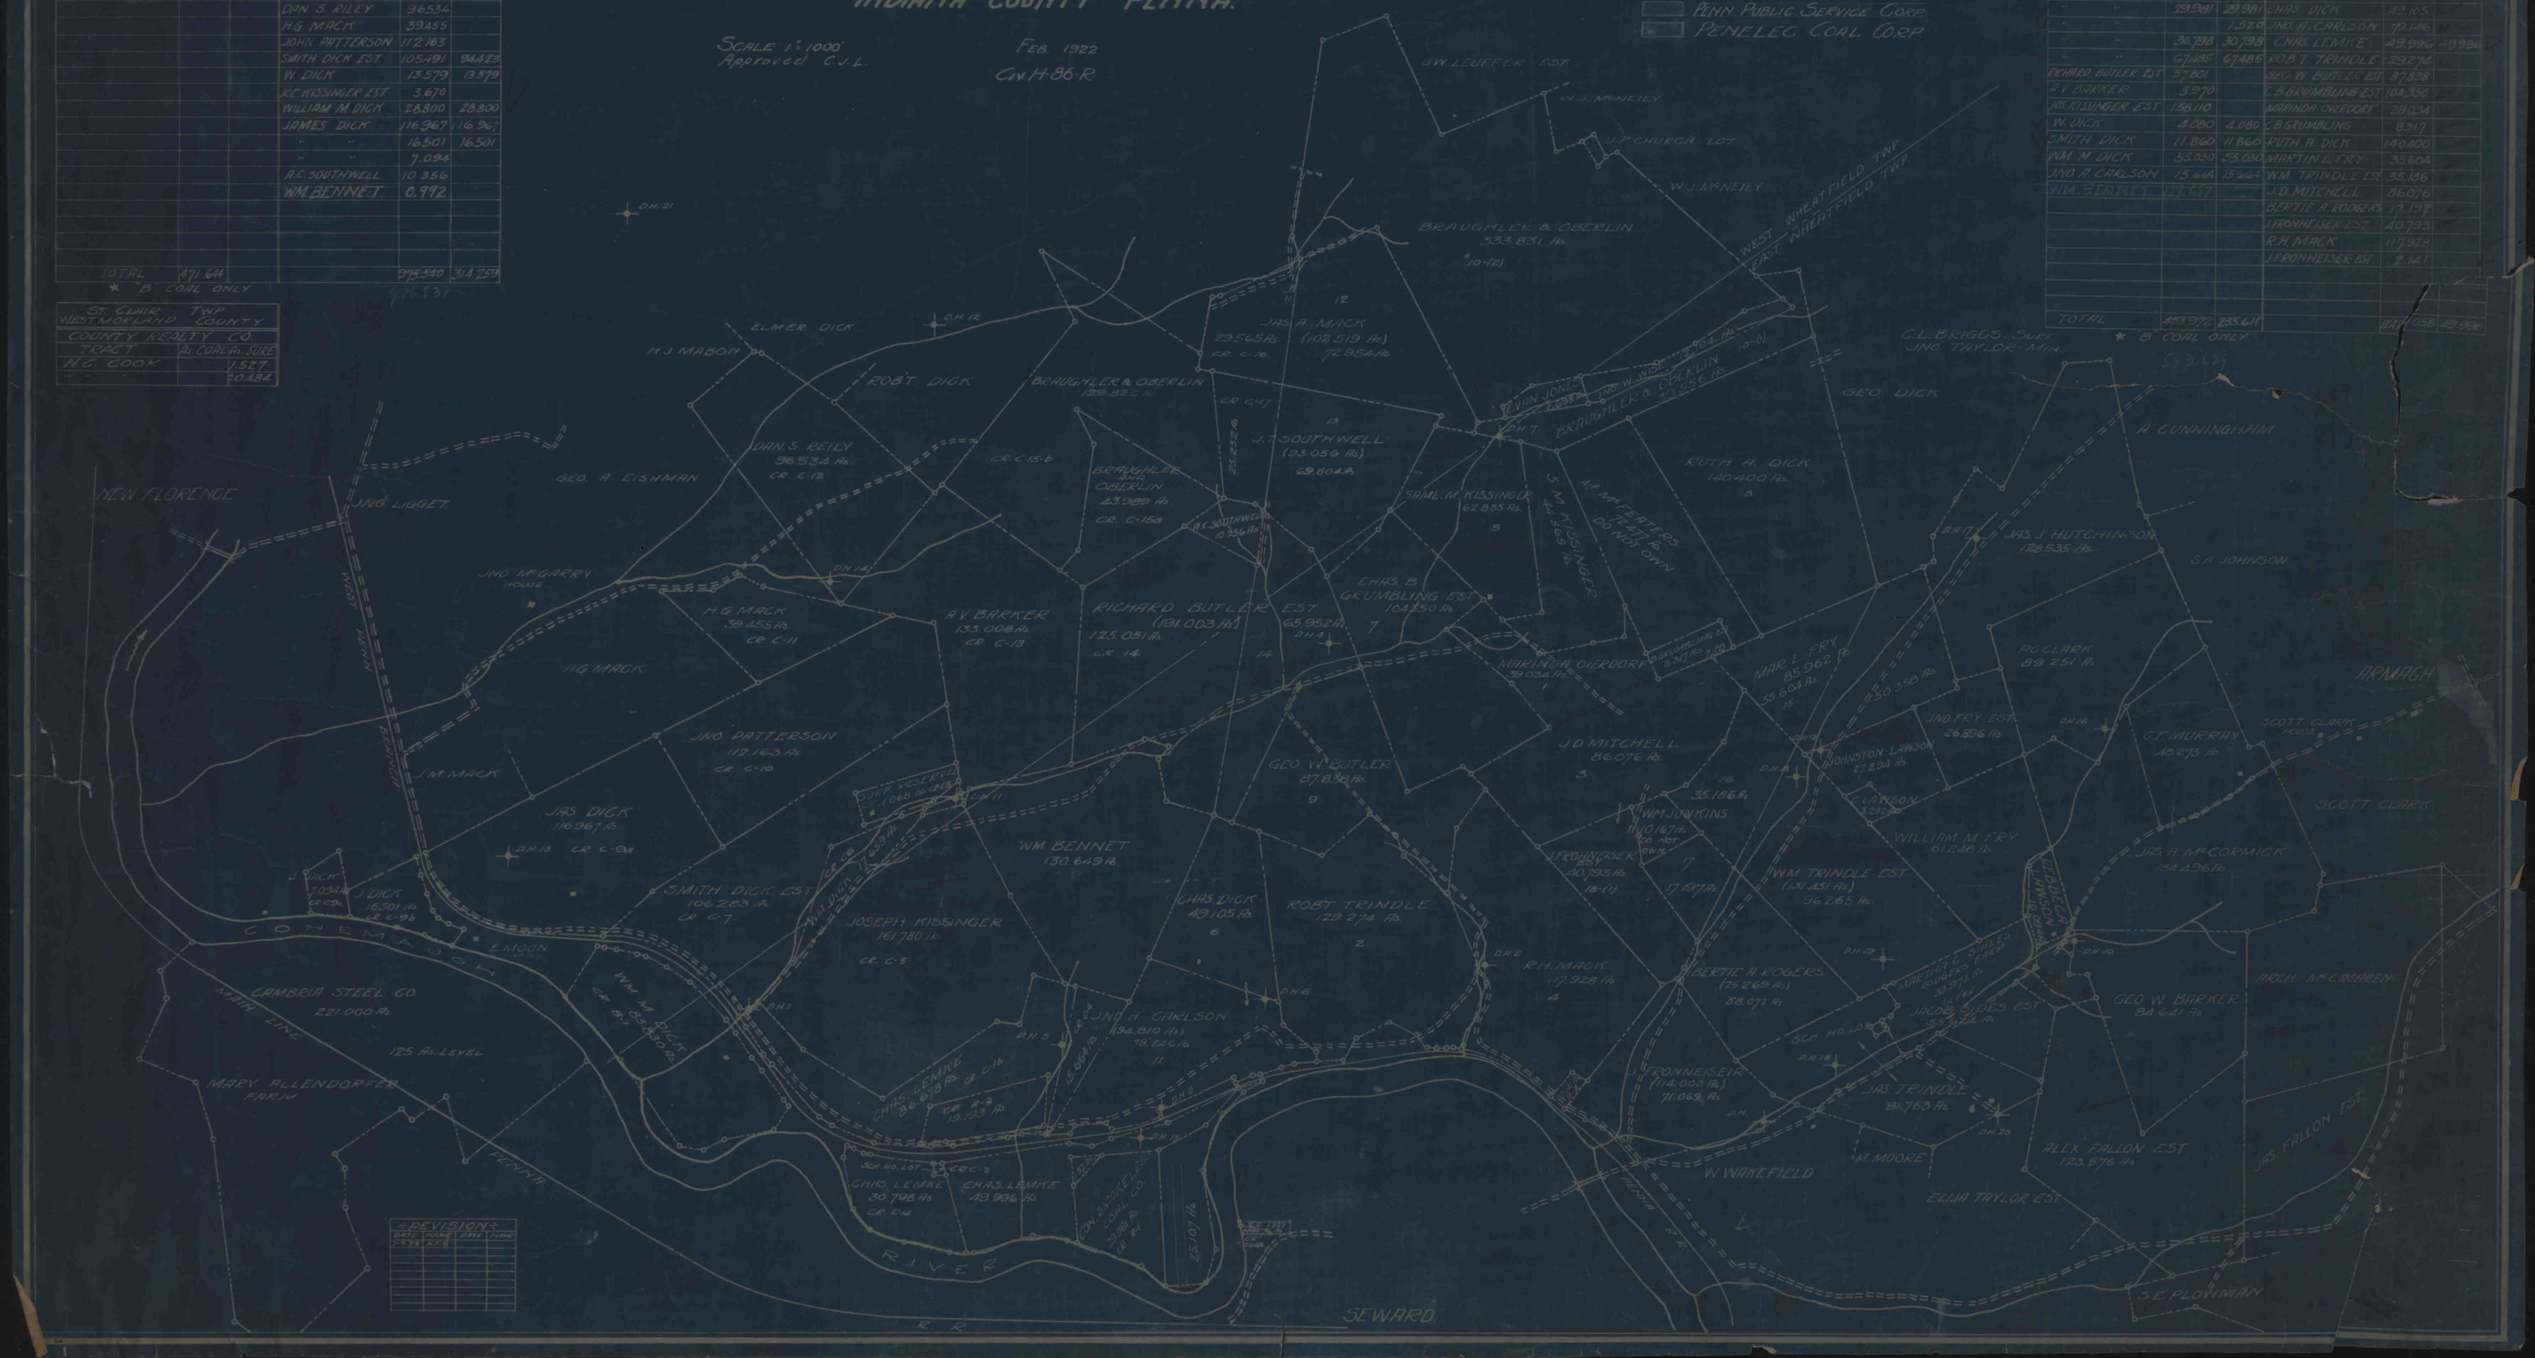

REVISION			
DATE	NAME	DATE	NAME
1-23	R.C.S.		