IMAPS # 19647

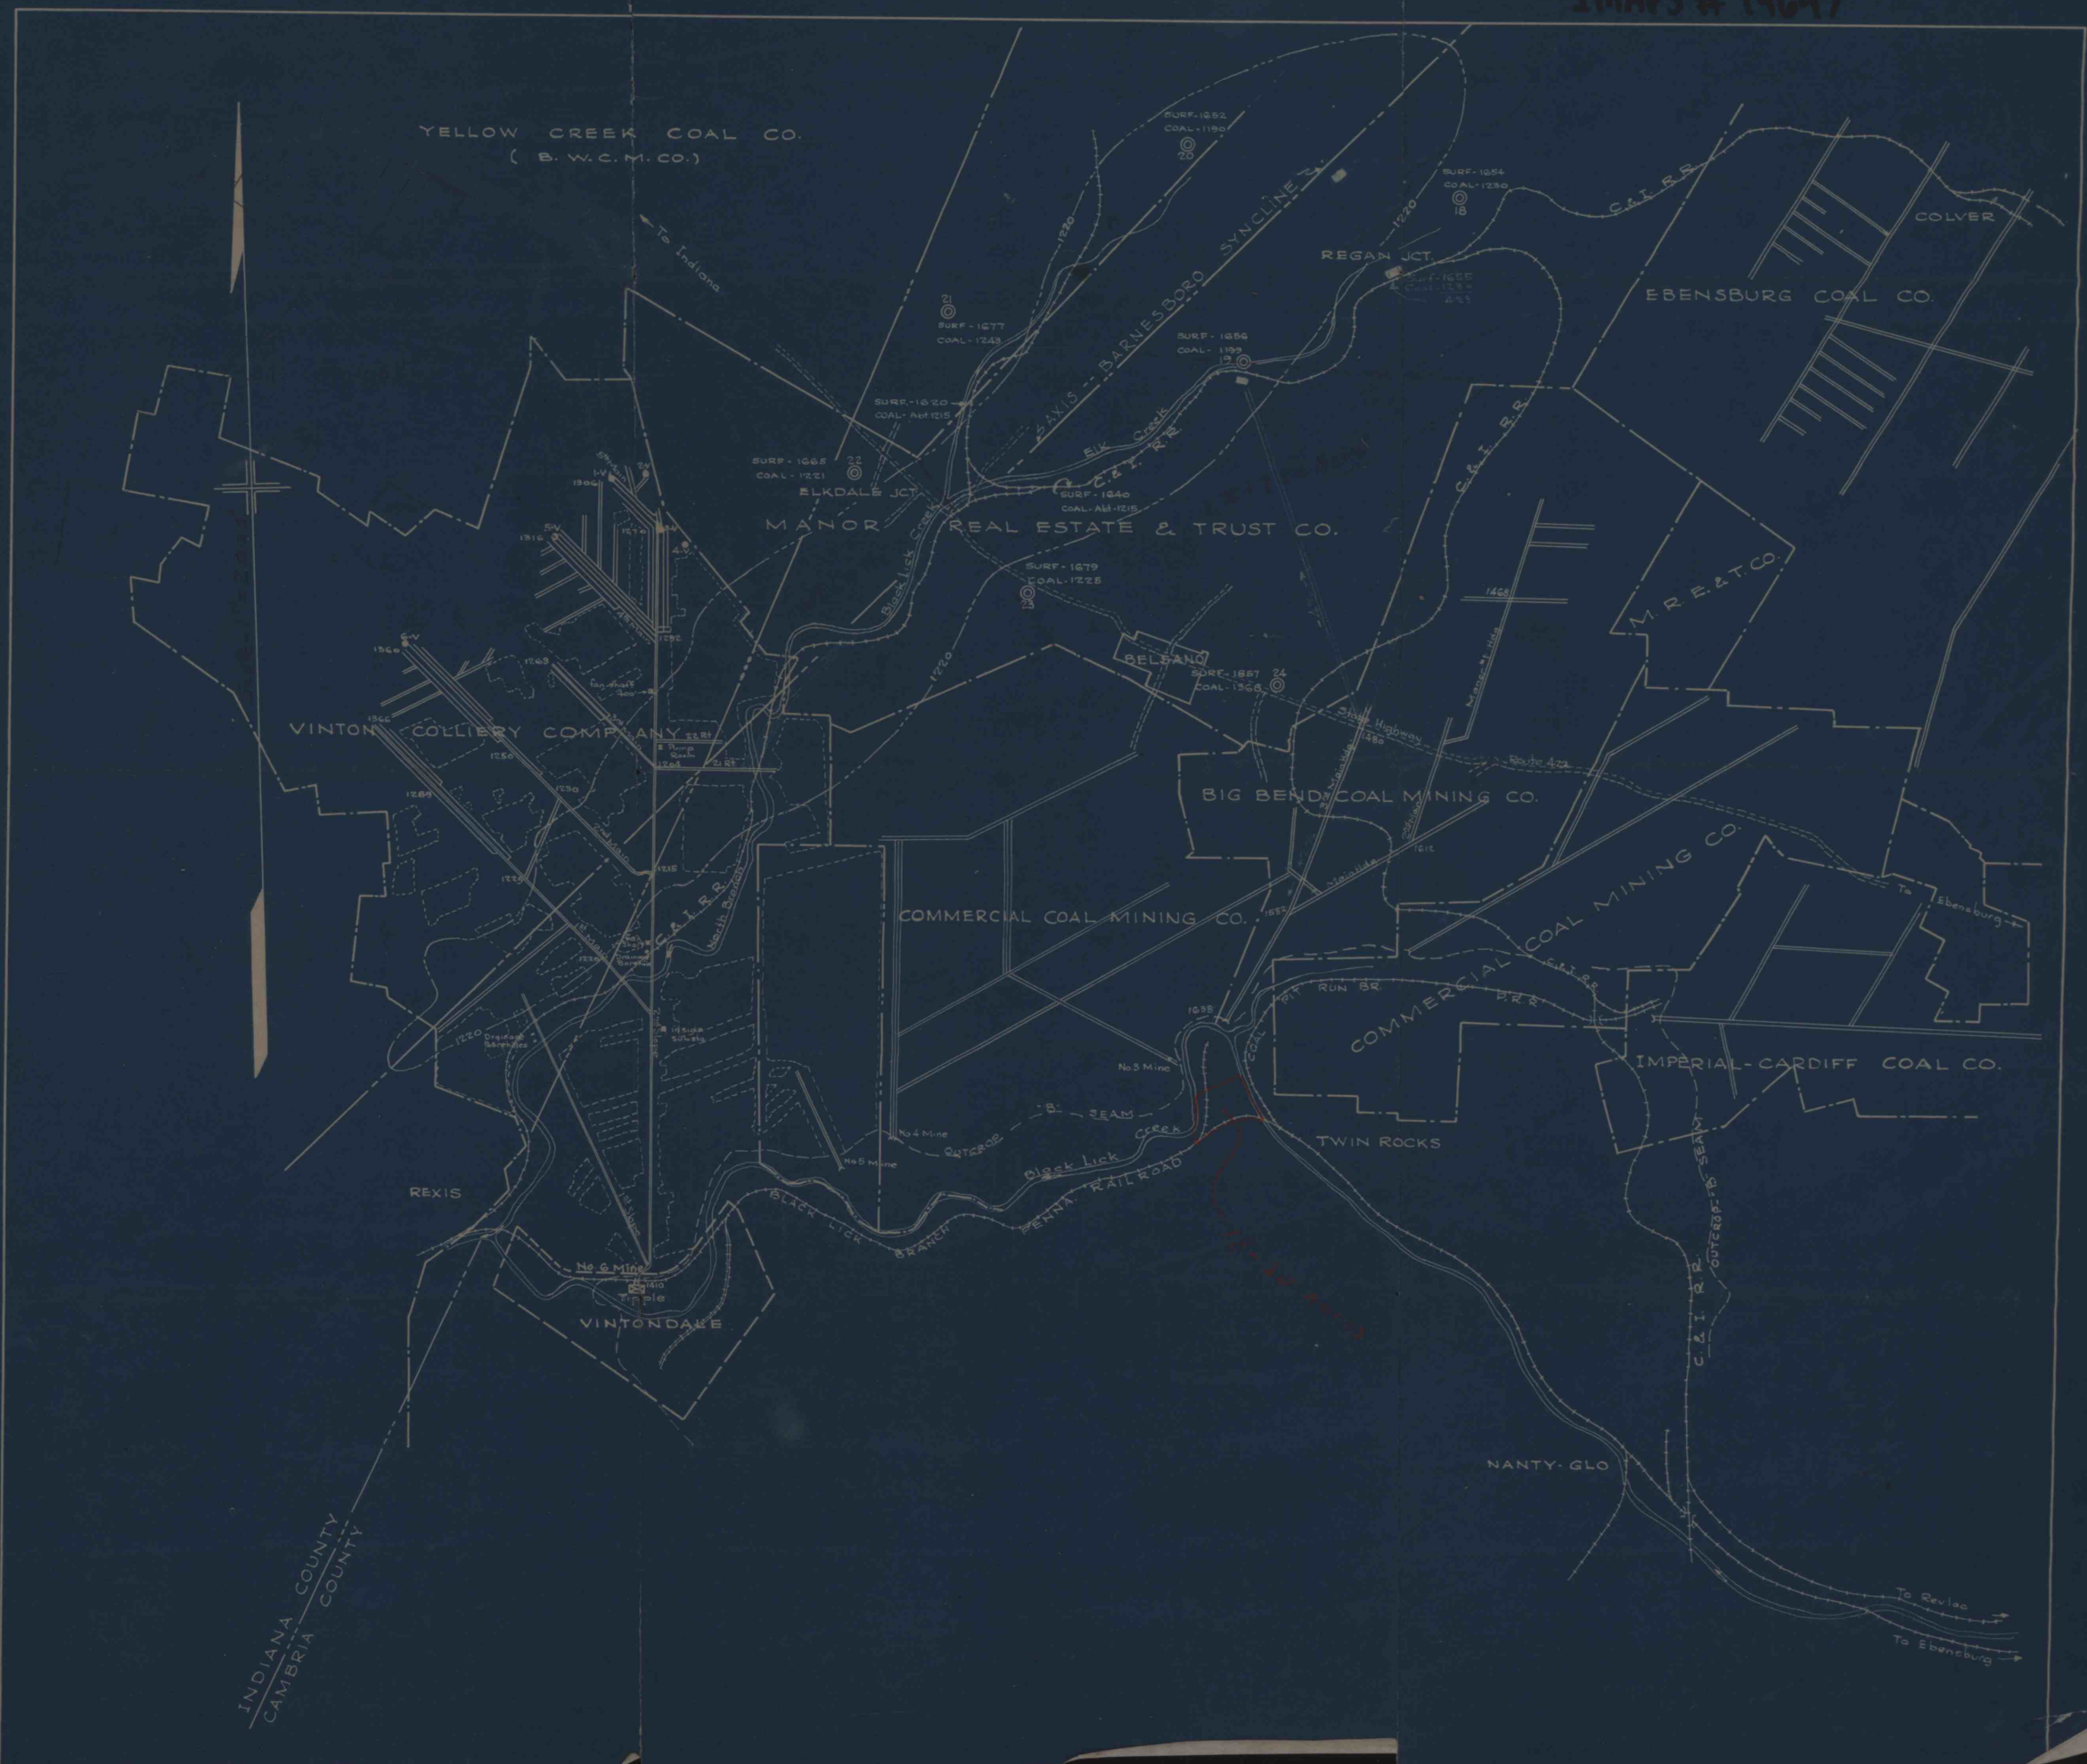
YELLOW CREEK COAL CO.
(B. W. C. M. CO.)
To Indiana
SURF-1652
COAL-1190
20
SURF-1654
COAL-1230
18
C. & I. R.R.
COLVER
REGAN JCT.
EBENSBURG COAL CO.
21
SURF-1677
COAL-1243
SURF-1656
COAL-1199
19
SURF-1620
COAL-Abt 1215
S. AXIS -- BARNESBORO SYNCLINE
Elk Creek
C. & I. R.R.
SURF-1665
COAL-1221
22
ELKDALE JCT.
SURF-1640
COAL-Abt 1215
MANOR REAL ESTATE & TRUST CO.
Black Lick Creek
SURF-1679
COAL-1225
23
M. R. E. & T. CO.
BELSANO
SURF-1687
COAL-1368
24
State Highway
Route 422
VINTON COLLIERY COMPANY
22 Rt
21 Rt
Fan shaft
BIG BEND COAL MINING CO.
COMMERCIAL COAL MINING CO.
North Branch
To Ebensburg
COMMERCIAL COAL MINING CO.
RUN BR.
IMPERIAL-CARDIFF COAL CO.
No 3 Mine
No 4 Mine
No 5 Mine
OUTCROP "B" SEAM
Black Lick Creek
TWIN ROCKS
REXIS
BLACK LICK BRANCH
PENNA. RAILROAD
No 6 Mine
Tipple
VINTONDALE
C. & I. R.R.
OUTCROP "B" SEAM
NANTY-GLO
To Revloc
To Ebensburg
INDIANA COUNTY
CAMBRIA COUNTY