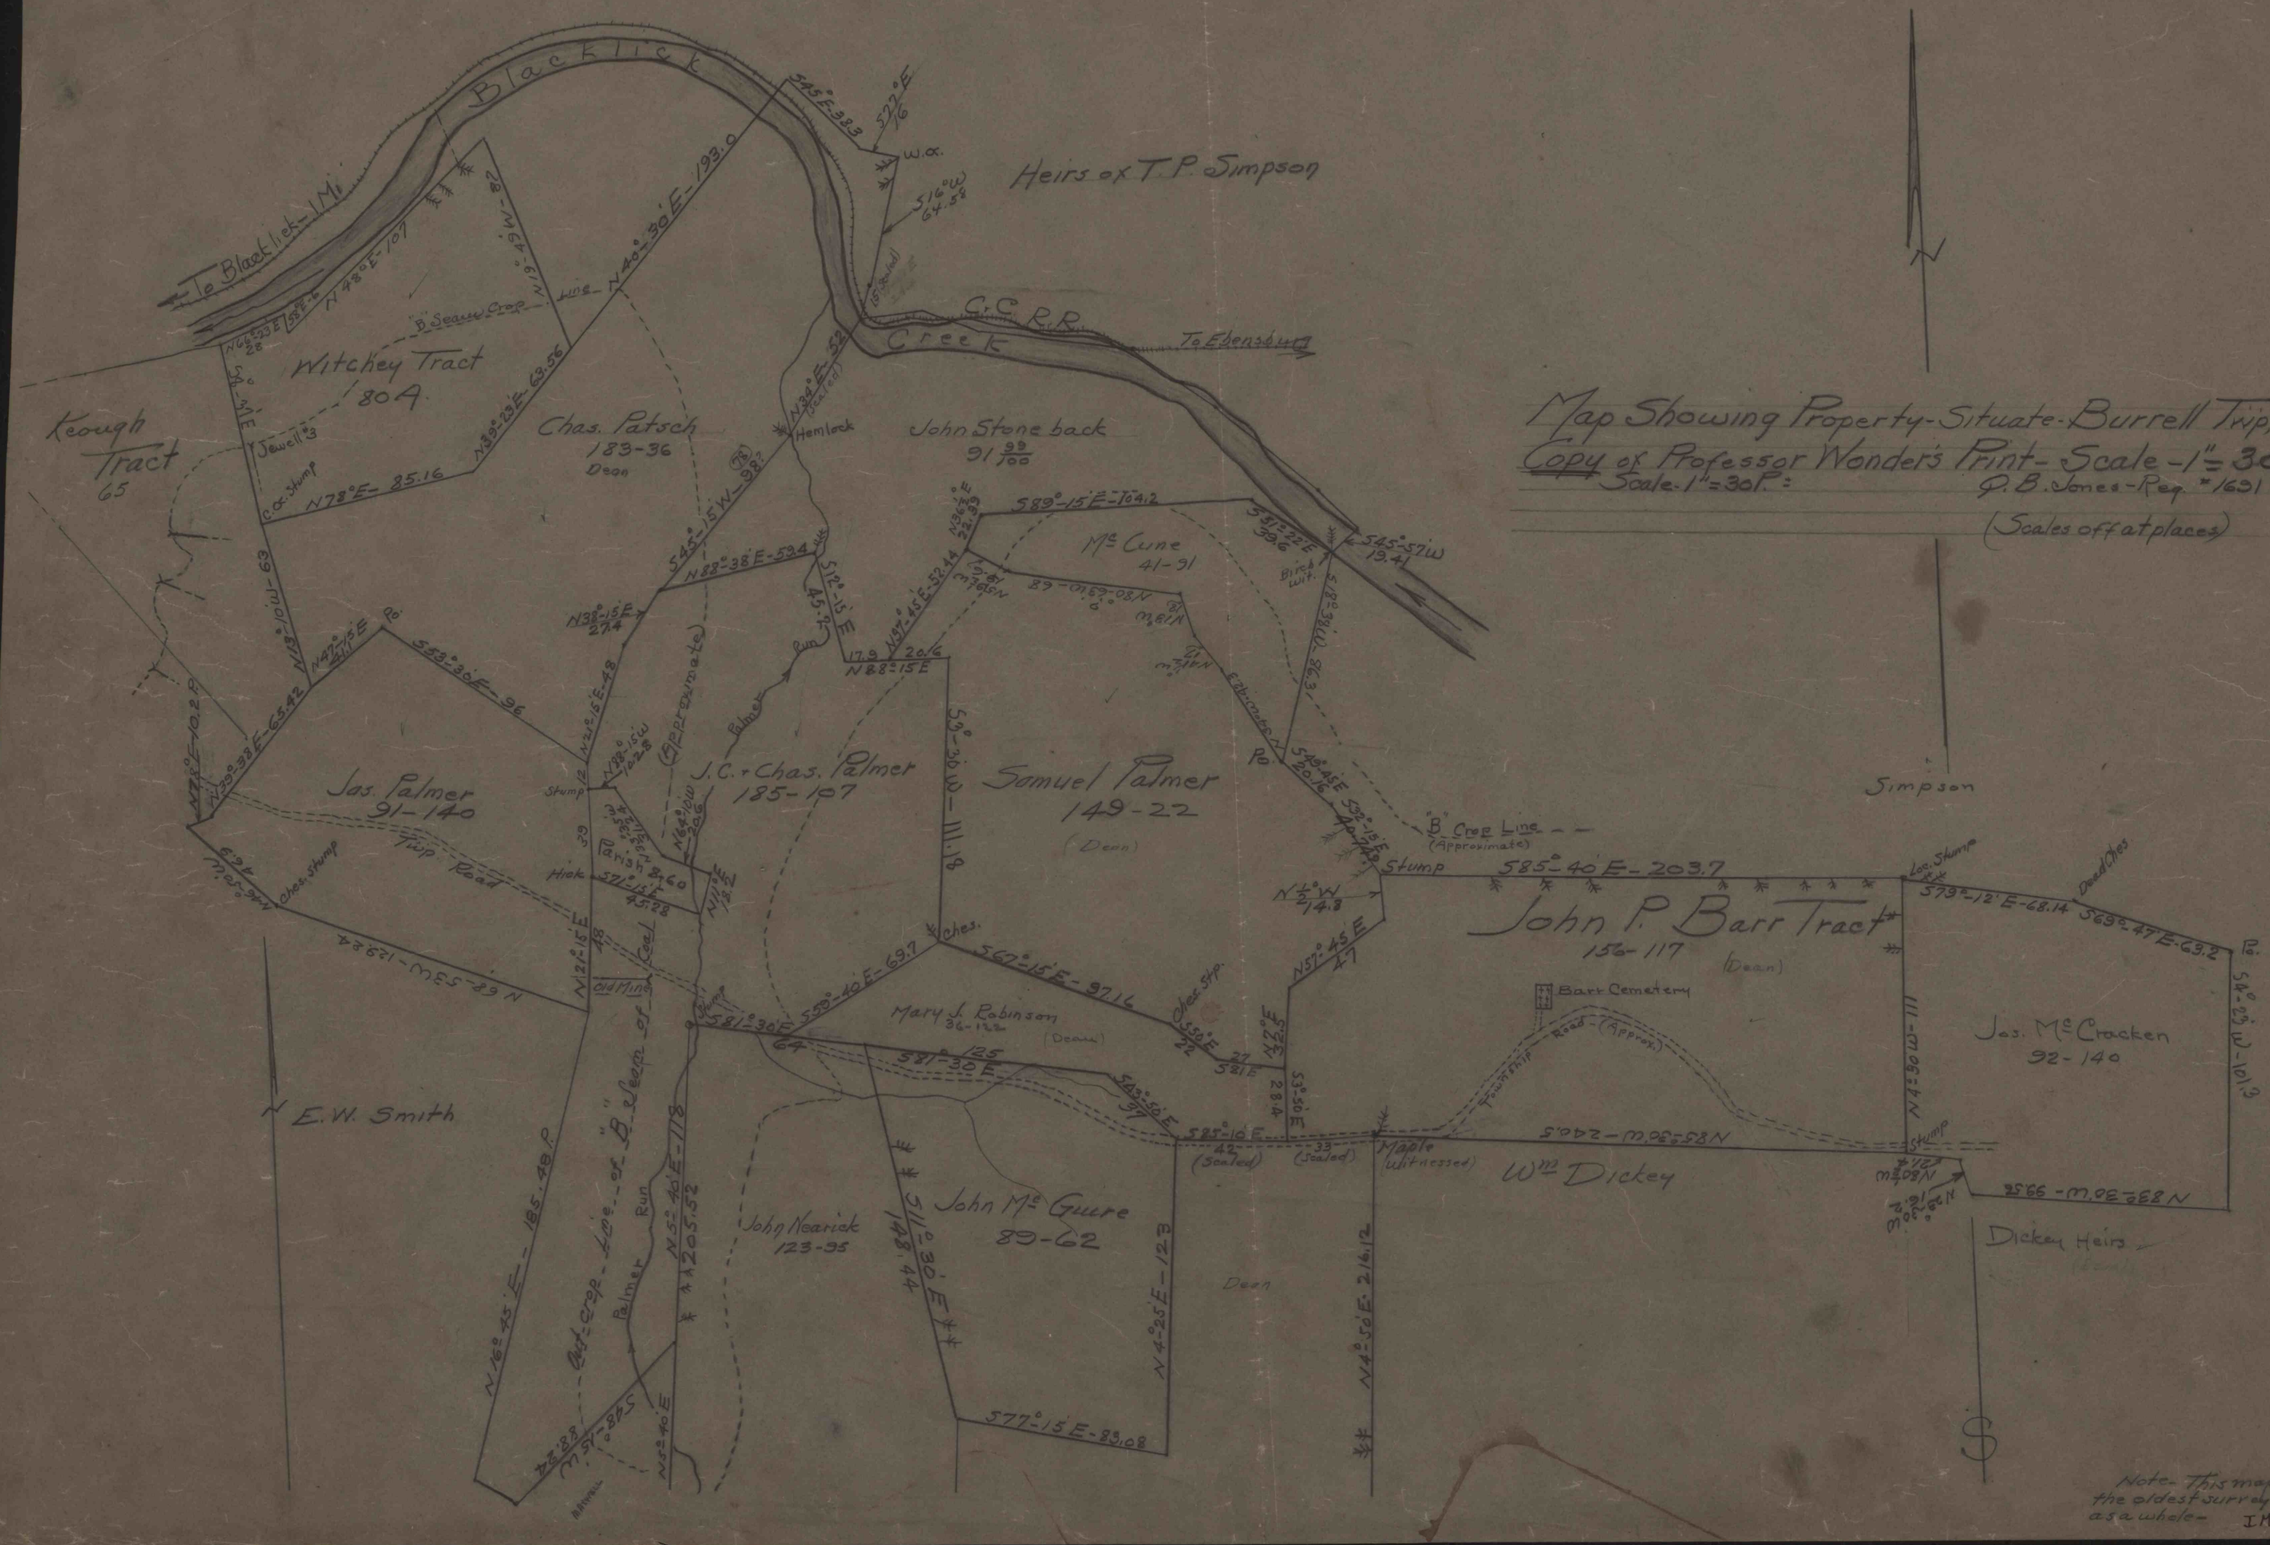

Map Showing Property - Situate - Burrell Trip, Ind. Co., Pa. -
Copy of Professor Wonder's Print - Scale - 1" = 30 Perches
Scale - 1" = 30 P. :
P. B. Jones - Reg. No. 1601
(Scales off at places)

Note - This map probably shows the oldest survey of these tracts as a whole -
I. MARS # 19701

1