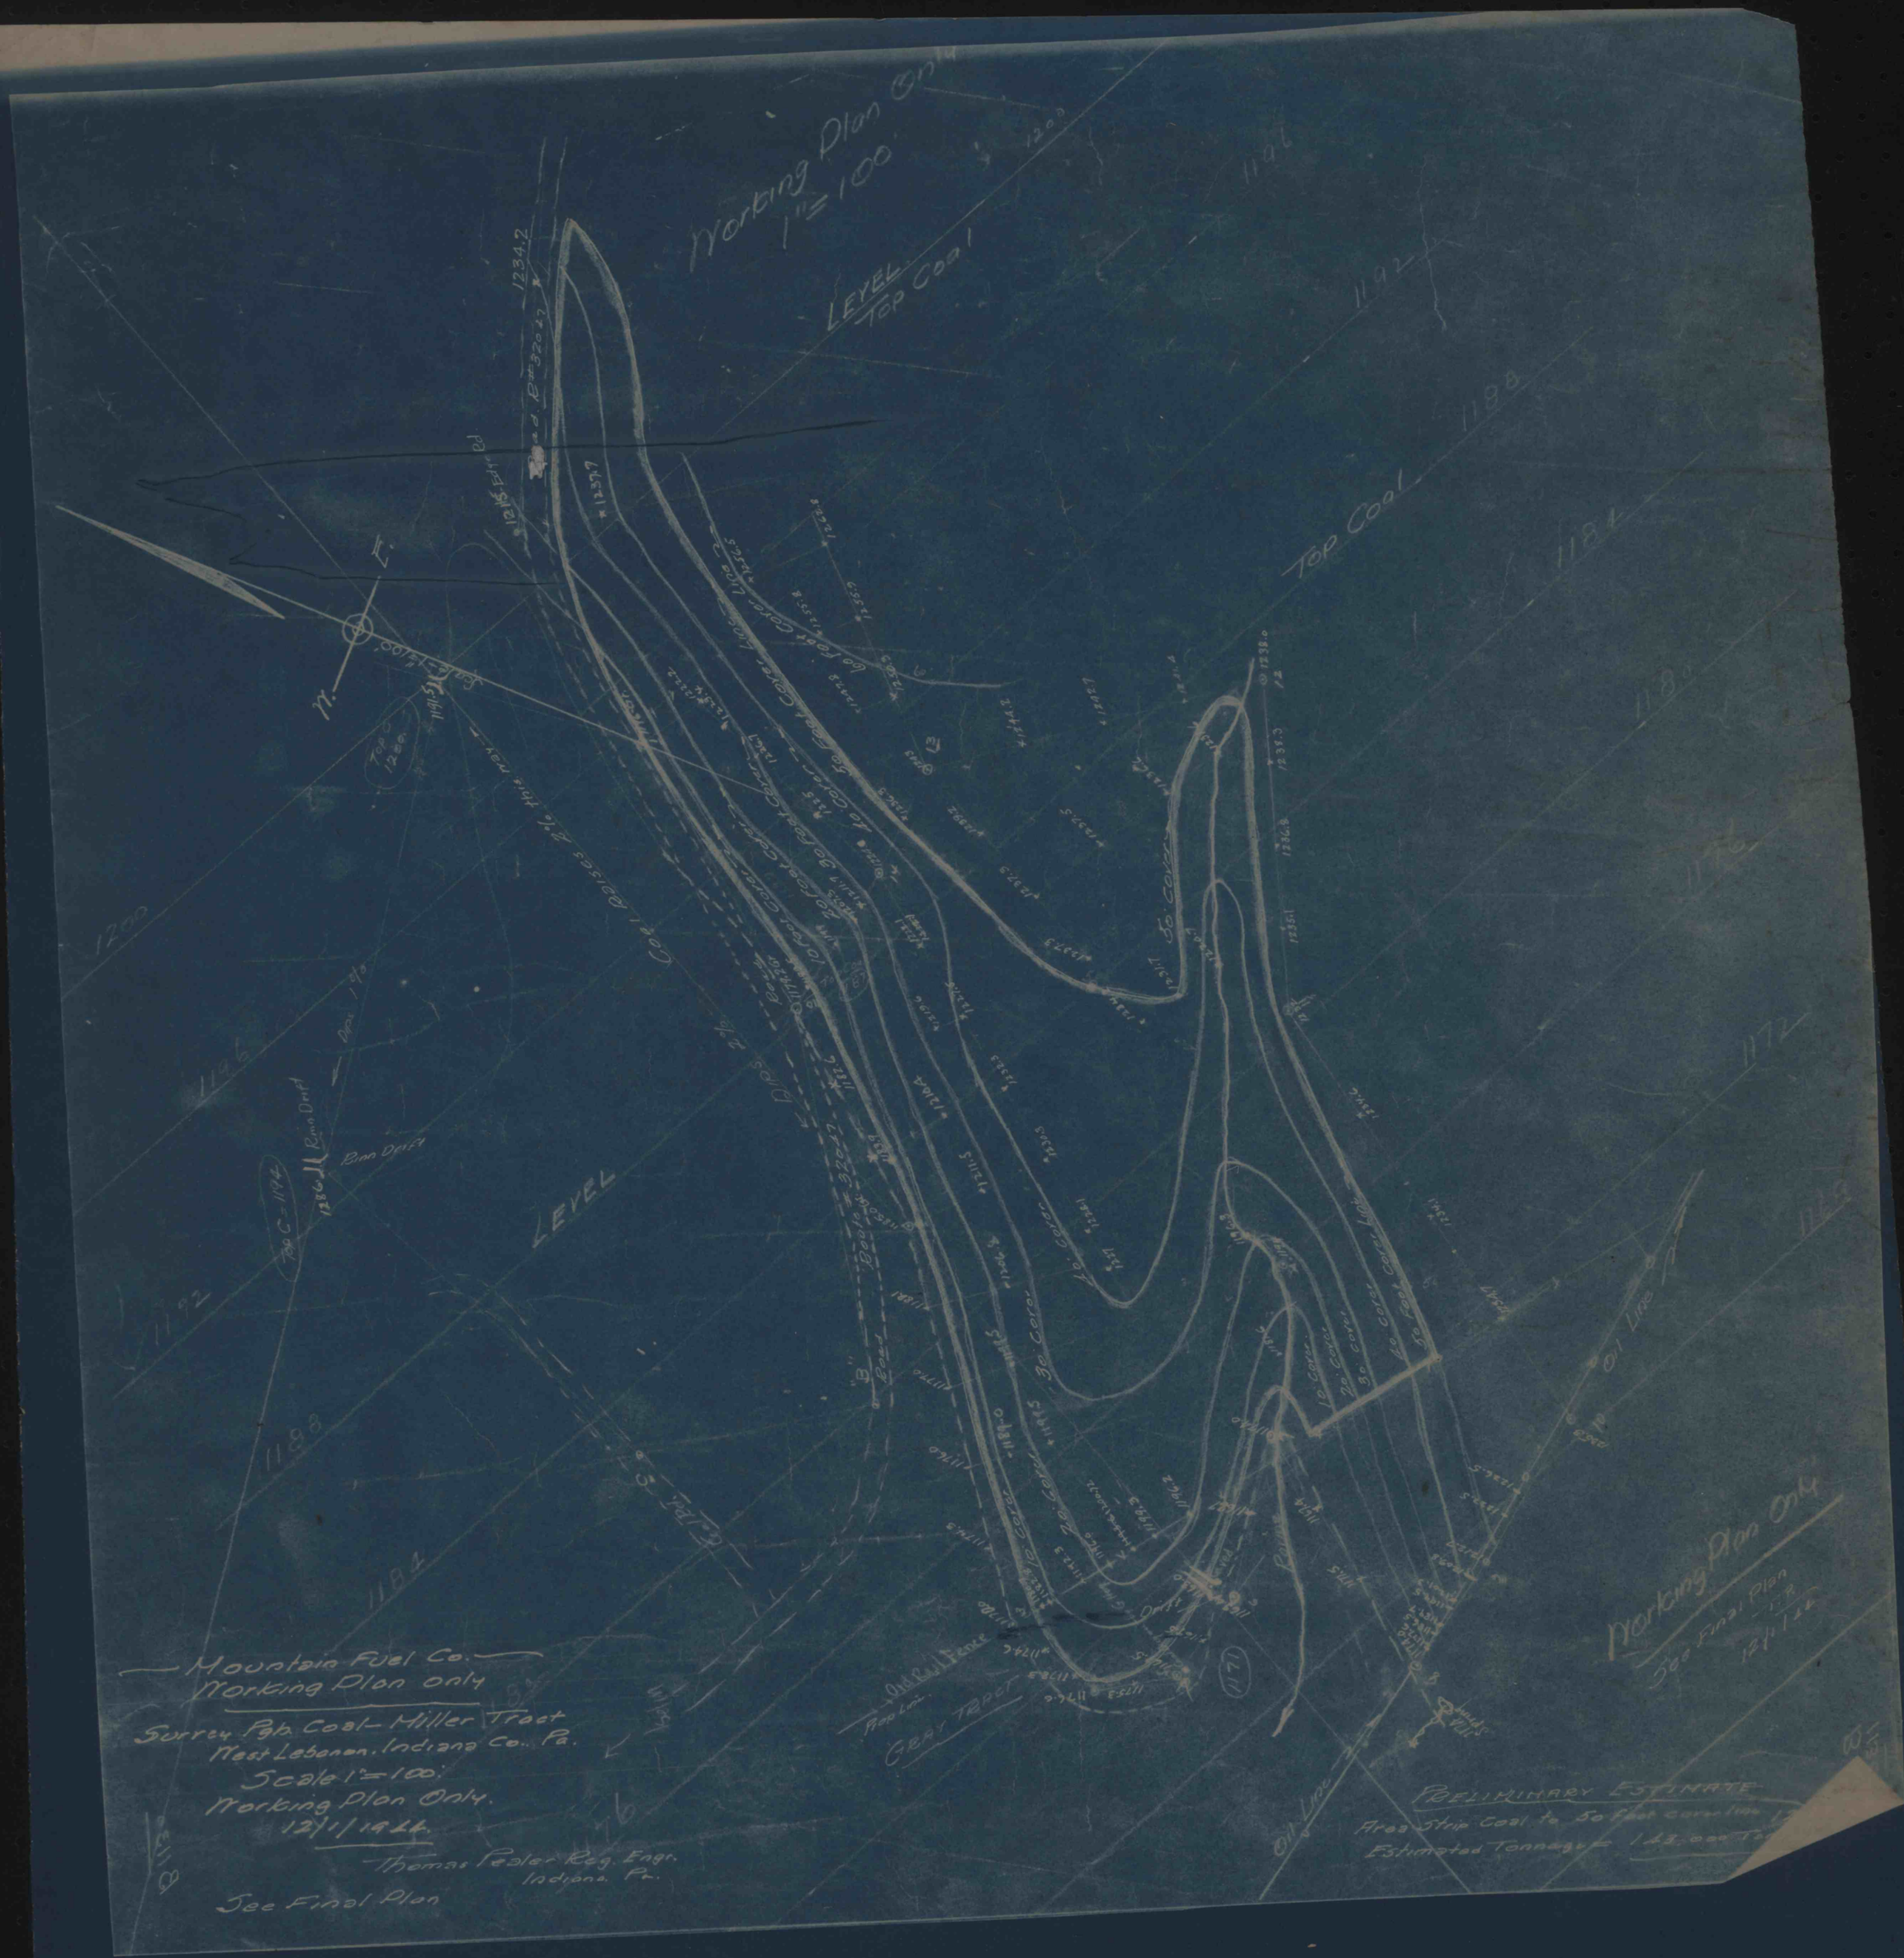
Working Plan Only
1" = 100'
LEVEL
Top Coal
Mountain Fuel Co.
Working Plan only
Surrey Pgh. Coal – Miller Tract
West Lebanon, Indiana Co., Pa.
Scale 1" = 100'
Working Plan Only.
12/1/1944.
Thomas Pesler Reg. Engr.
Indiana, Pa.
See Final Plan
Working Plan Only
See Final Plan
PRELIMINARY ESTIMATE
Area Strip Coal to 50 feet
Estimated Tonnage
Gray Tract
Old Rail Fence
Oil Line
Coal Rises 2% this way
Dips 2%
Level
Run Drift
Top C = 1194
Top Coal
Gray
A. B.
S62°W-240.5'
S88°W-176.6'
N82°W-365.0'
N26°E-481.0'
S56°E-654.0'
Area = 4.4 Ac.
Miller Tract
Map Showing Property
Situate - Young Twp. Ind. Co. Pa.
Scale 1" = 100'
Nov. 13-45
Office of Thomas Pesler
Civil Engr. Indiana, Pa.
Improved Road to West Lebanon
Old Road
Old Dam
Coal line
Old Road
Old Road
Old Road