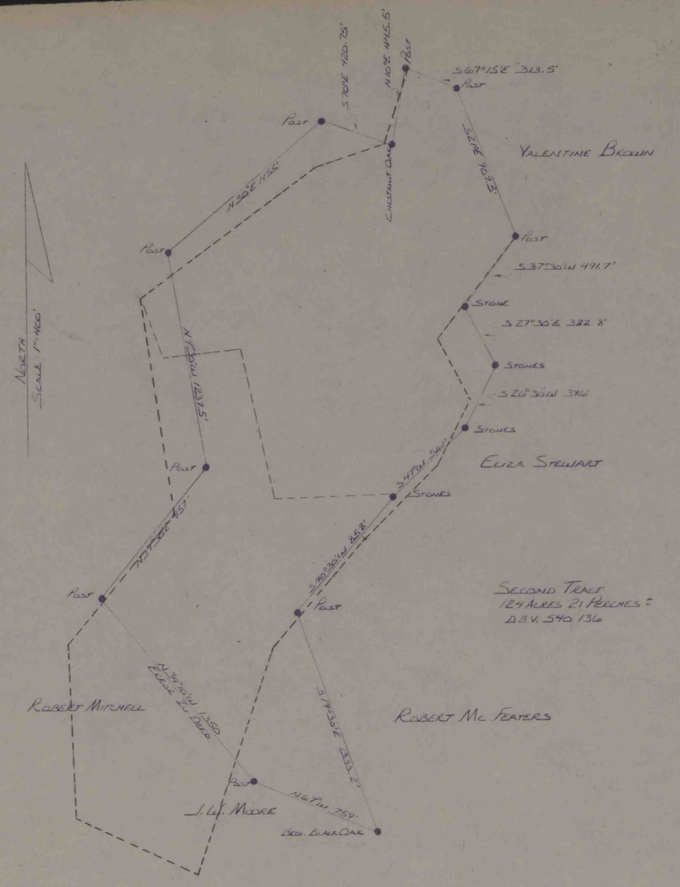
Valentine Brown
Eliza Stewart
Second Tract
124 Acres 21 Perches ±
D.B.V. 540/136
Robert Mitchell
Robert Mc Featers
J. W. Moore
Post
Stone
Stones
Beg. Black Oak
North
Scale 1" = 400'

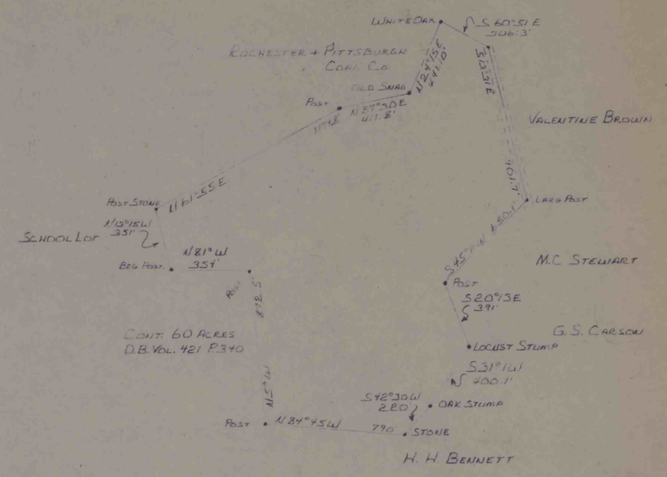
White Oak
Rochester + Pittsburgh Coal Co.
Old Surg.
Valentine Brown
Post Stone
School Lot
Beg. Post
Large Post
M.C. Stewart
G. S. Carson
Locust Stump
Oak Stump
Stone
H. H. Bennett
Cont. 60 Acres
D.B. Vol. 421 P. 340

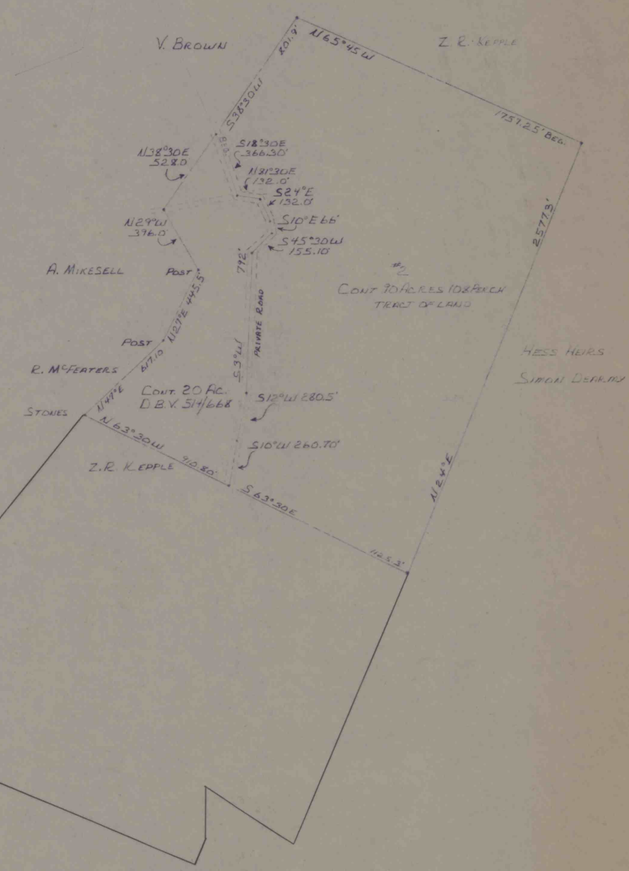
V. Brown
Z. R. Keple
A. Mikesell
Post
Private Road
Cont. 70 Acres 108 Perch
Tract of Land
Hess Heirs
Simon Derry
R. McFeaters
Cont. 20 Ac.
D.B.V. 514/668
Stones
Z.R. Keple

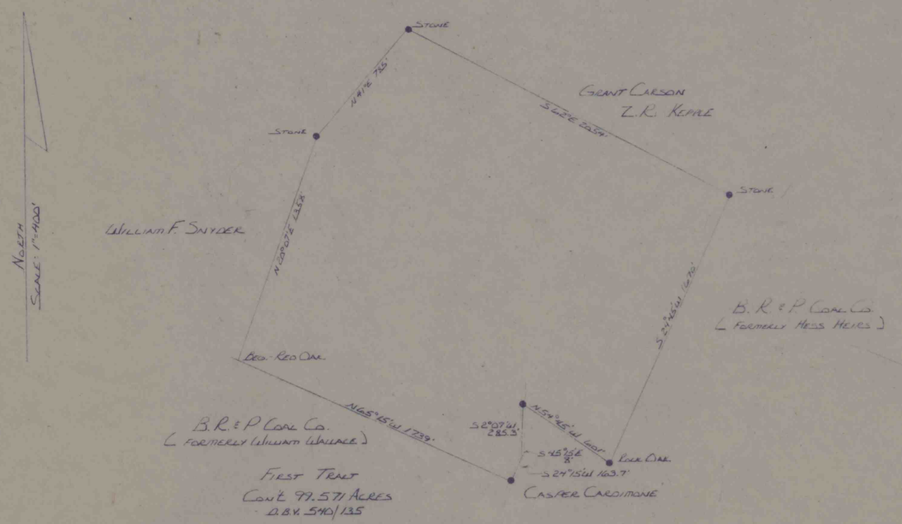
Stone
Gent Carson
Z.R. Keple
William F. Snyder
B.R.&P. Coal Co.
(Formerly Hess Heirs)
Beg. Red Oak
B.R.&P. Coal Co.
(Formerly William Wallace)
First Tract
Cont. 99.571 Acres
D.B.V. 540/135
Casper Cardimone
Pine Oak
North
Scale 1" = 400'

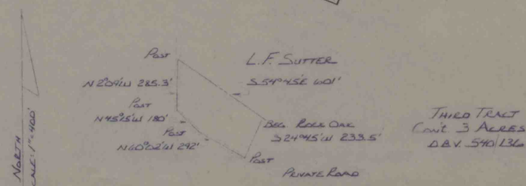
L.F. Sutter
Post
Beg. Rock Oak
Private Road
Third Tract
Cont. 3 Acres
D.B.V. 540/136
North
Scale 1" = 400'

IMAPS # 19753