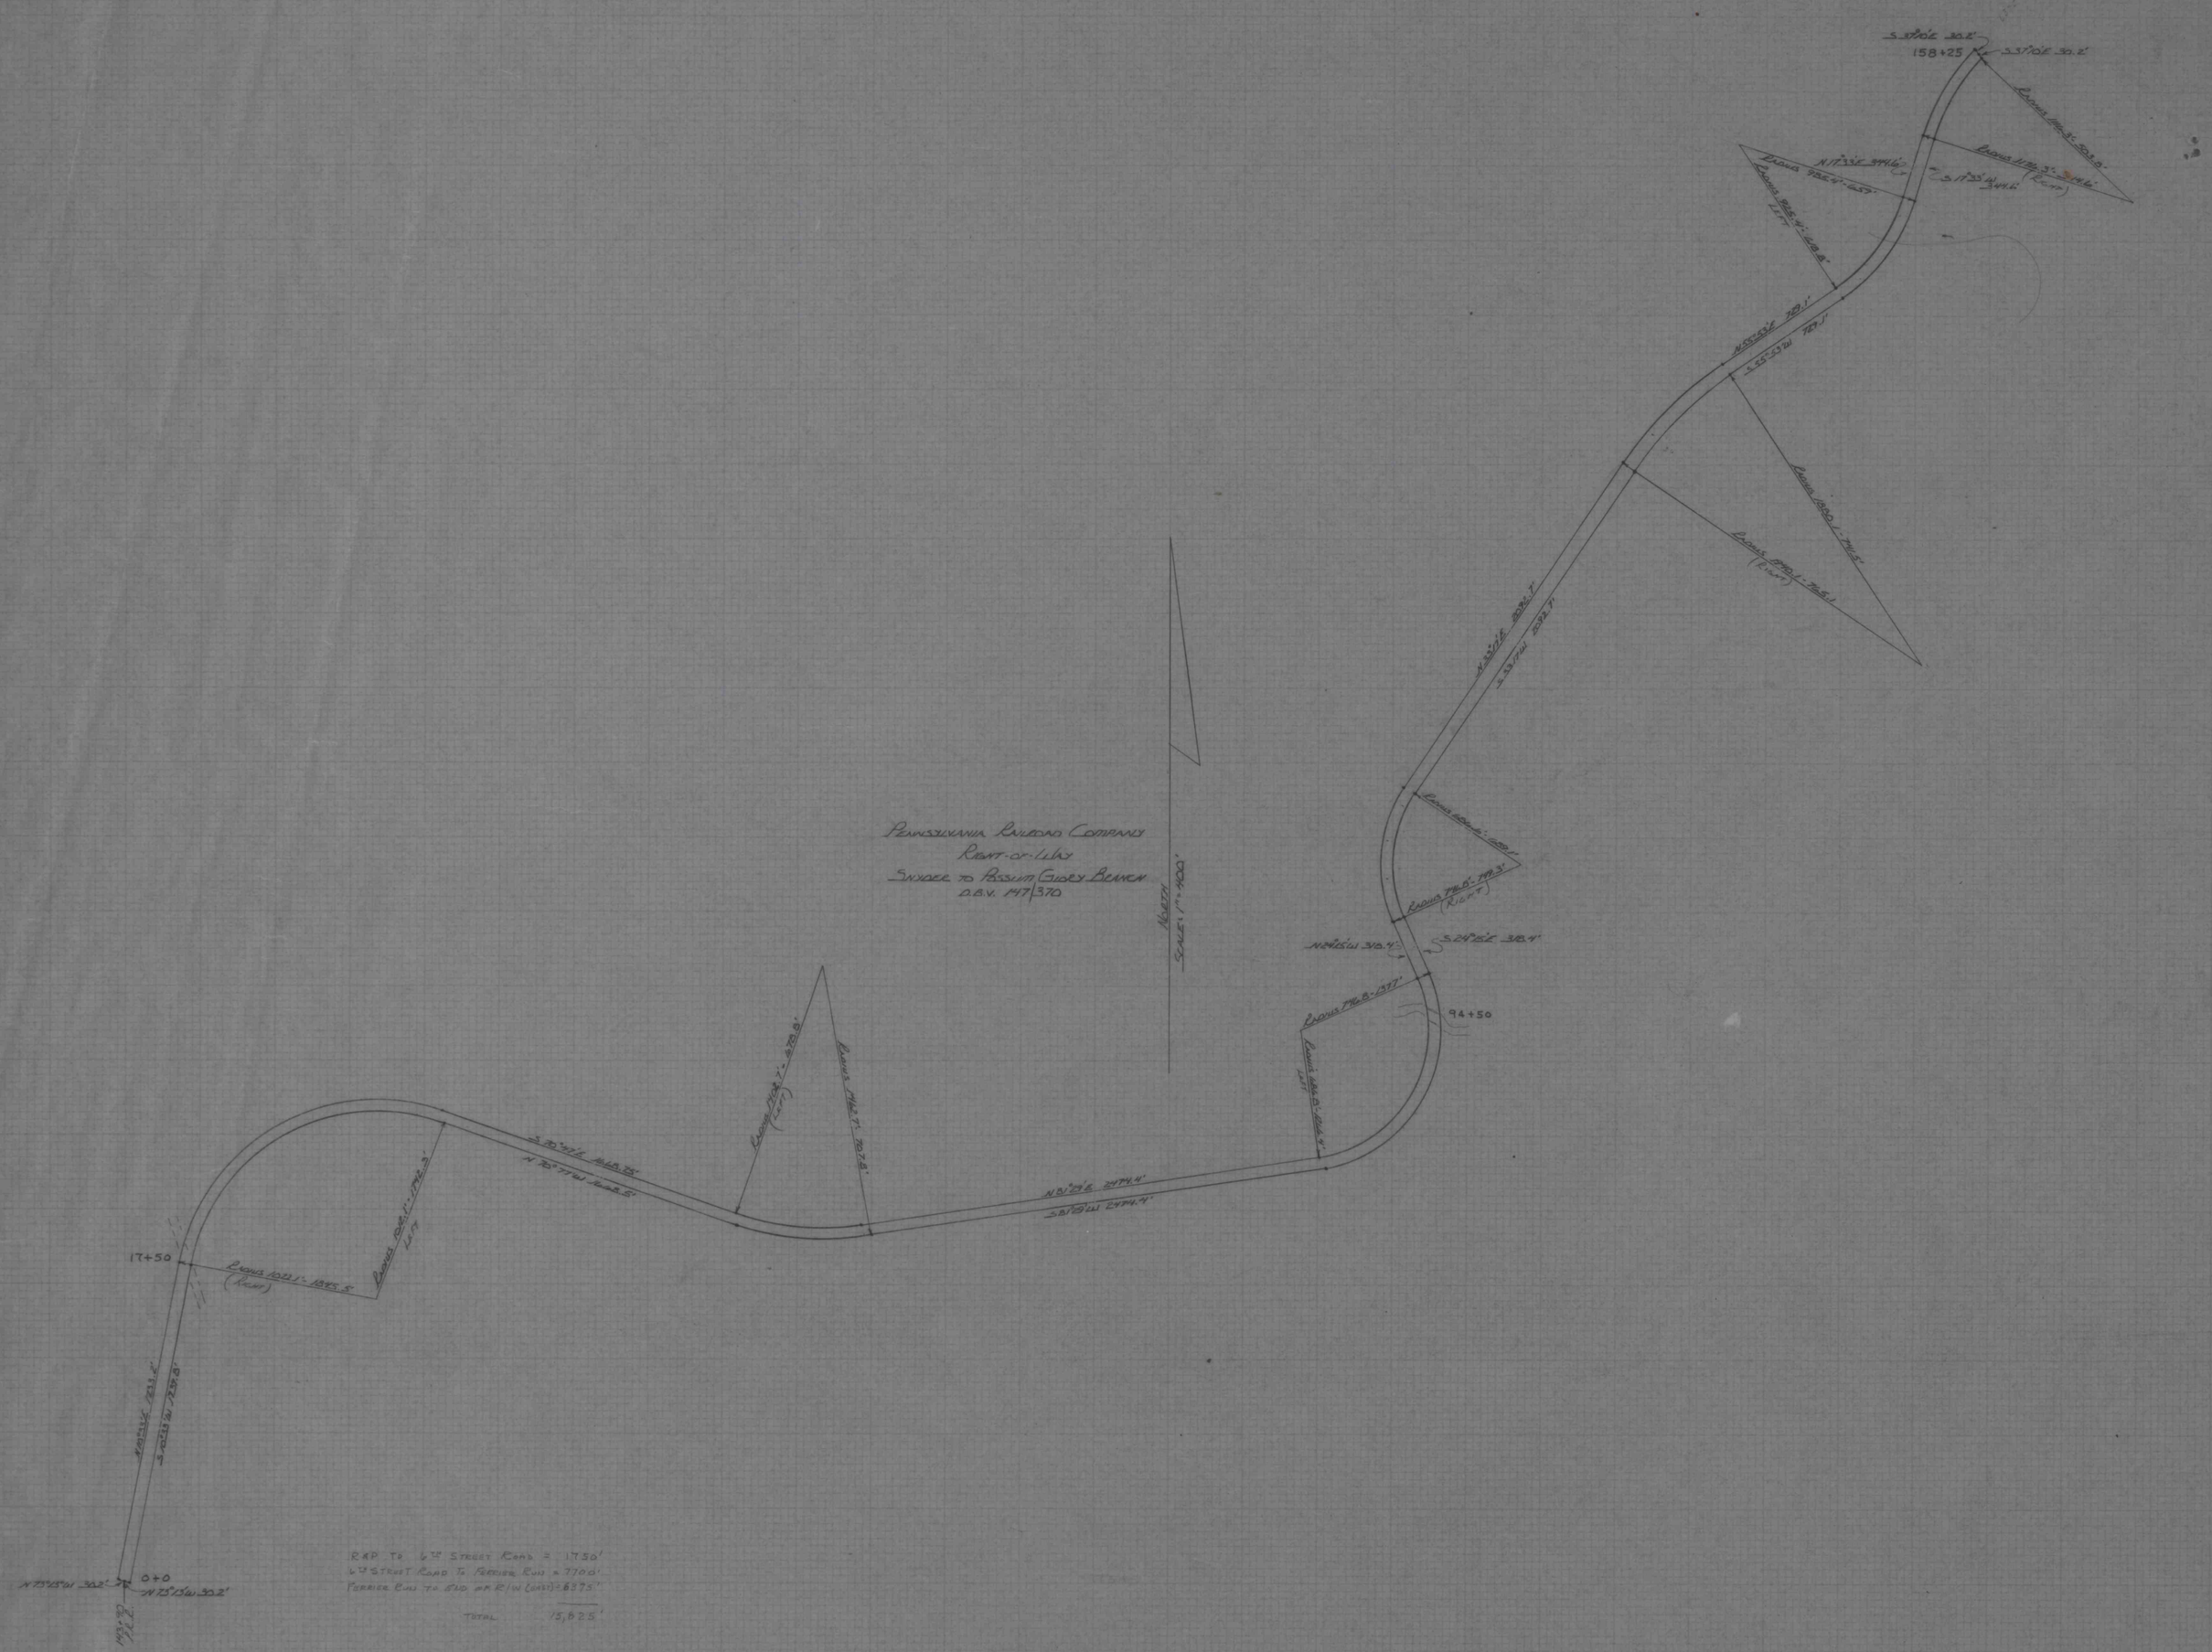
Pennsylvania Railroad Company
Right-of-Way
Snyder to Passum Gusey Branch
D.B.V. 1971/370
North
Scale: 1" = 400'
158+25
S 37°01'E 30.2'
94+50
17+50
0+0
N 73°15'W 30.2'
Rap To 6th Street Road = 1750'
6th Street Road To Ferrier Run = 7700'
Ferrier Run To End of R/W (East) = 8375'
Total 15,625'

IMAP # 19756