
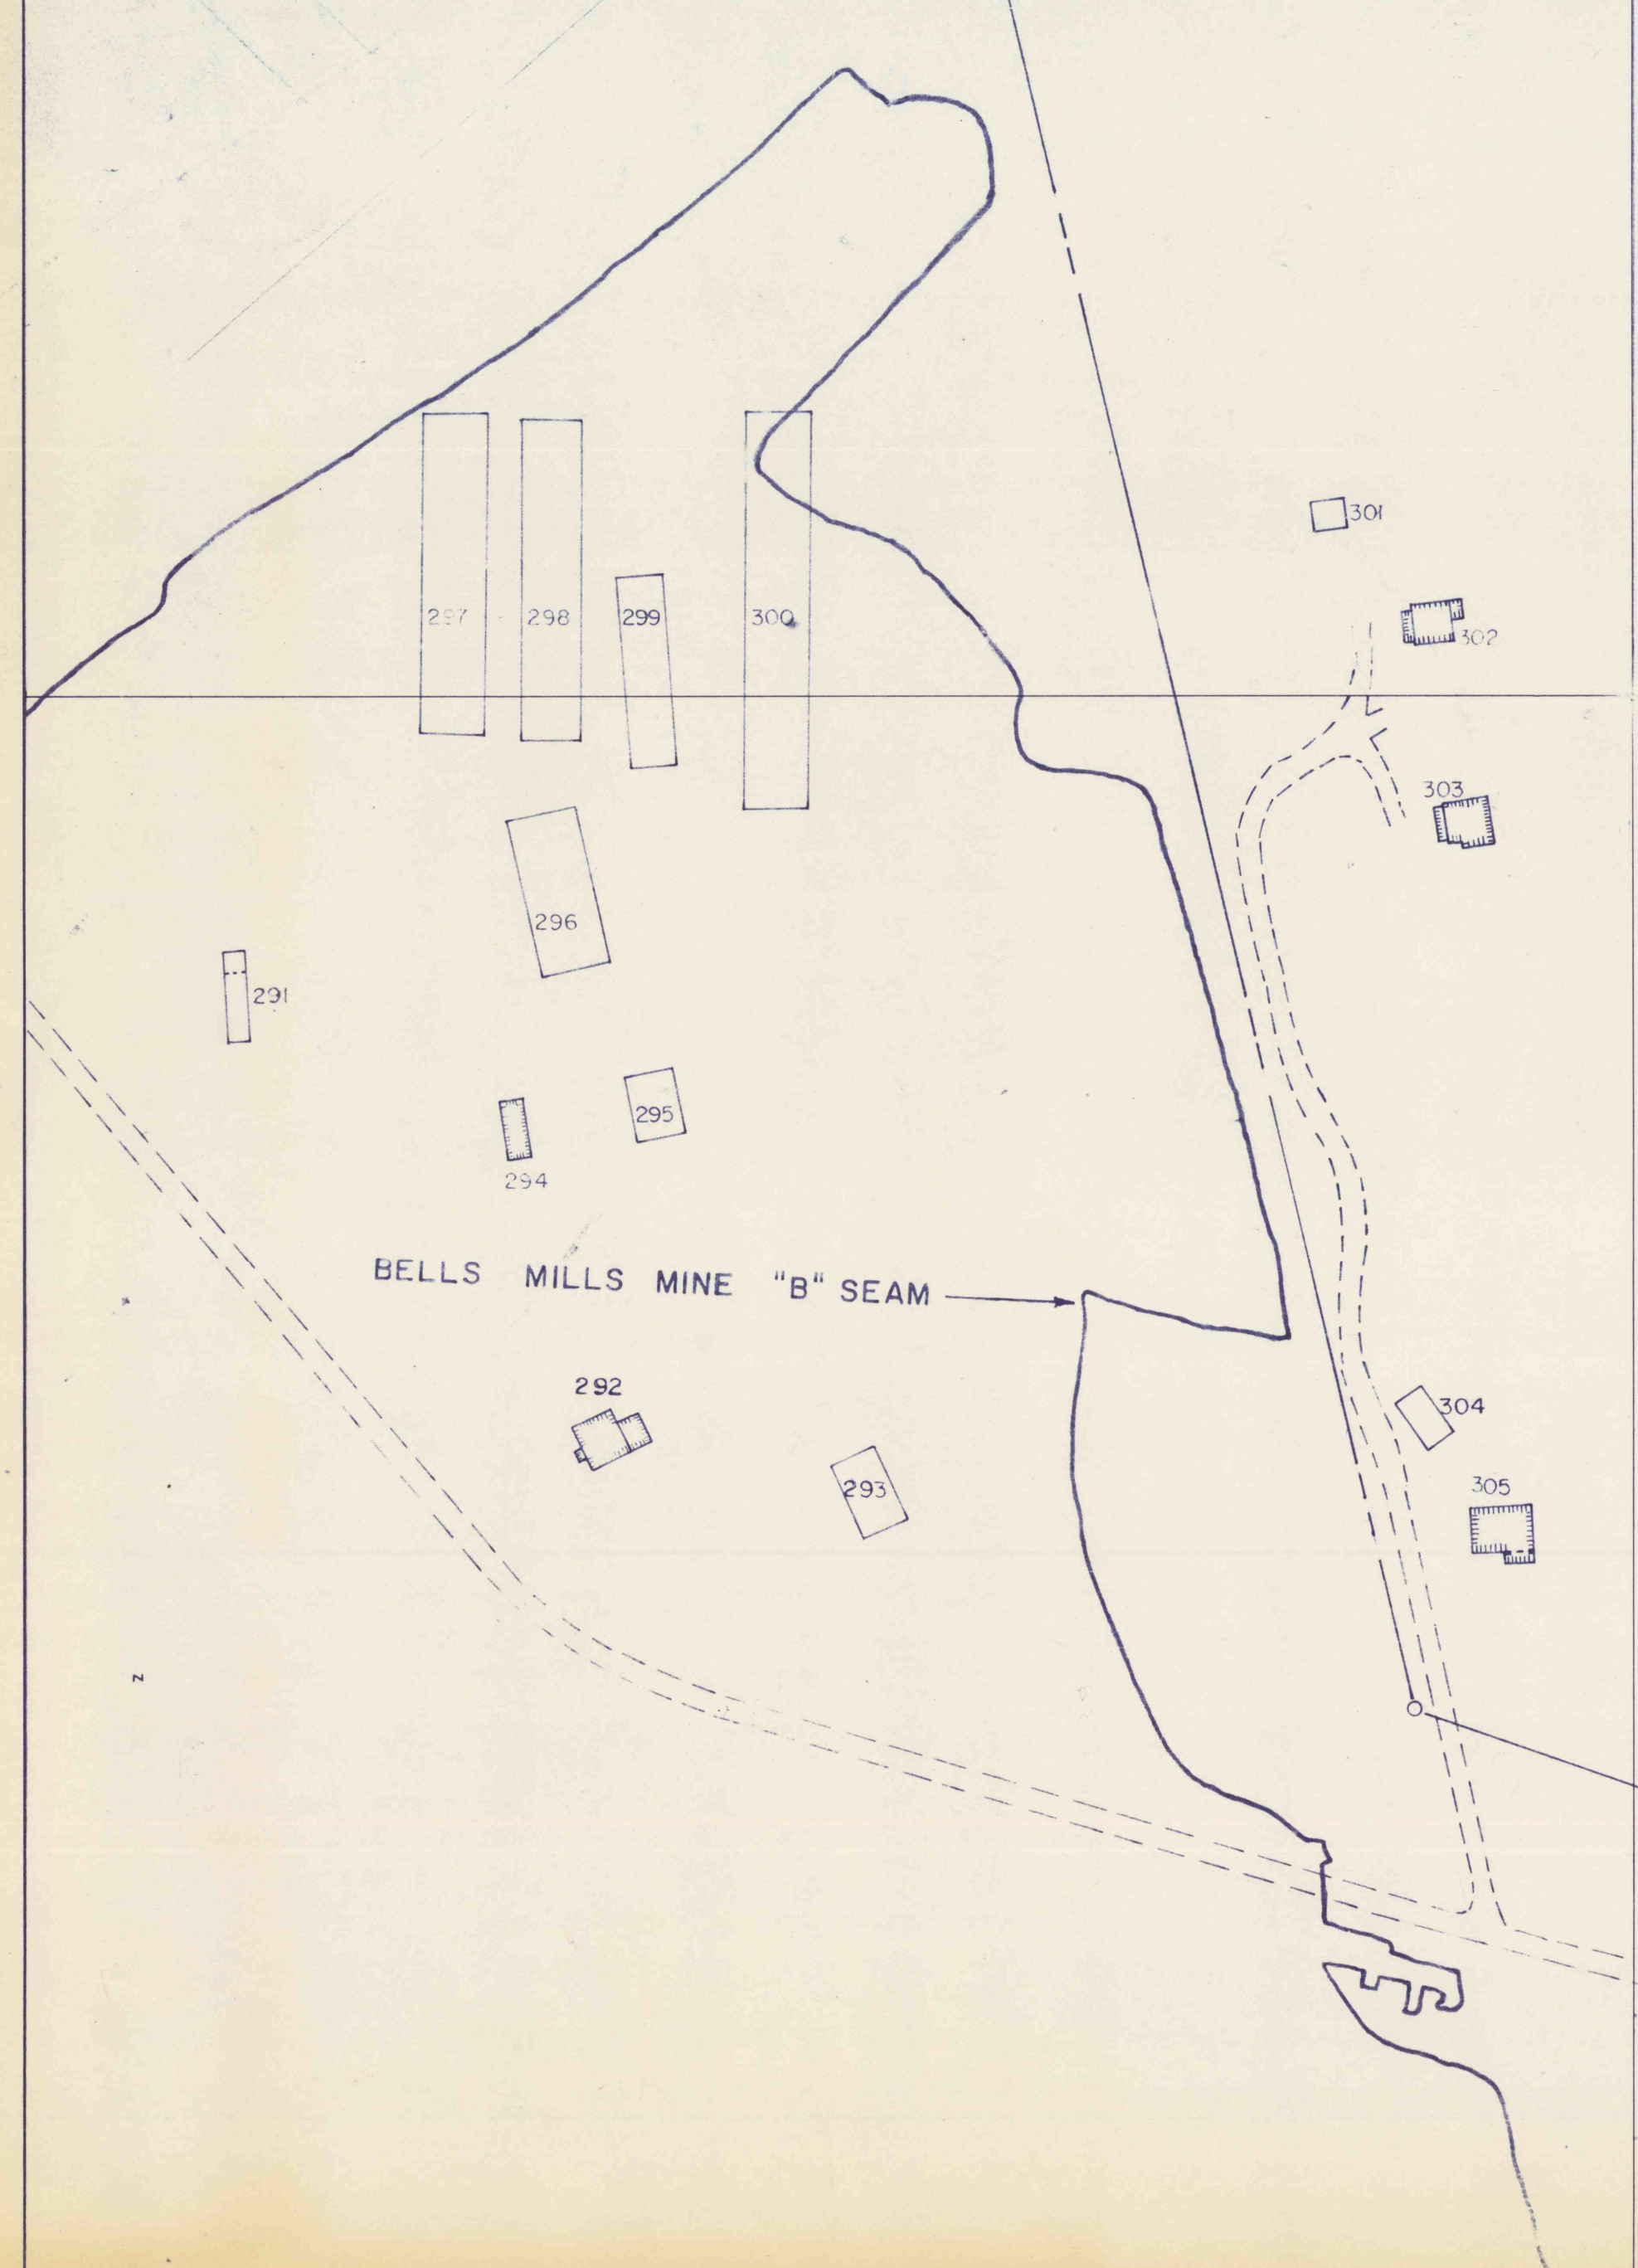


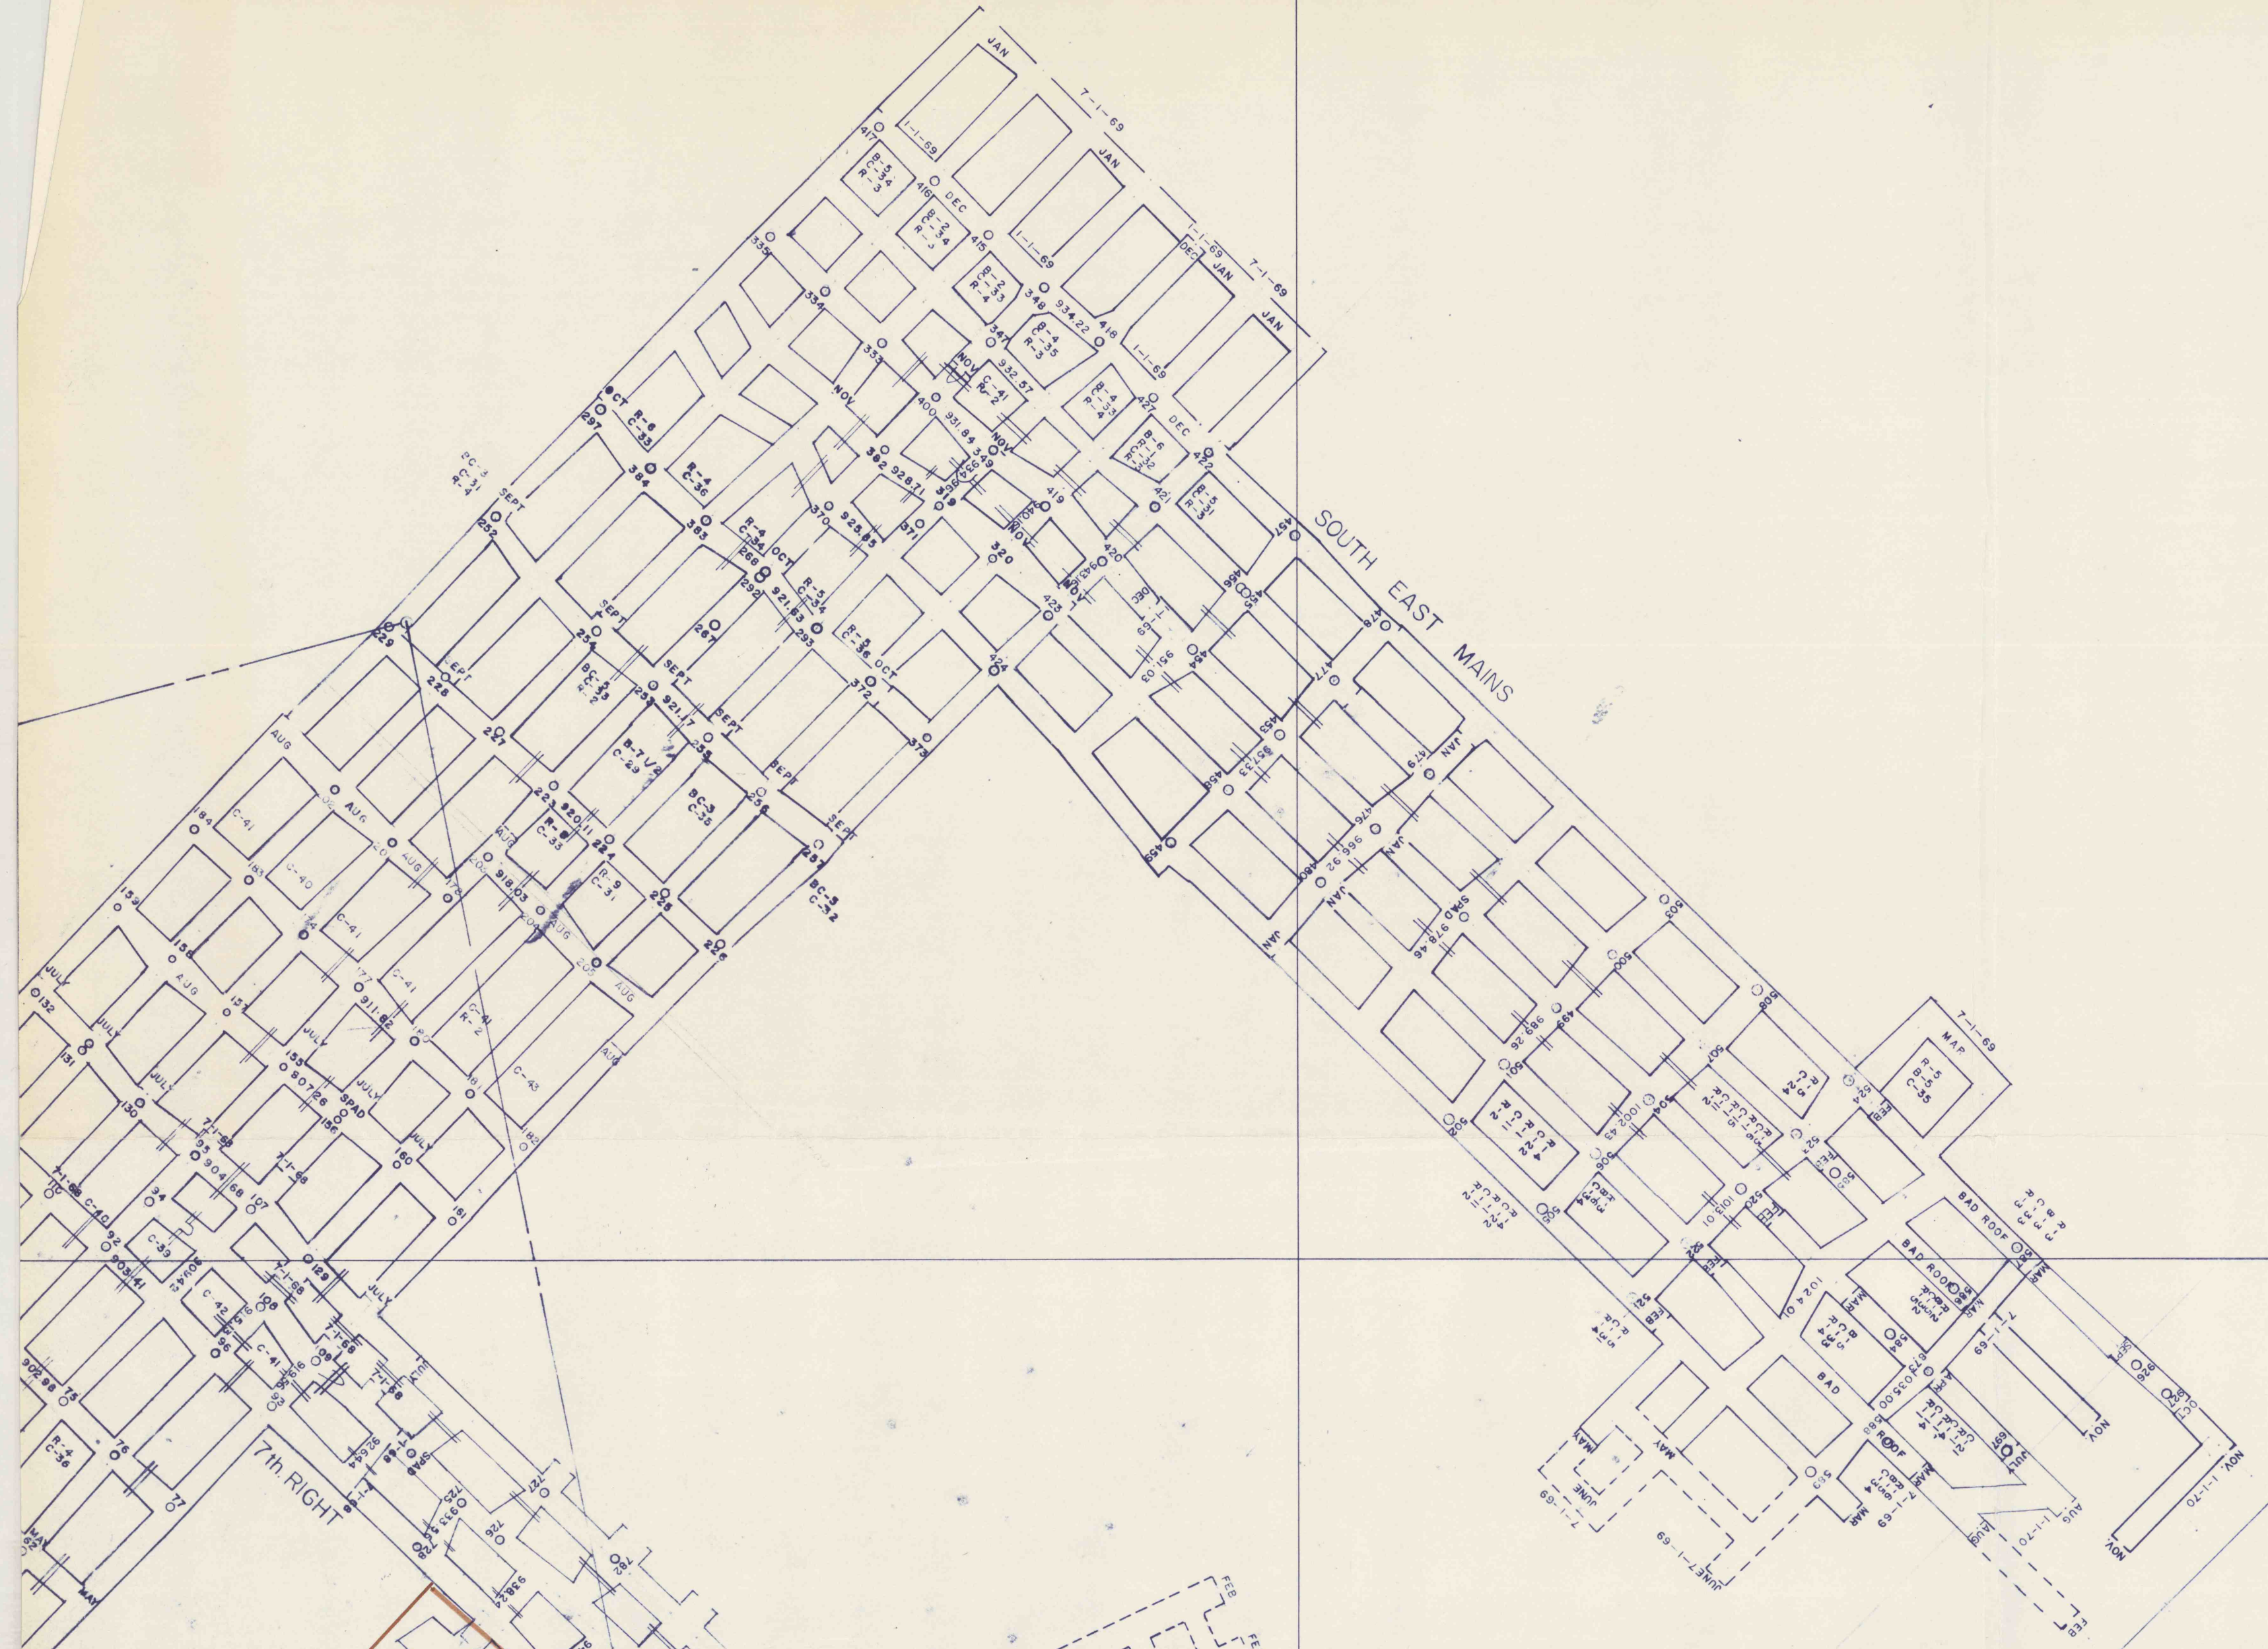

THE NORTH AMERICAN COAL CORPORATION
Pennsylvania Division
WILLOWBROOK COAL CO.
Josephine Mine
BURRELL AND CENTER TOWNSHIPS INDIANA COUNTY, PA.
Scale: 1" = 100' Survey Date: March 1, 1970

Kenneth L. Wood SEAL
12369-E

MINING TEMPORARILY SUSPENDED

Legend

- CONTINGENT MINING
- SUPPORTED AREA
- PROTECTED STRUCTURES
- MINING COMPLETED AREA
- RESERVATION
- BOUNDARY LINE OF MINE

N

