


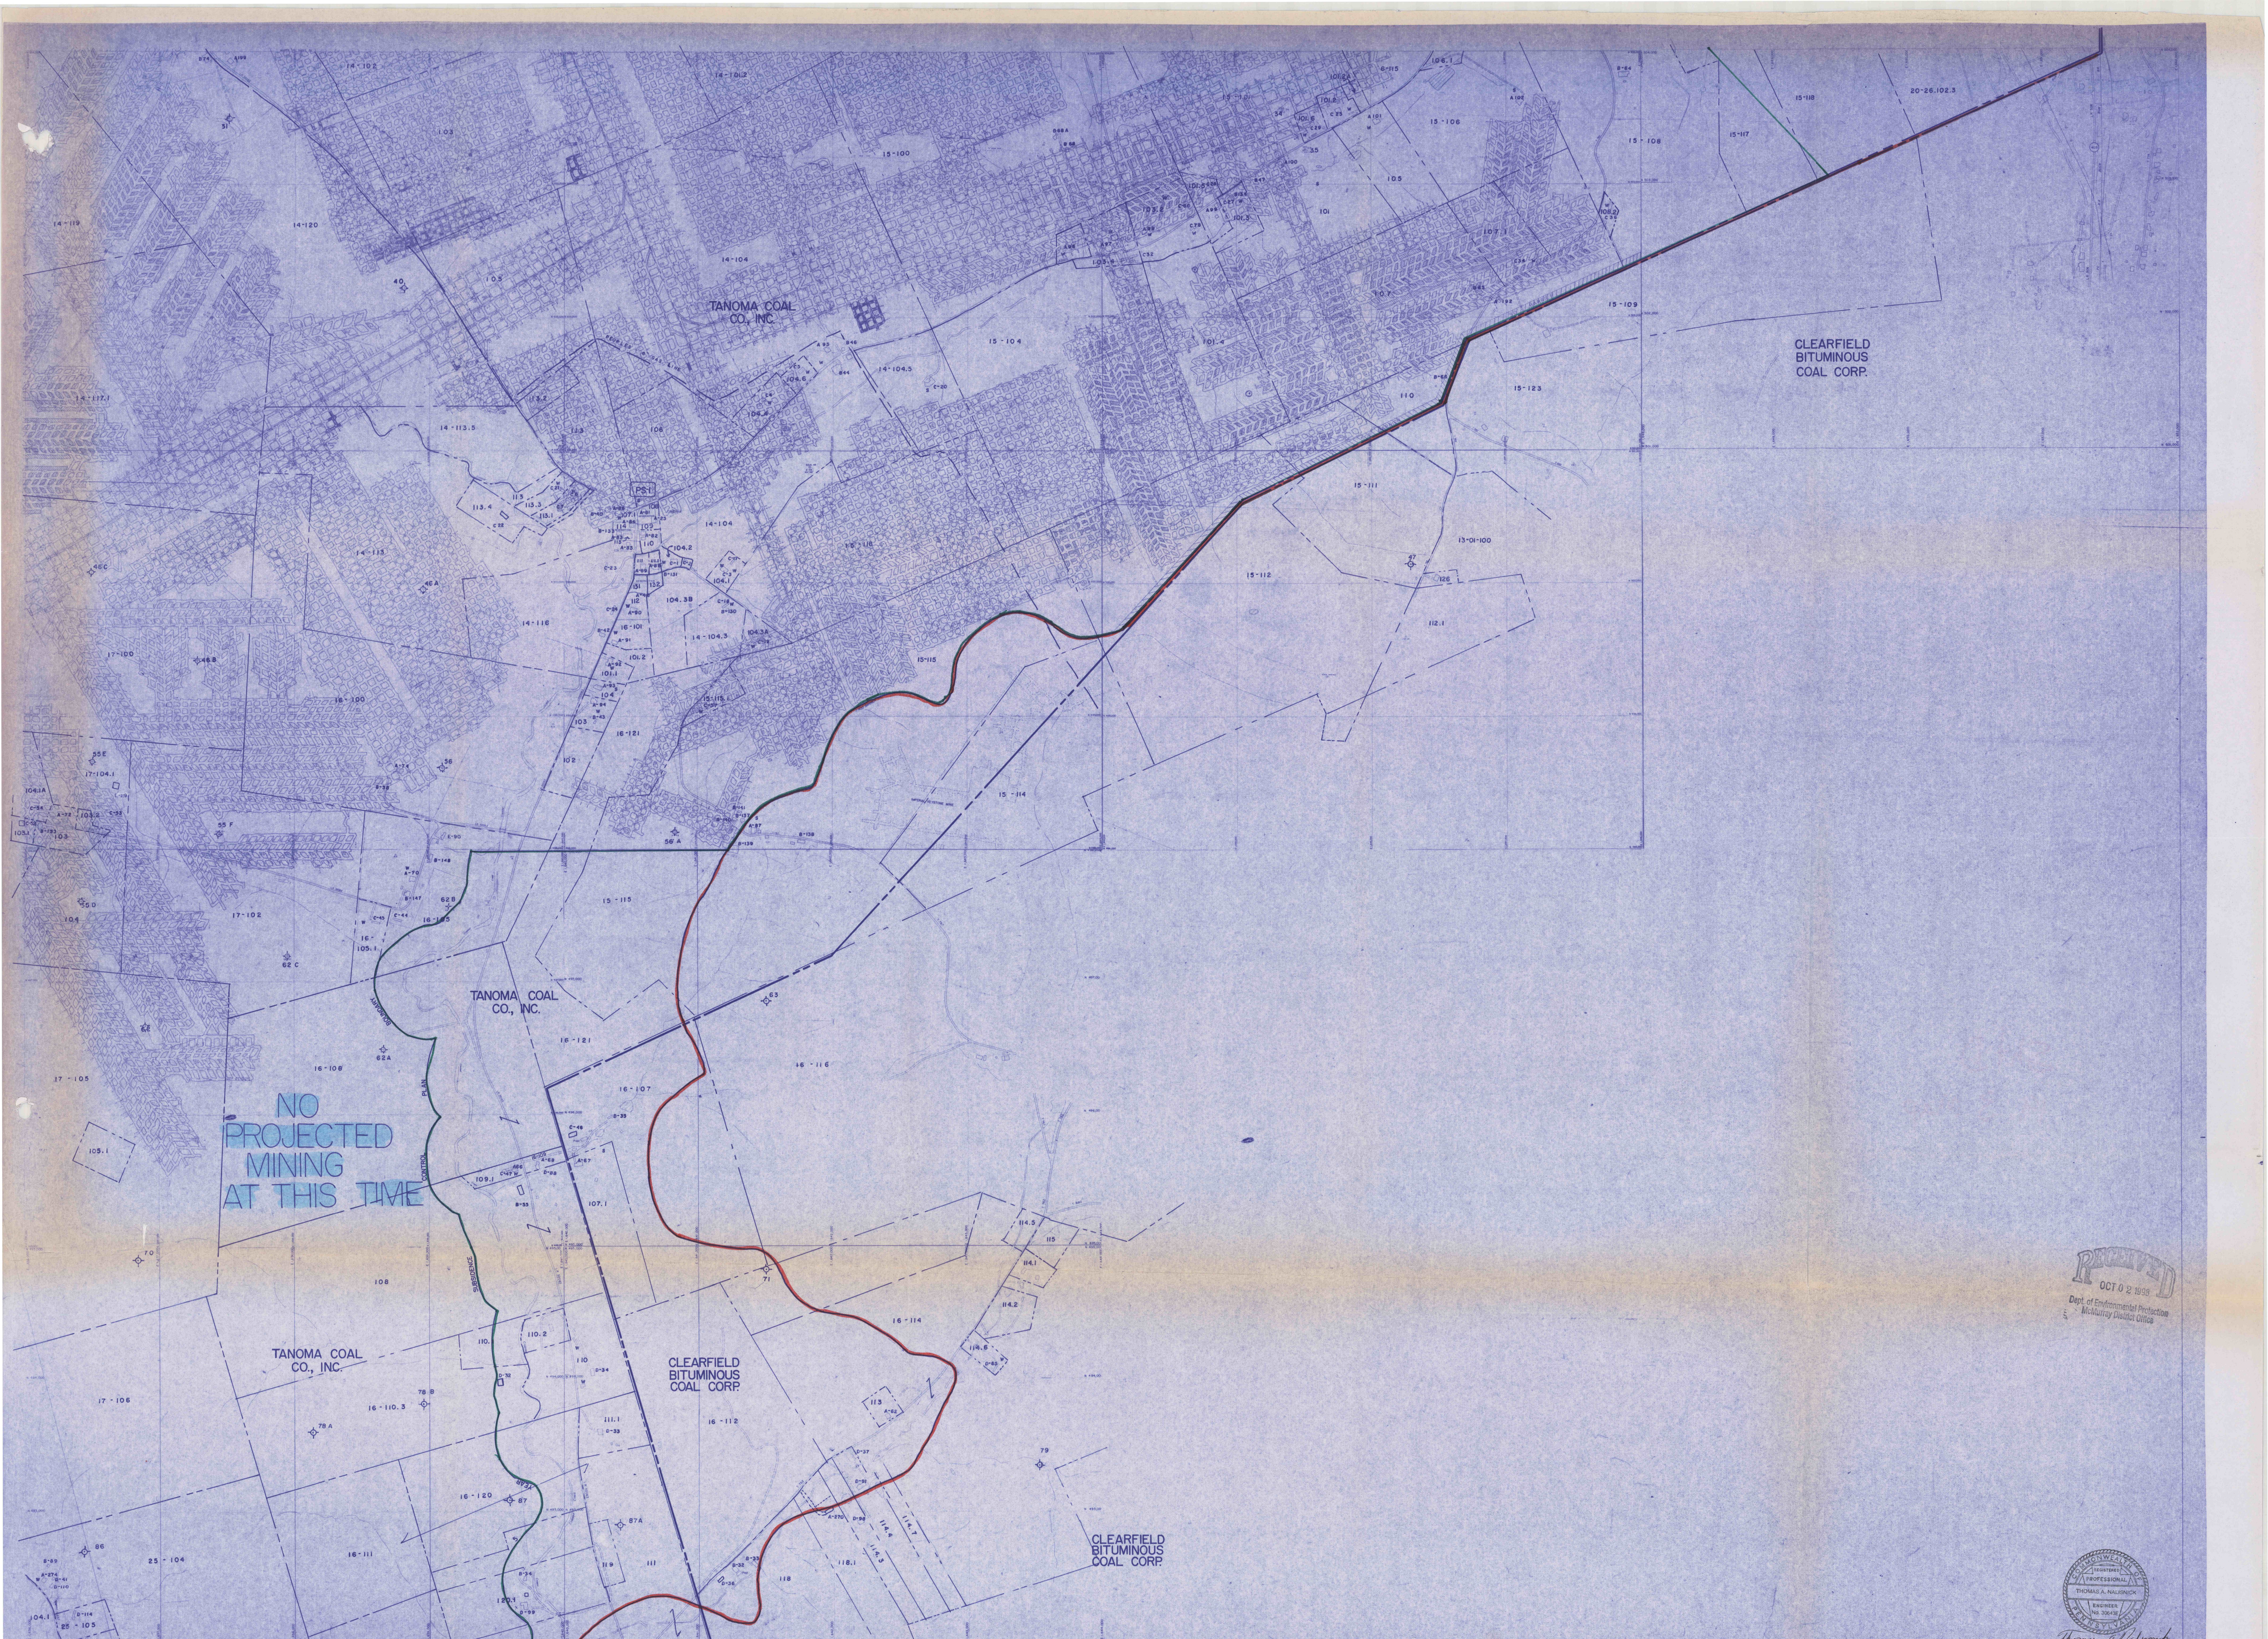


This map compiled from aerial photography taken April, 1979
L. Robert Kimball, Consulting Engineers, Pennsylvania for
BARNES & TUCKER COMPANY

PREVIOUS SUBSIDENCE PROTECTION
STRUCTURE-PROTECTION NO LONGER
PROVIDED PER ACT 54 AMENDMENT
PERMIT BOUNDARY
5 YR. SUBSIDENCE CONTROL
PLAN BOUNDARY

A-125
— NO PROJECTED MINING AT
THIS TIME

SHEET INDEX

A	B
C	D
E	F

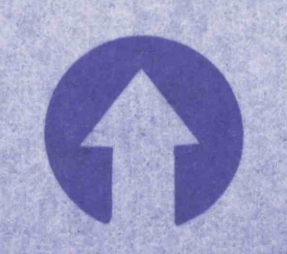

NOTE: PROPERTY LINES TAKEN FROM TAX MAPS & AS SUCH ARE NOT SURVEYED

- LEGEND
- MONUMENT & ELEVATION
 - MONUMENT
 - PROPERTY CORNER
 - GAS WELL
 - IRON PIN
 - DIAMOND & ROTARY
DRILL HOLE
 - COAL OWNERSHIP
DESIGNATION LINE

PLANIMETRIC MAP
TANOMA MINE
RAYNE TOWNSHIP, INDIANA CO. PA.
SCALE: 1" = 400'
SHEET

RECEIVED
OCT 02 1999
Dept. of Environmental Protection
McKurtz District Office

