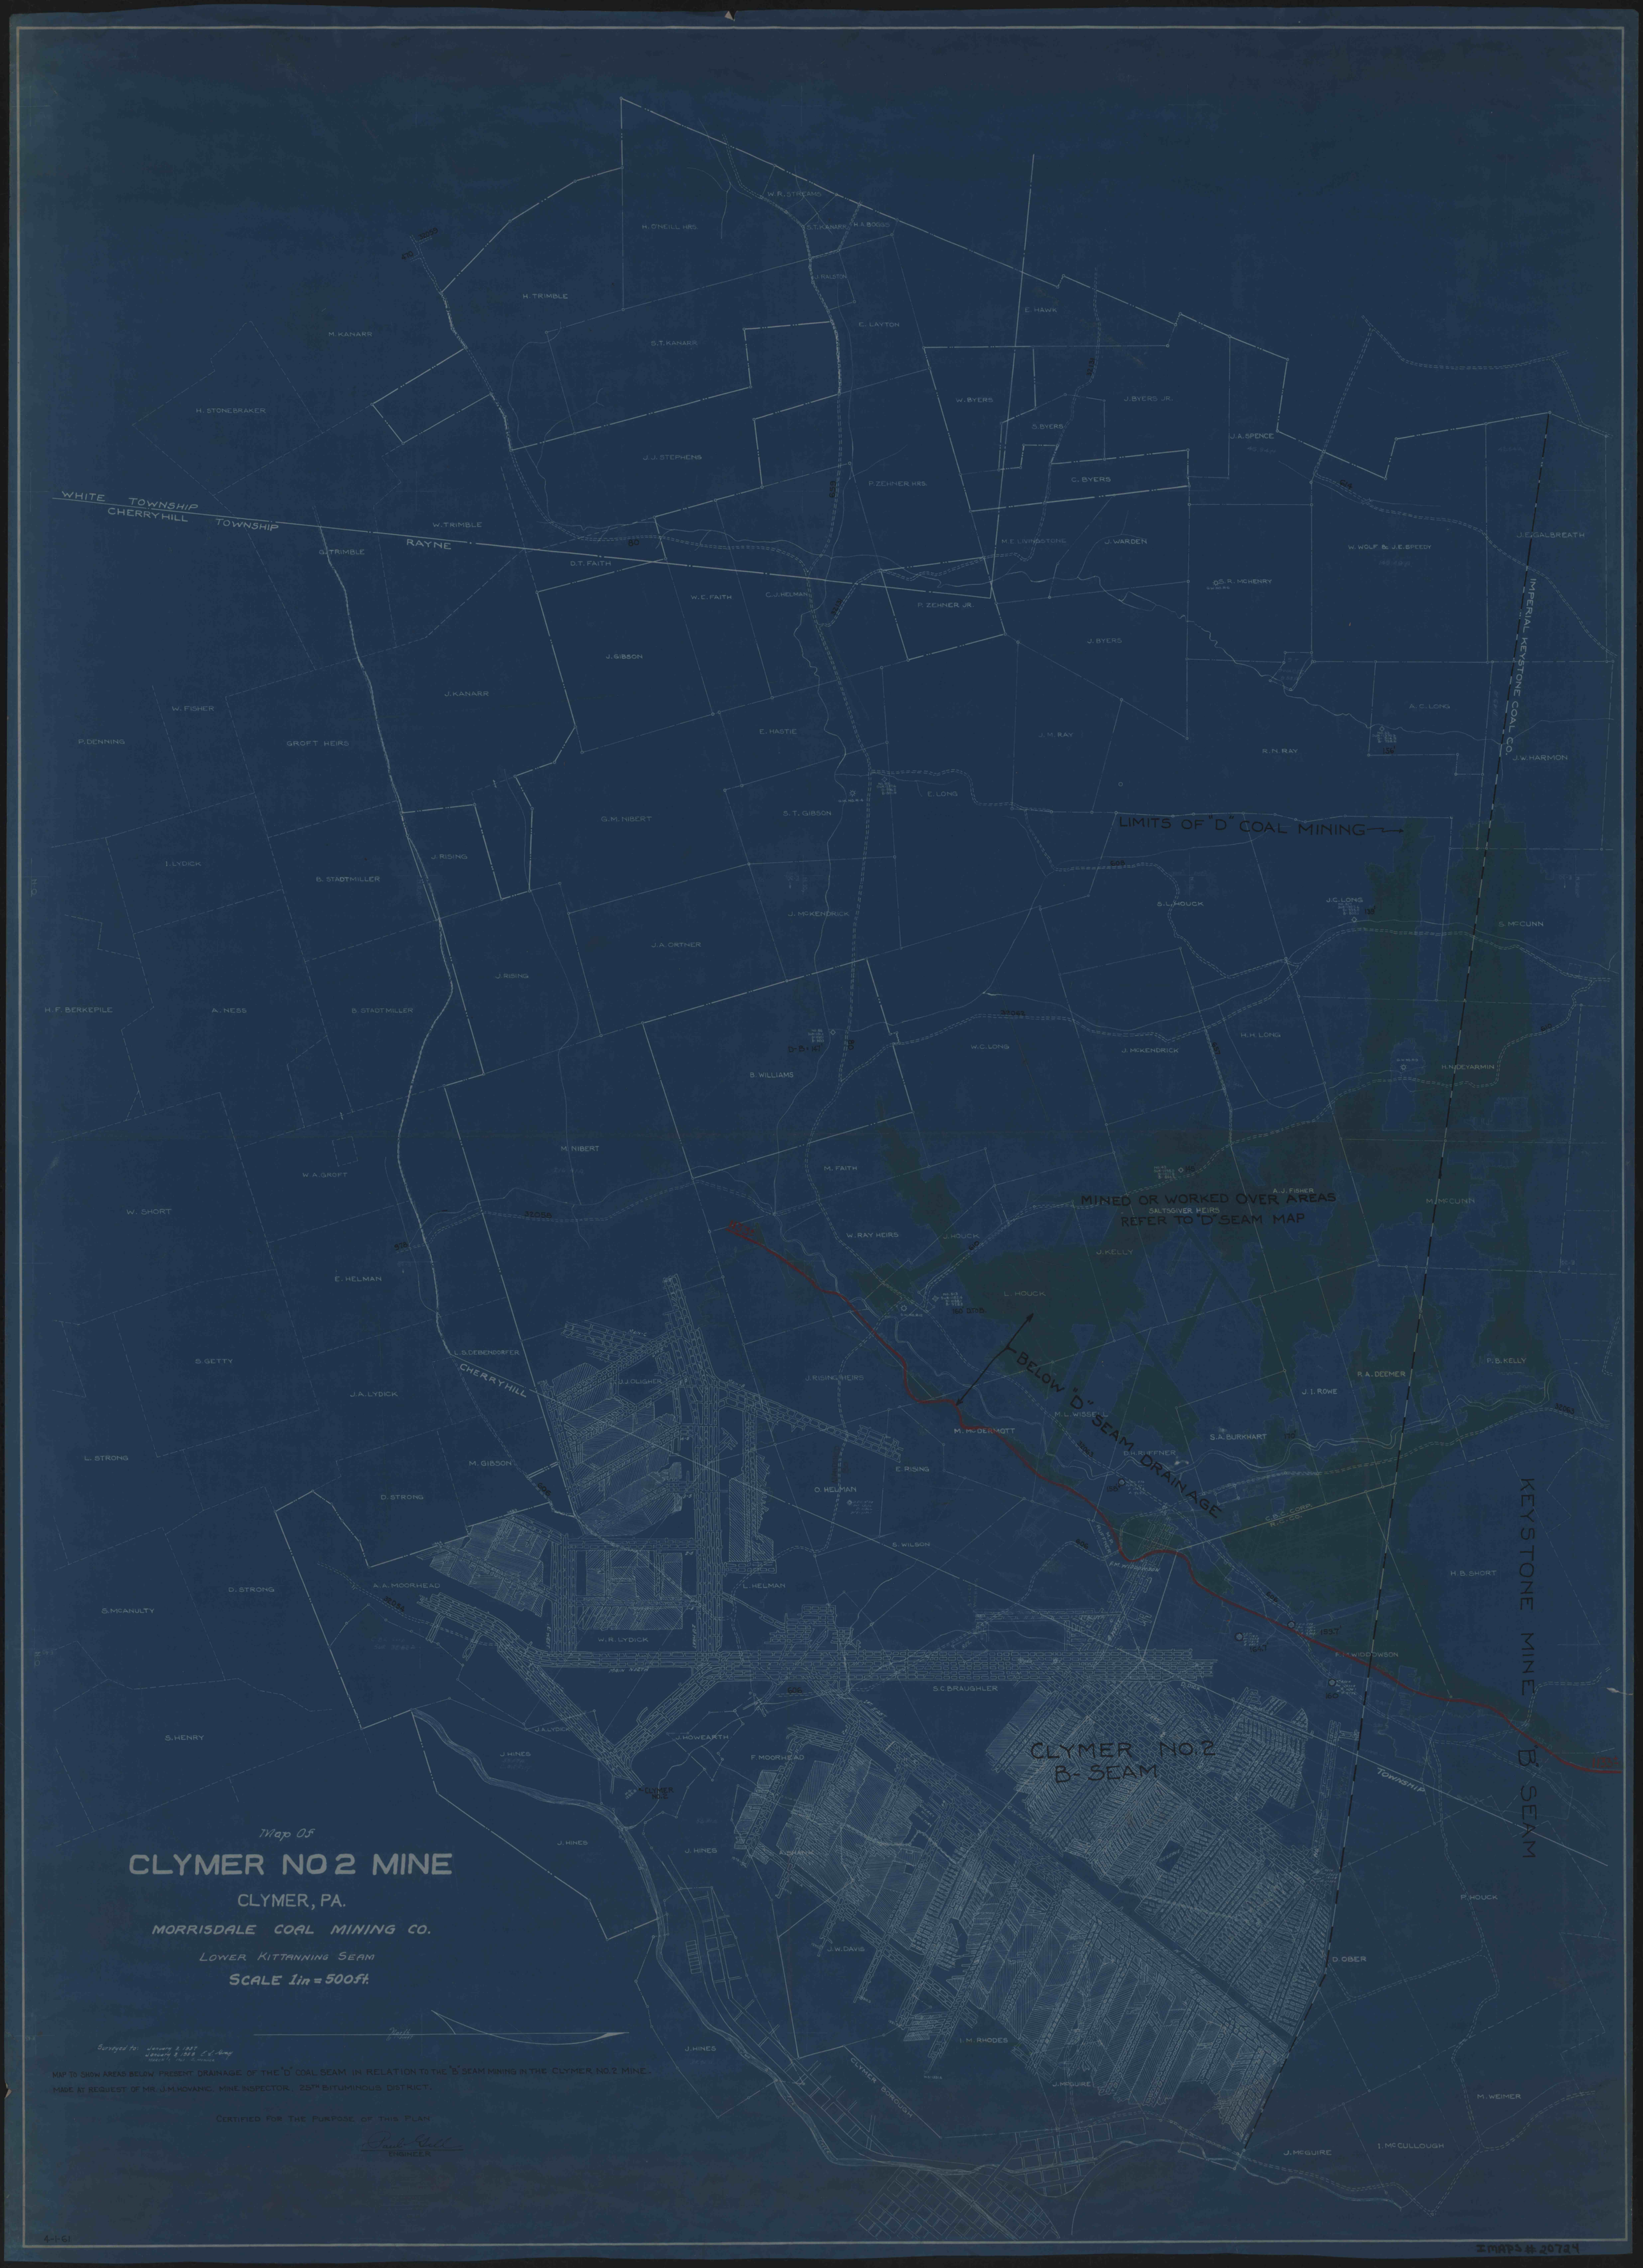
Map Of
CLYMER NO 2 MINE
CLYMER, PA.
MORRISDALE COAL MINING CO.
LOWER KITTANNING SEAM
SCALE 1in = 500ft.
MAP TO SHOW AREAS BELOW PRESENT DRAINAGE OF THE "D" COAL SEAM IN RELATION TO THE "B" SEAM MINING IN THE CLYMER NO.2 MINE.
MADE AT REQUEST OF MR. J.M.HOVANIC, MINE INSPECTOR, 25TH BITUMINOUS DISTRICT.
CERTIFIED FOR THE PURPOSE OF THIS PLAN
ENGINEER
WHITE TOWNSHIP
CHERRYHILL TOWNSHIP
RAYNE
CHERRYHILL
TOWNSHIP
IMPERIAL KEYSTONE COAL CO.
LIMITS OF "D" COAL MINING
MINED OR WORKED OVER AREAS
REFER TO "D" SEAM MAP
BELOW "D" SEAM DRAINAGE
KEYSTONE MINE
"B" SEAM
CLYMER NO.2
B-SEAM
CLYMER BOROUGH
H. O'NEILL HRS.
W.R. STREAMS
S.T. KANARR
H.A. BOGGS
J. RALSTON
H. TRIMBLE
M. KANARR
E. LAYTON
E. HAWK
S.T. KANARR
H. STONEBRAKER
W. BYERS
J. BYERS JR.
S. BYERS
J.A. SPENCE
J. J. STEPHENS
P. ZEHNER HRS.
C. BYERS
W. TRIMBLE
G. TRIMBLE
D.T. FAITH
M.E. LIVINGSTONE
J. WARDEN
W. WOLF & J.E. SPEEDY
J.E. GALBREATH
S.R. MCHENRY
W.E. FAITH
C.J. HELMAN
P. ZEHNER JR.
J. BYERS
J. GIBSON
J. KANARR
W. FISHER
A.C. LONG
P. DENNING
GROFT HEIRS
E. HASTIE
J. M. RAY
R.N. RAY
J.W. HARMON
E. LONG
G.M. NIBERT
S. T. GIBSON
I. LYDICK
J. RISING
B. STADTMILLER
S.L. HOUCK
J.C. LONG
S. McCUNN
J. McKENDRICK
J.A. ORTNER
J. RISING
H.F. BERKEPILE
A. NESS
B. STADTMILLER
W.C. LONG
J. McKENDRICK
H.H. LONG
H.N. DEYARMIN
B. WILLIAMS
M. NIBERT
M. FAITH
W.A. GROFT
A.J. FISHER
SALTSGIVER HEIRS
M. McCUNN
W. SHORT
W. RAY HEIRS
J. HOUCK
J. KELLY
E. HELMAN
L. HOUCK
L.S. DEBENDORFER
S. GETTY
J.J. OLIGHER
J. RISING HEIRS
P.B. KELLY
P.A. DEEMER
J.A. LYDICK
J.I. ROWE
M.L. WISSER
M. McDERMOTT
S.A. BURKHART
L. STRONG
M. GIBSON
D.H. RUFFNER
E. RISING
D. STRONG
O. HELMAN
C.&O. CORP. R.C.CO.
S. WILSON
F.M. WIDDOWSON
H.B. SHORT
D. STRONG
A.A. MOORHEAD
L. HELMAN
S. McANULTY
W.R. LYDICK
S.C. BRAUGHLER
F.K. WIDDOWSON
S. HENRY
J.A. LYDICK
J. HOWEARTH
J. HINES
F. MOORHEAD
McCLYMER NO.2
J. HINES
J. HINES
A. SWANN
J.W. DAVIS
D. OBER
P. HOUCK
J. HINES
I. M. RHODES
J. McGUIRE
M. WEIMER
J. McGUIRE
I. McCULLOUGH
4-1-61
Maps # 20724