1MAPS#21097

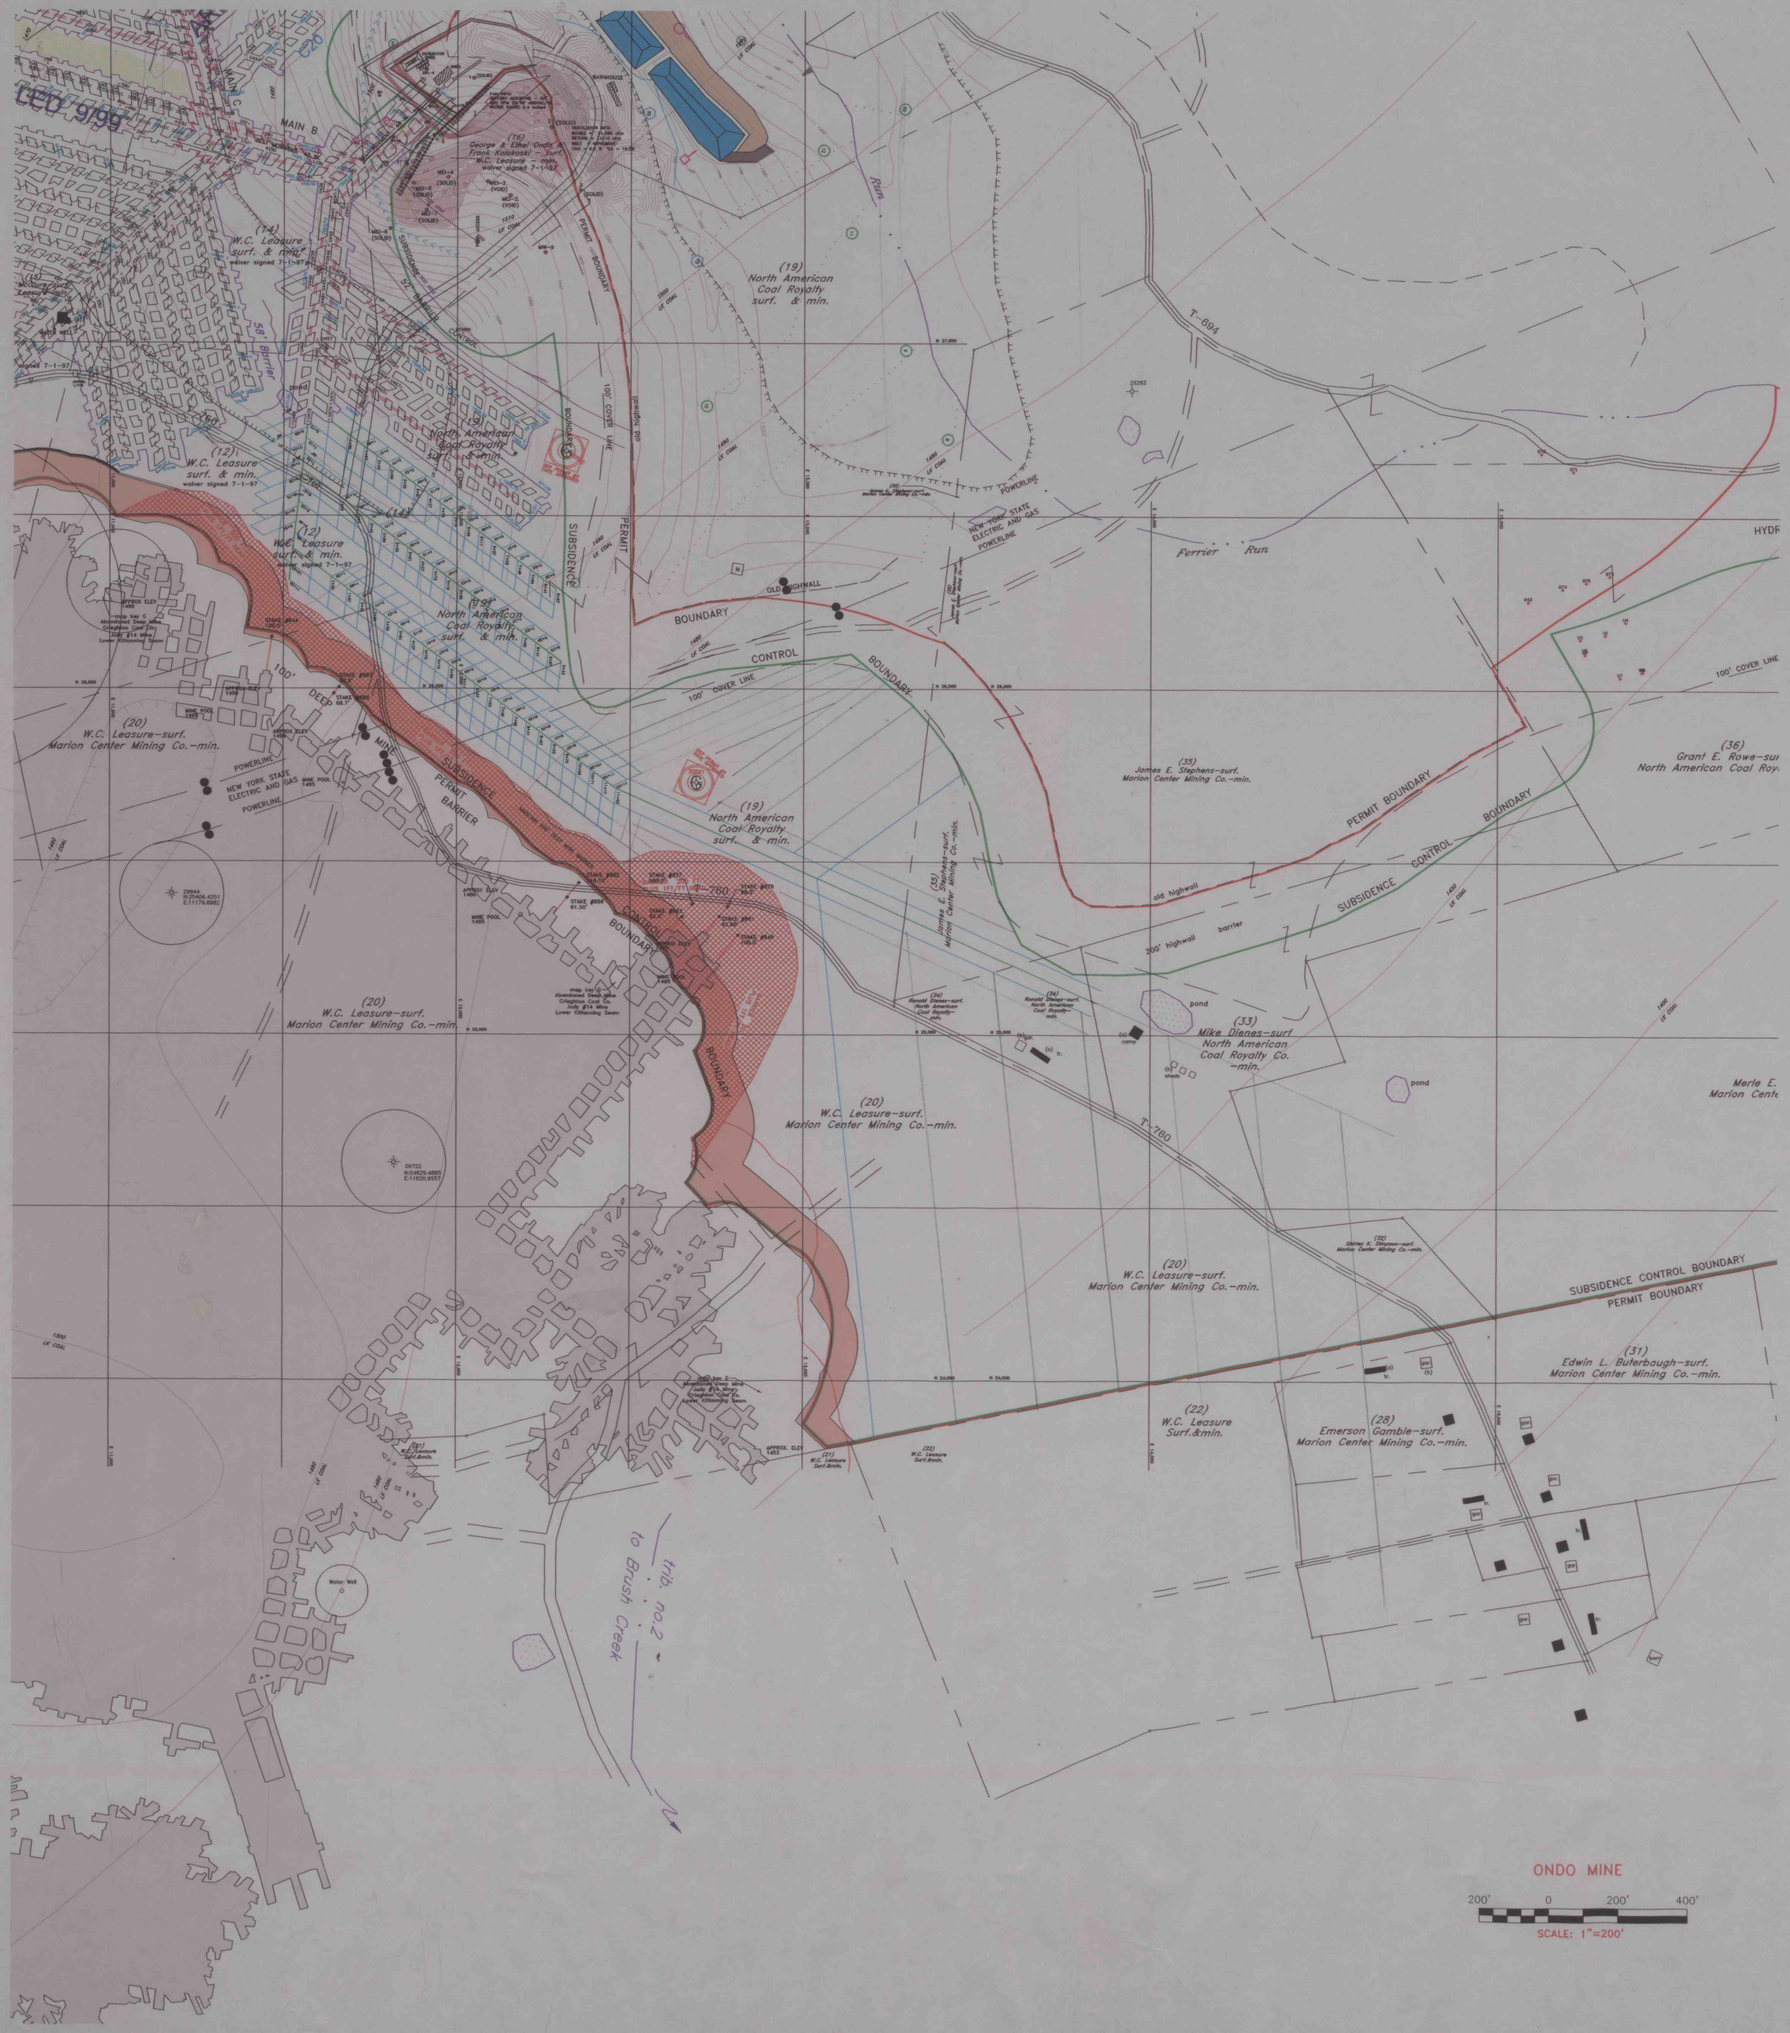
LEO 9/99
MAIN B
(19)
George & Ethel Ondo & Frank Kalokoski – surf.
W.C. Leasure – min.
waiver signed 7-1-97
(14)
W.C. Leasure surf. & min.
waiver signed 7-1-97
(19)
North American Coal Royalty surf. & min.
(12)
W.C. Leasure surf. & min.
waiver signed 7-1-97
PERMIT BOUNDARY
100' COVER LINE
SUBSIDENCE
BOUNDARY
CONTROL
POWERLINE
NEW YORK STATE ELECTRIC AND GAS POWERLINE
OLD HIGHWALL
Ferrier Run
T-694
HYDR
(20)
W.C. Leasure-surf.
Marion Center Mining Co.-min.
DEED
MINE
PERMIT BARRIER
(35)
James E. Stephens-surf.
Marion Center Mining Co.-min.
(36)
Grant E. Rowe-surf.
North American Coal Royalty
old highwall
200' highwall barrier
pond
(33)
Mike Dienes-surf.
North American Coal Royalty Co. -min.
T-760
Merle E.
Marion Cente
(32)
Shirley K. Simpson-surf.
Marion Center Mining Co.-min.
SUBSIDENCE CONTROL BOUNDARY
PERMIT BOUNDARY
(31)
Edwin L. Buterbaugh-surf.
Marion Center Mining Co.-min.
(22)
W.C. Leasure
Surf.&min.
(28)
Emerson Gamble-surf.
Marion Center Mining Co.-min.
Water Well
trib. no.2 to Brush Creek
ONDO MINE
200' 0 200' 400'
SCALE: 1"=200'