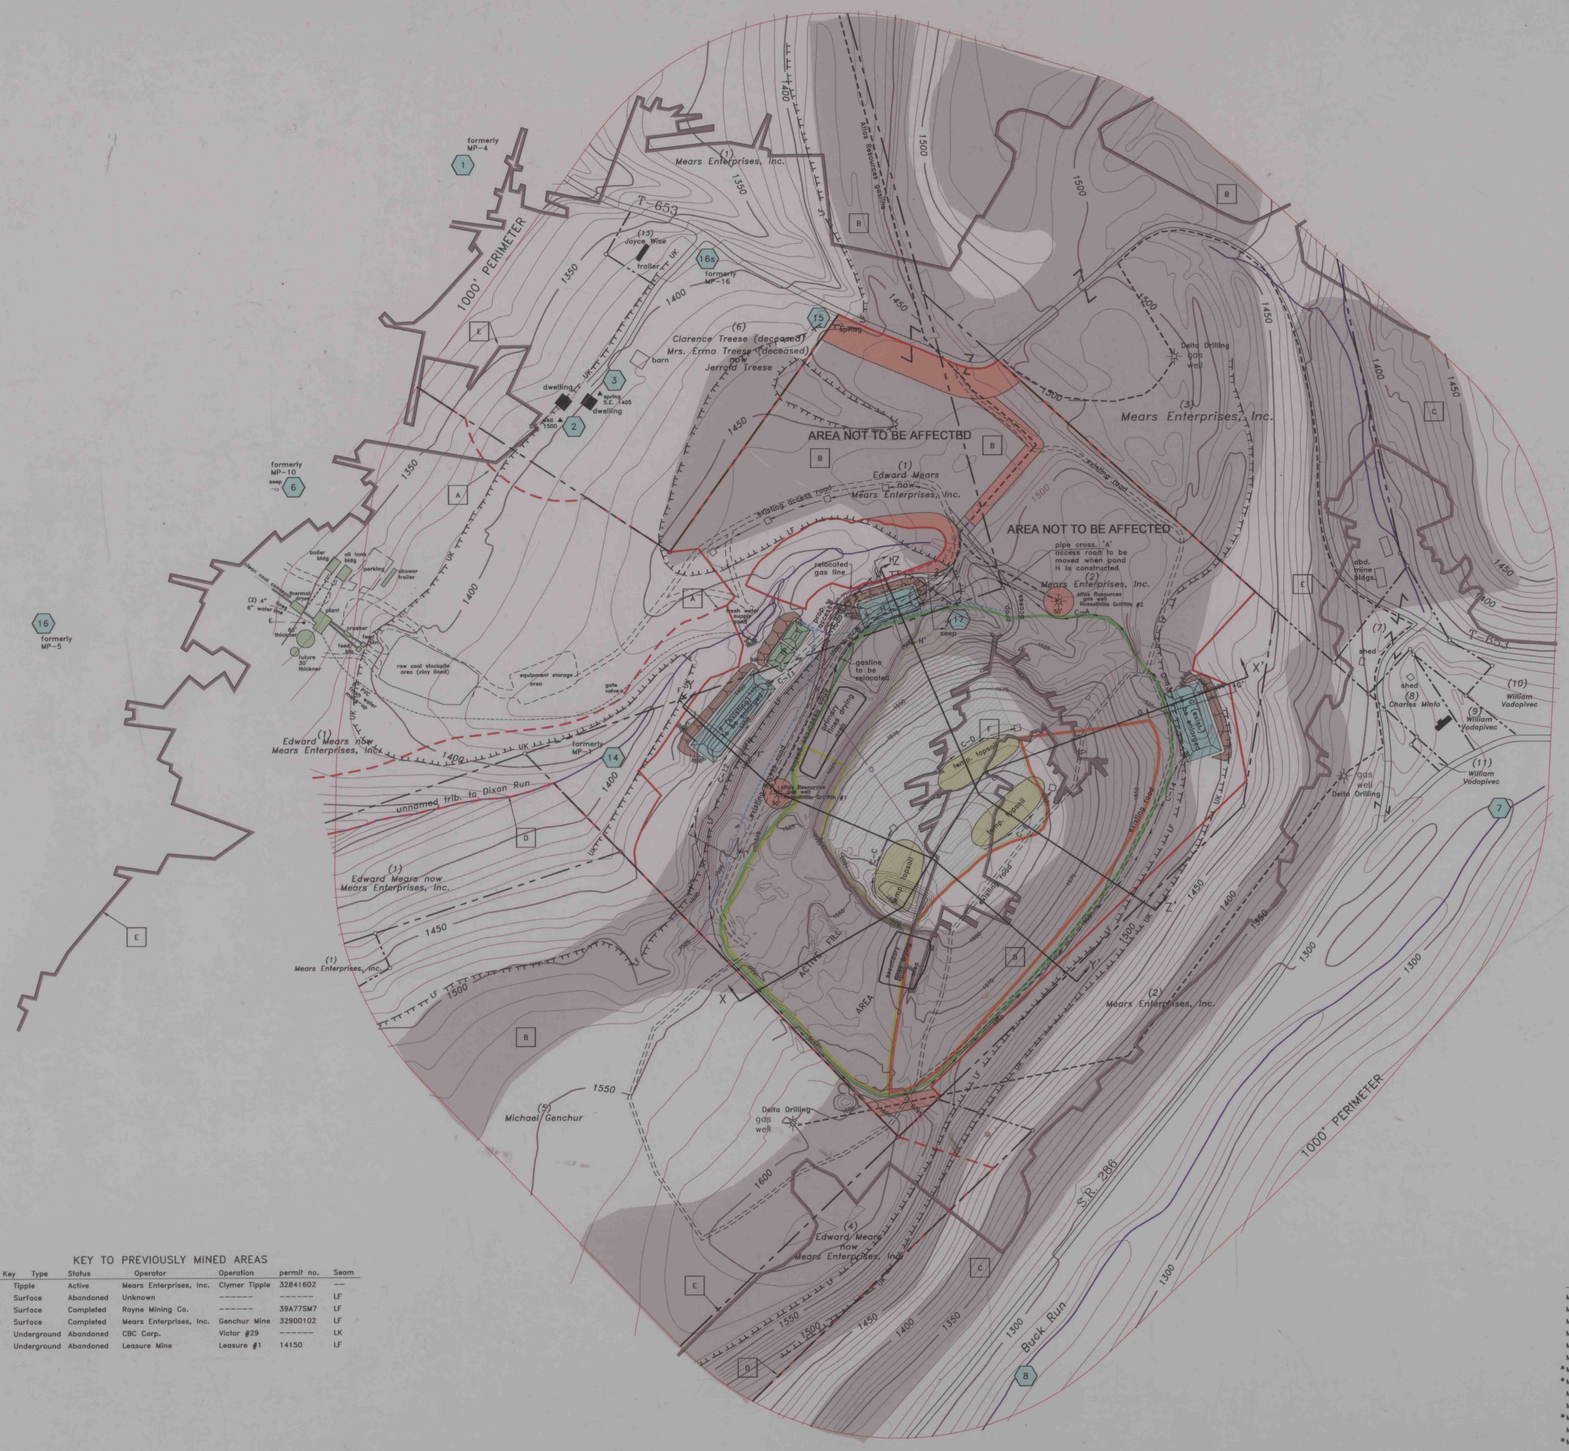
1000' PERIMETER
AREA NOT TO BE AFFECTED
AREA NOT TO BE AFFECTED
ACTIVE FILL AREA
Mears Enterprises, Inc.
Edward Mears now Mears Enterprises, Inc.
Clarence Treese (deceased)
Mrs. Erma Treese (deceased)
now Jerrold Treese
Joyce Wise
Michael Genchur
William Vodopivec
Charles Minto
Delta Drilling gas well
unnamed trib. to Dixon Run
Buck Run
SR 286
T-653
formerly MP-4
formerly MP-10
formerly MP-5
formerly MP-16
formerly MP-1
formerly MP-17
pipe cross. 'A' access road to be moved when pond H is constructed
gasline to be relocated
haul road
hauling road
abd. mine bldgs.
shed
dwelling
barn
trailer
spring
coal stockpile area (clay lined)
equipment storage area
gate valves
raw coal stockpile area (clay lined)
coal crusher
coal bin
coal silo
shower trailer
parking
oil tank bldg.
rubber bldg.
plant
(2) 4" water lines
future 30' thickener
existing 30' thickener
Victor #29
Leasure #1
Genchur Mine
Clymer Tipple
