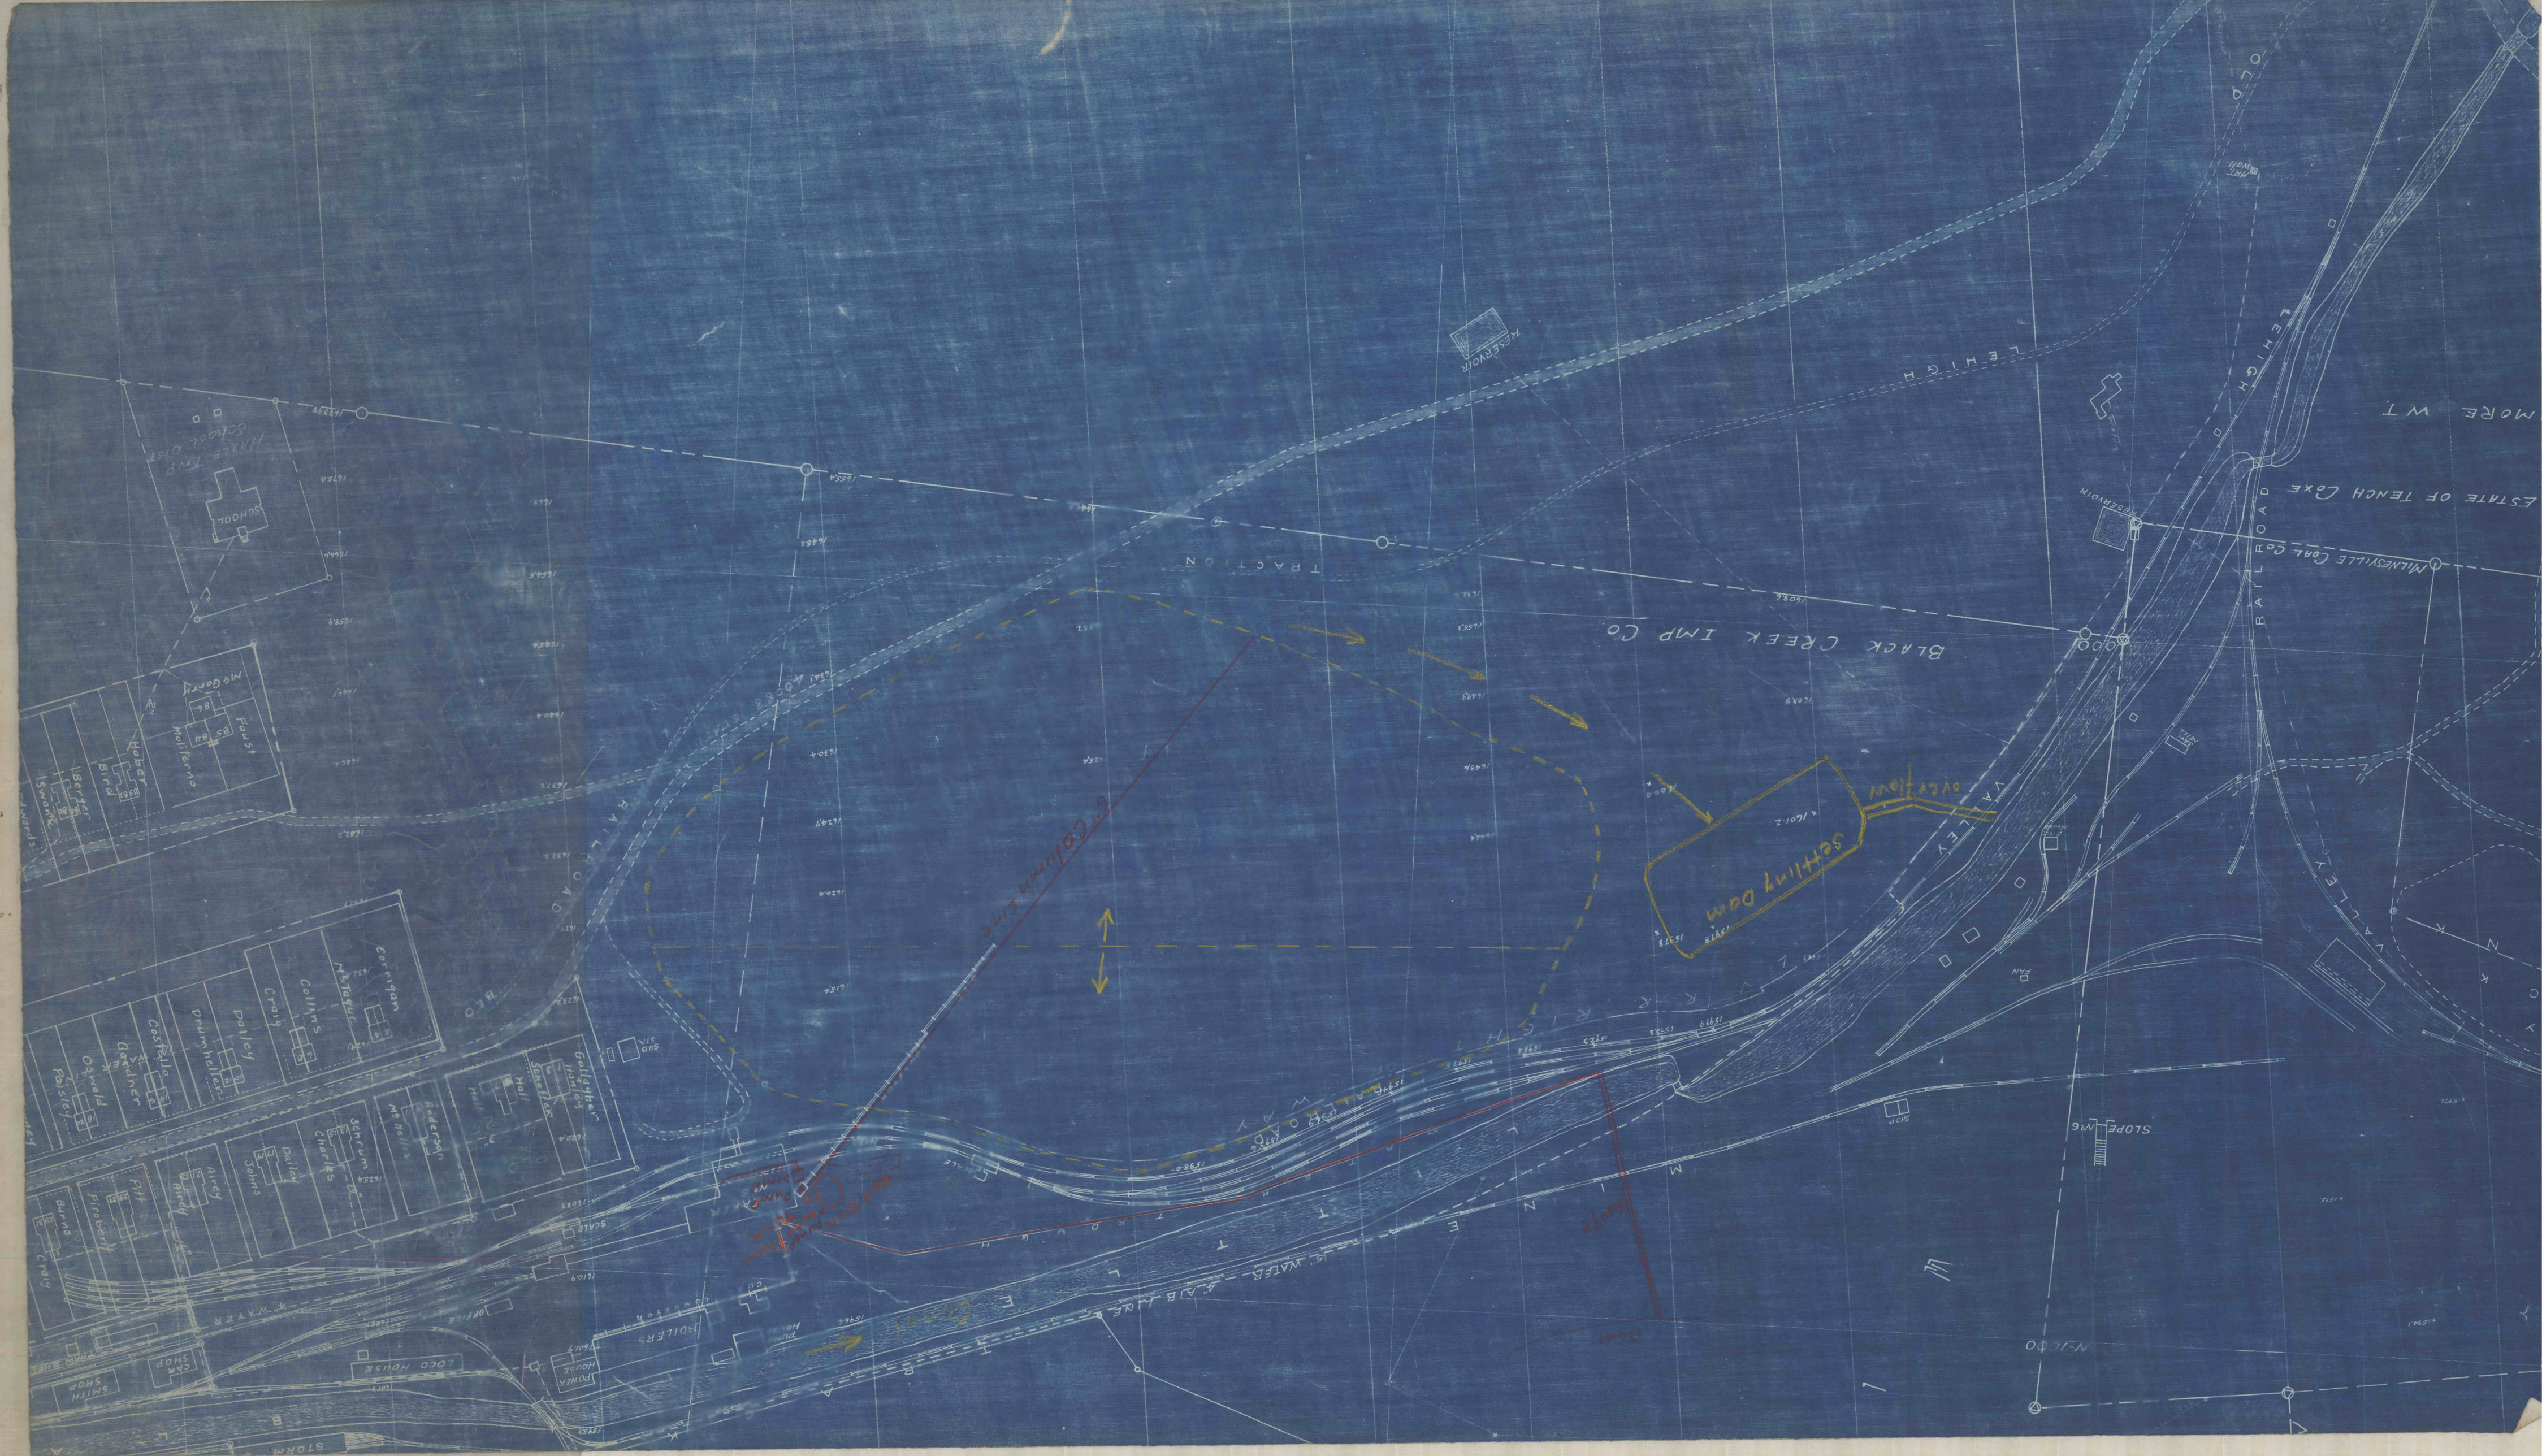
BLACK CREEK IMP Co
TRACTION
LEHIGH
RESERVOIR
WILKESVILLE COAL Co
ESTATE OF TENCH COXE
MORE WT
RAILROAD
OLD
LEHIGH
VALLEY
SCHOOL
Miners Temp School Dist
Mr Geary
Faust
Holferno
Holzer
Bird
Iberger
Sewark
Corrigan
Mr Tague
Collins
Craig
Dailey
Drumheller
Costello
Gardner
Oswald
Paisley
Gallagher
Hurley
Hoff
Anderson
Mr Hills
Scherum
Charles
Dailey
Johns
Airey
Bird
Pitt
Brockey
Burns
Craig
Scale
Water
Loco House
Car Shop
South Shop
Storm
Boilers
Power House
Water Tank
Water Line
Air Line
Slope Line
Scaling Dam
Overflow
Dam
Reservoir
Coal Mining Line
Coal Mining Line
Coal Mining Line