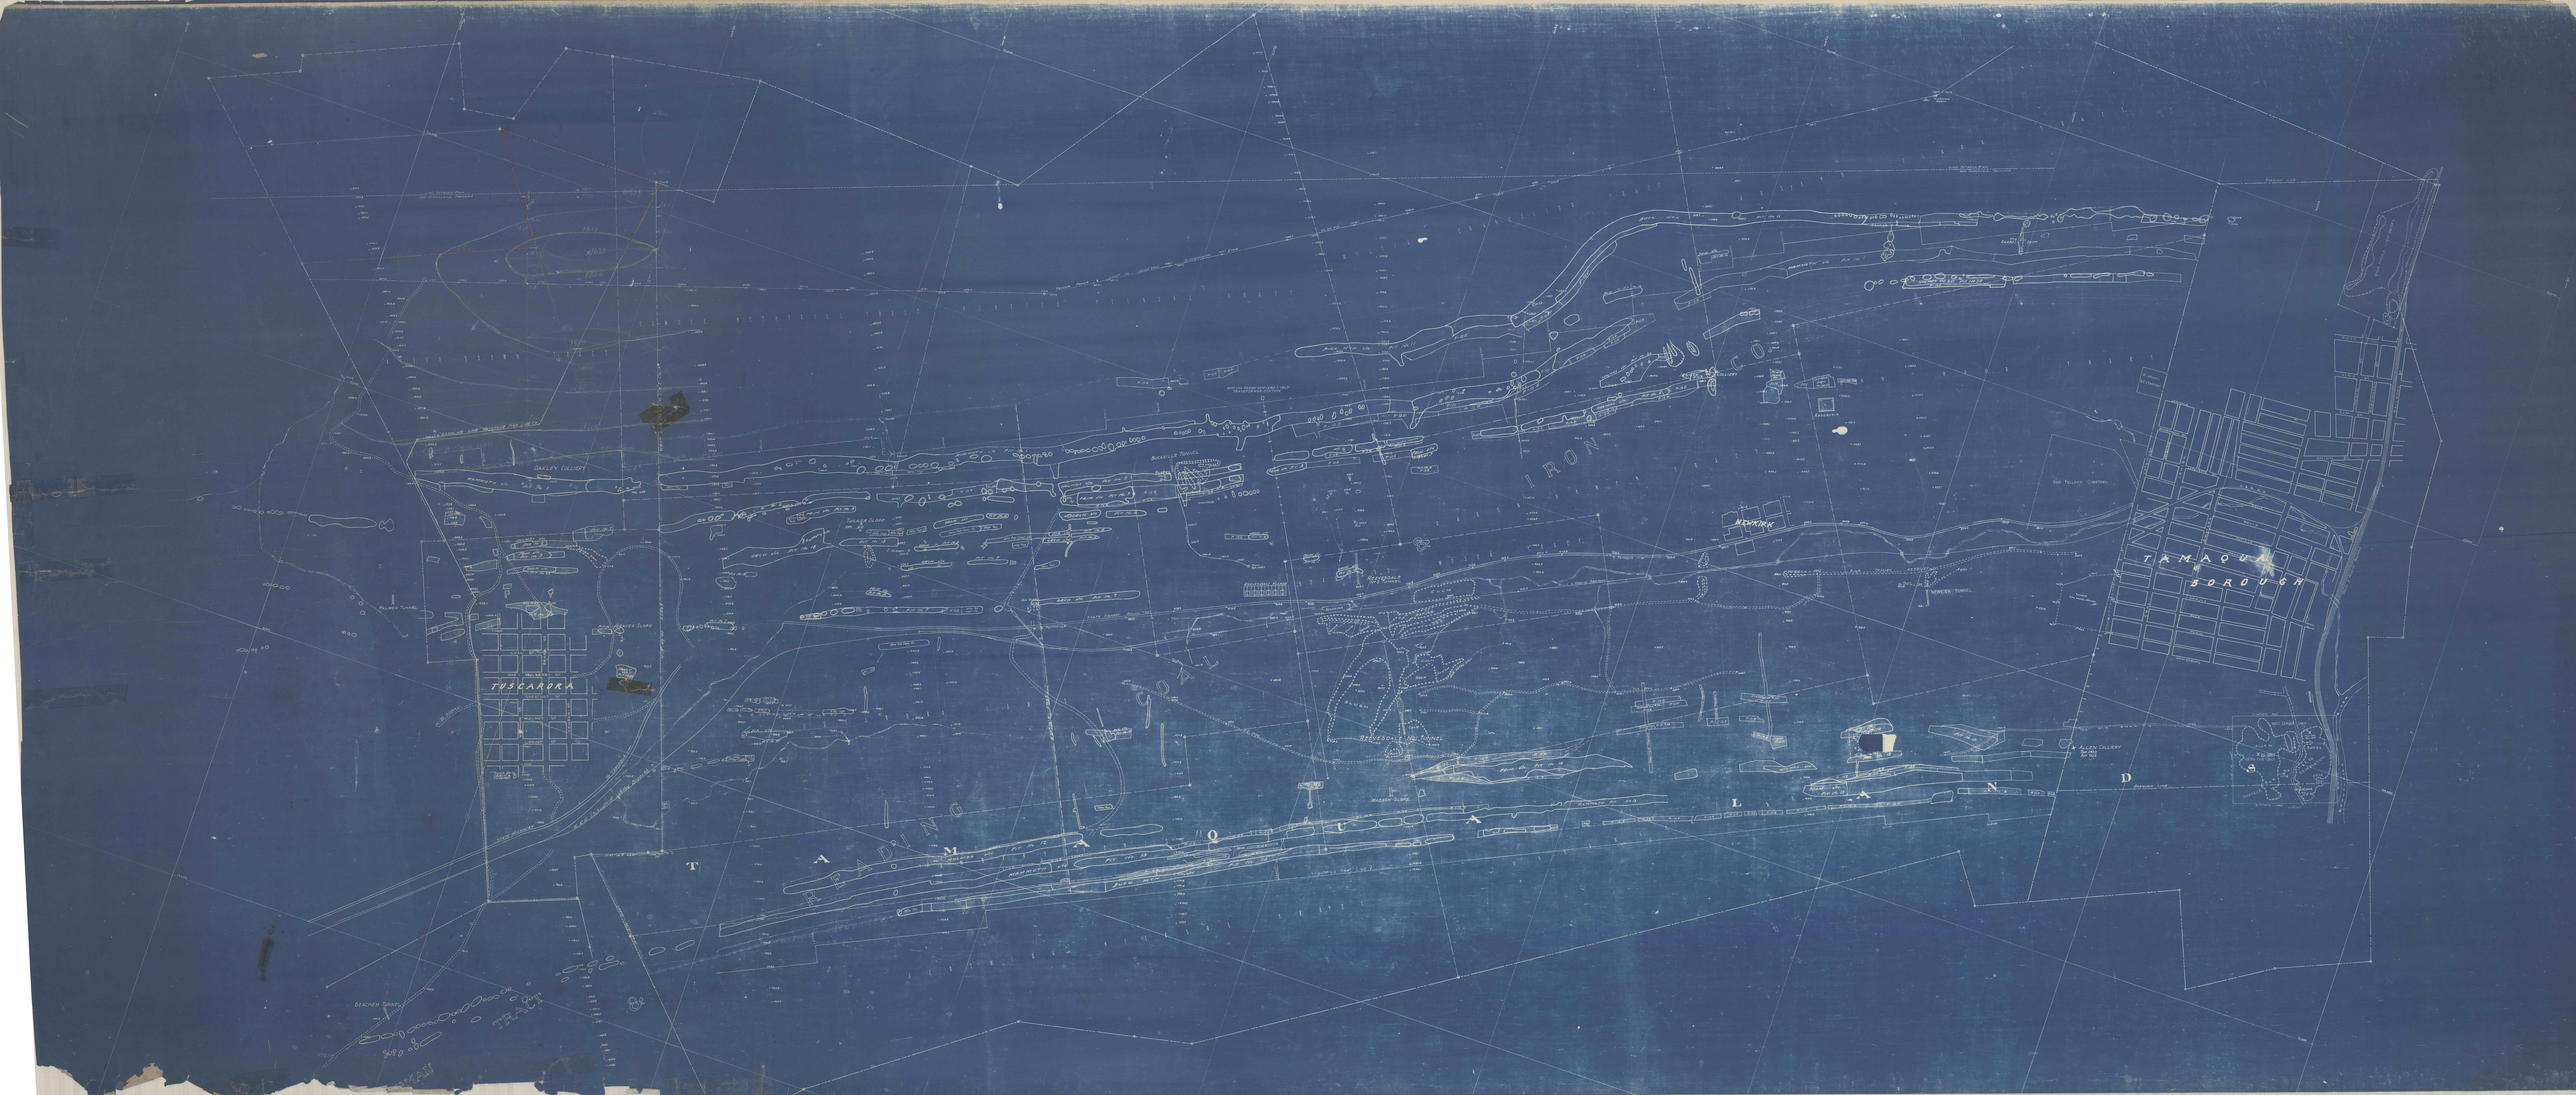

TUSCARORA
TAMAQUA BOROUGH
READING COAL & IRON CO.
TAMAQUA LAND
OAKLEY COLLIERY
MAMMOTH VN. PIT No. 1
6" GASOLINE LINE KEYSTONE PIPE LINE Co.
BUCKVILLE TUNNEL
TUCKER SLOPE
PALMER TUNNEL
GRAVER SLOPE
COAL ST.
MULBERRY ST.
CHESTNUT ST.
WALNUT ST.
LOCUST ST.
BROAD ST.
SENECA ST.
TO NORTH
ZION'S EV. CHURCH & CEMETERY
STATE HIGHWAY
R.R. (Schuylkill Valley Branch)
TO TAMAQUA
STATE HIGHWAY ROUTE 309
POTTSVILLE
REEVESDALE VILLAGE
REEVESDALE No 2 TUNNEL
REEVESDALE No 1 TUNNEL
RESERVOIR
CULM
REFUSE
SLUSH
ROCK
PHILA & READING RAILROAD
TROLLEY
NEWKIRK
NEWKIRK TUNNEL
MOSER TRACT
ODD FELLOWS CEMETERY
3000 KVA 66000/2400/4160 Y VOLT TRANSFORMER STATION
WABASH SLOPE
MAMMOTH PIT No 13
HOLMES VN. PIT No. 12
BUCK MTN.
STRIPPING BASE LINE 7
ALLEN COLLIERY
TOP 1193.0
BOT. 952.2
BOROUGH LINE
BEACHEM TUNNEL
TRACT