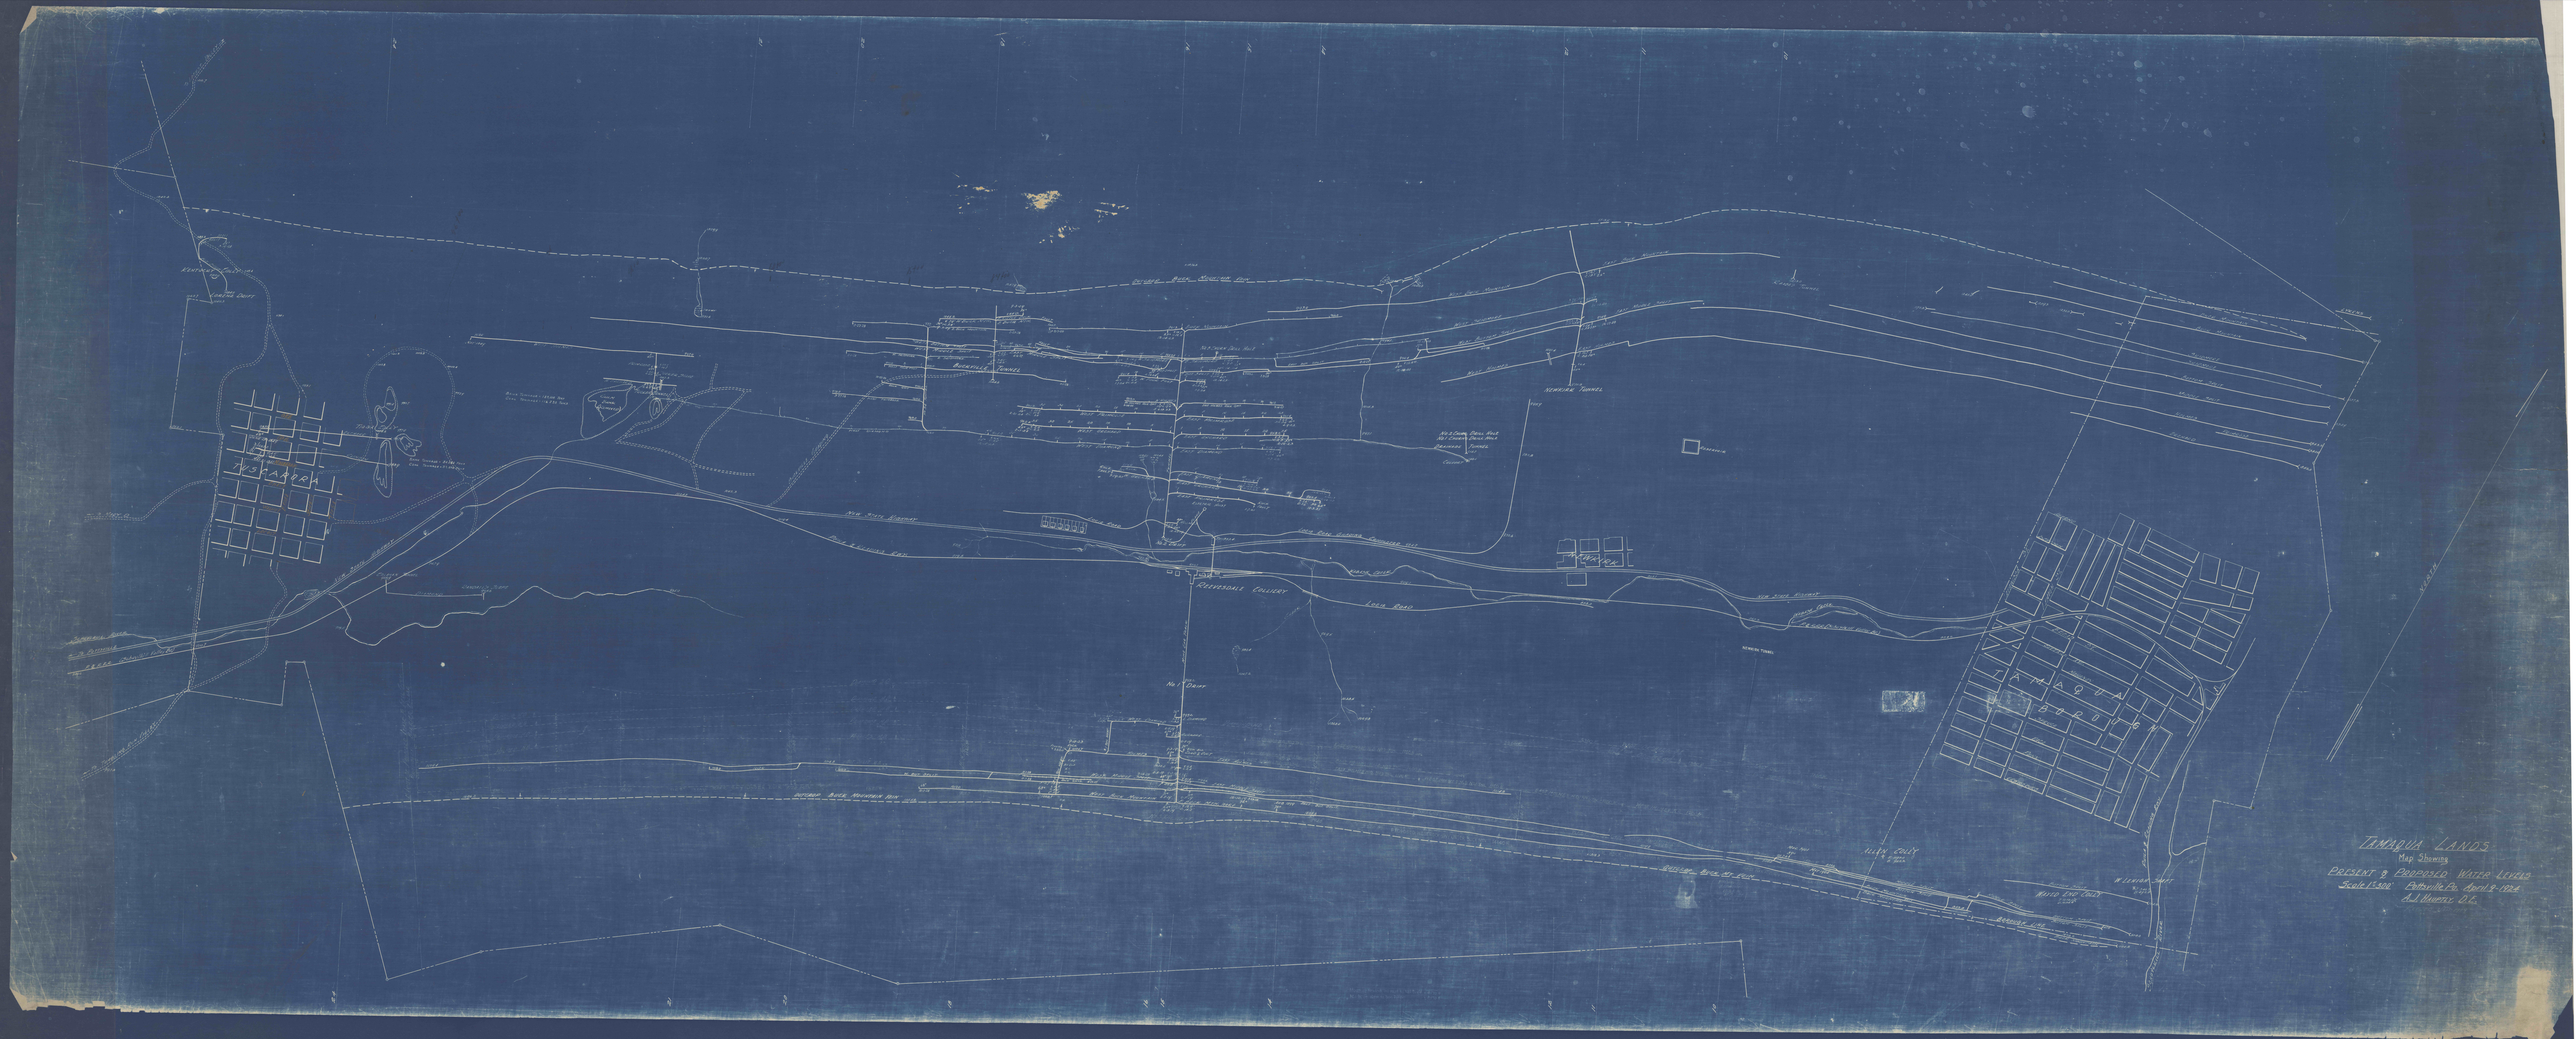

Kentucky Coll'y
Lorenz Drift
Tuscarora
Tioga Coll'y
Orchard
Bank Tonnage = 84,080 Tons
Coal Tonnage = 57,594 Tons
Bank Tonnage = 189,000 Tons
Coal Tonnage = 116,235 Tons
Culm Bank (Removed)
Tucker Slope
Tucker Tunnel
West Holmes
New State Highway
Colahan Tunnel
Diamond
Randall's Slope
Schuylkill River
P. & R. R.R. (Schuylkill Valley Br.)
Outcrop Buck Mountain Vein
Buckville Tunnel
West Buck Mountain
West Skidmore
West Bottom Split
East Middle Split
East Holmes
West Primrose
East Primrose
West Orchard
East Orchard
West Diamond
East Diamond
No. 3 Churn Drill Hole
No. 2 Churn Drill Hole
No. 1 Churn Drill Hole
Drainage Tunnel
Culvert
Newkirk Tunnel
Electric Hoist
Rock Fault
Locie Road
Locie Road Grading Completed
No. 2 Drift
Phila. & Reading Rwy.
Reevesdale Colliery
Wabash Creek
Newkirk
Mine Car Track
No. 1 Drift
Tamaqua Borough
Race
Penn
Orwigsburg
Allen Coll'y
Waxed End Coll'y
W. Lehigh Shaft
Middle Split
Bottom Split
Buck Mountain
Outcrop Buck Mt. Vein
Borough Line
Phila. & Reading Rwy.
Schuylkill River

TAMAQUA LANDS
Map Showing
PRESENT & PROPOSED WATER LEVELS
Scale 1" = 300' Pottsville, Pa. April 9-1924
A. J. Hauptly, D.E.
Revised Jan. 1939