



① DEVELOPMENT

1-REQ'D.

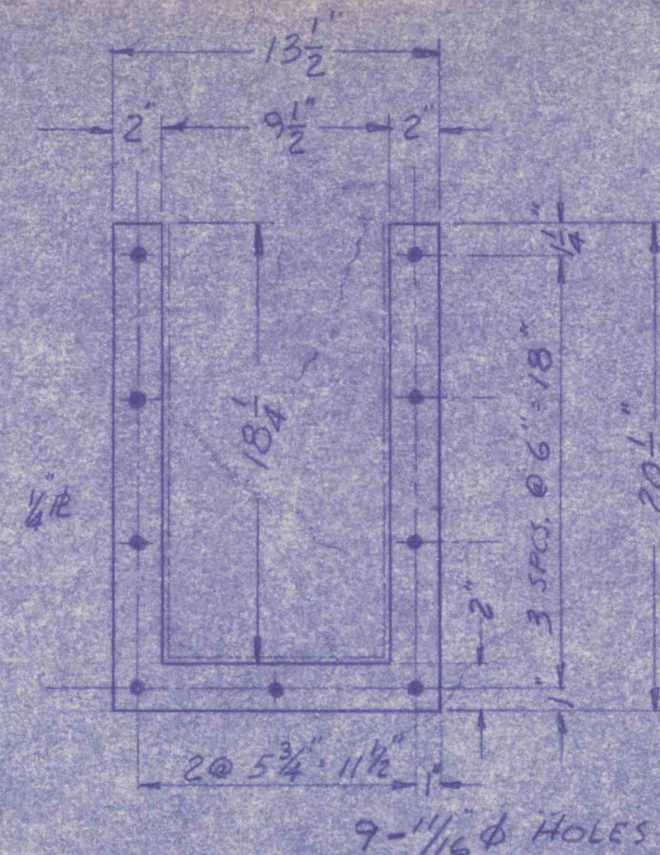

④ DETAIL

1-REQ'D


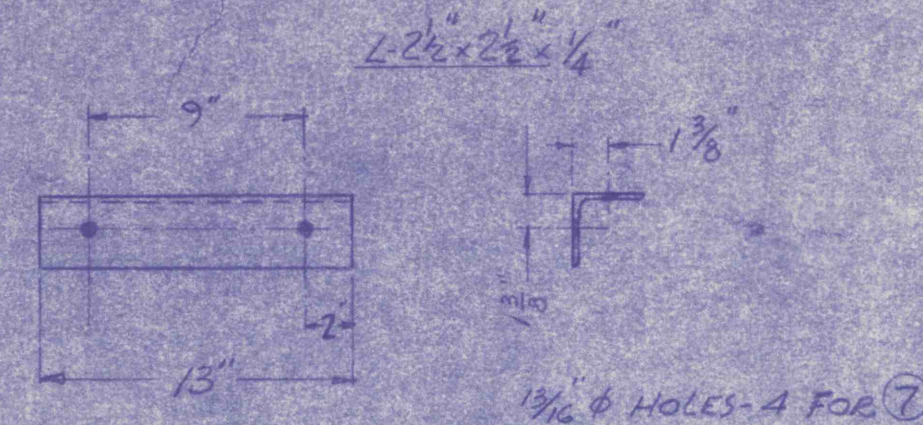


⑥ DETAIL - MK B-3251

2-REQ'D.

DRUM FLOAT LAUNDER
DRUM SECTION
MK A 3251 1-REQD.

TYPICAL CORNER
WELD

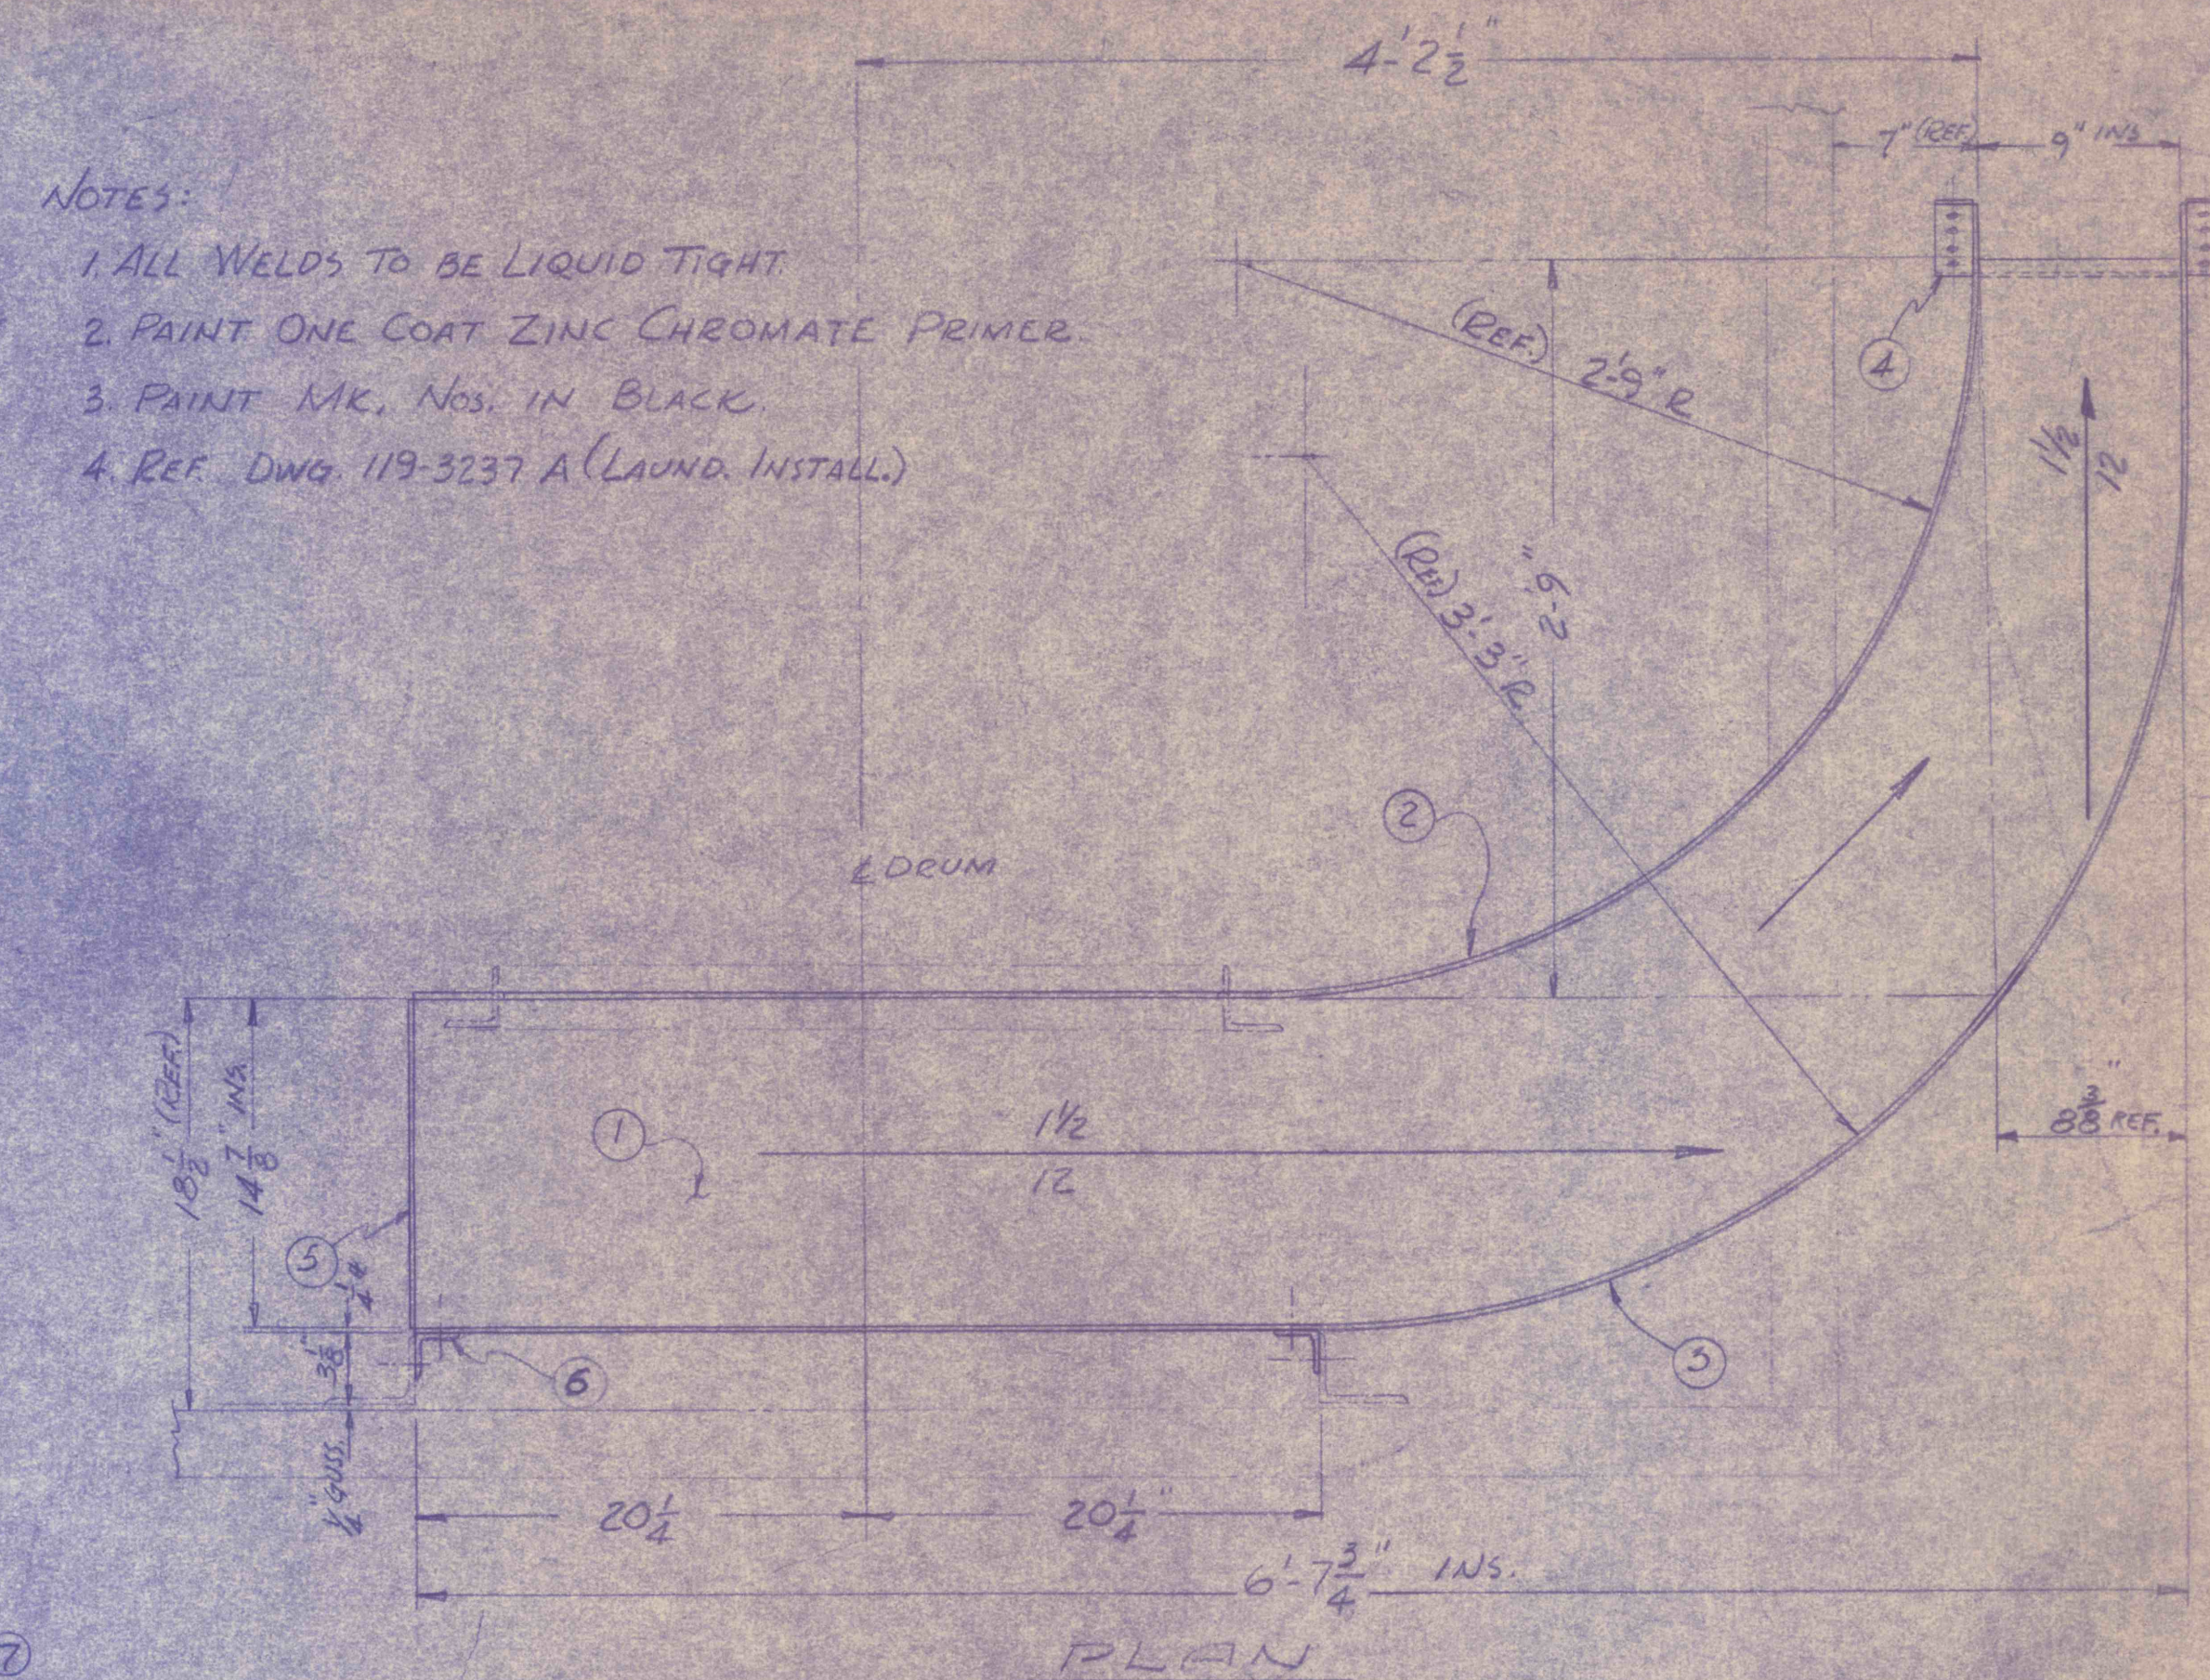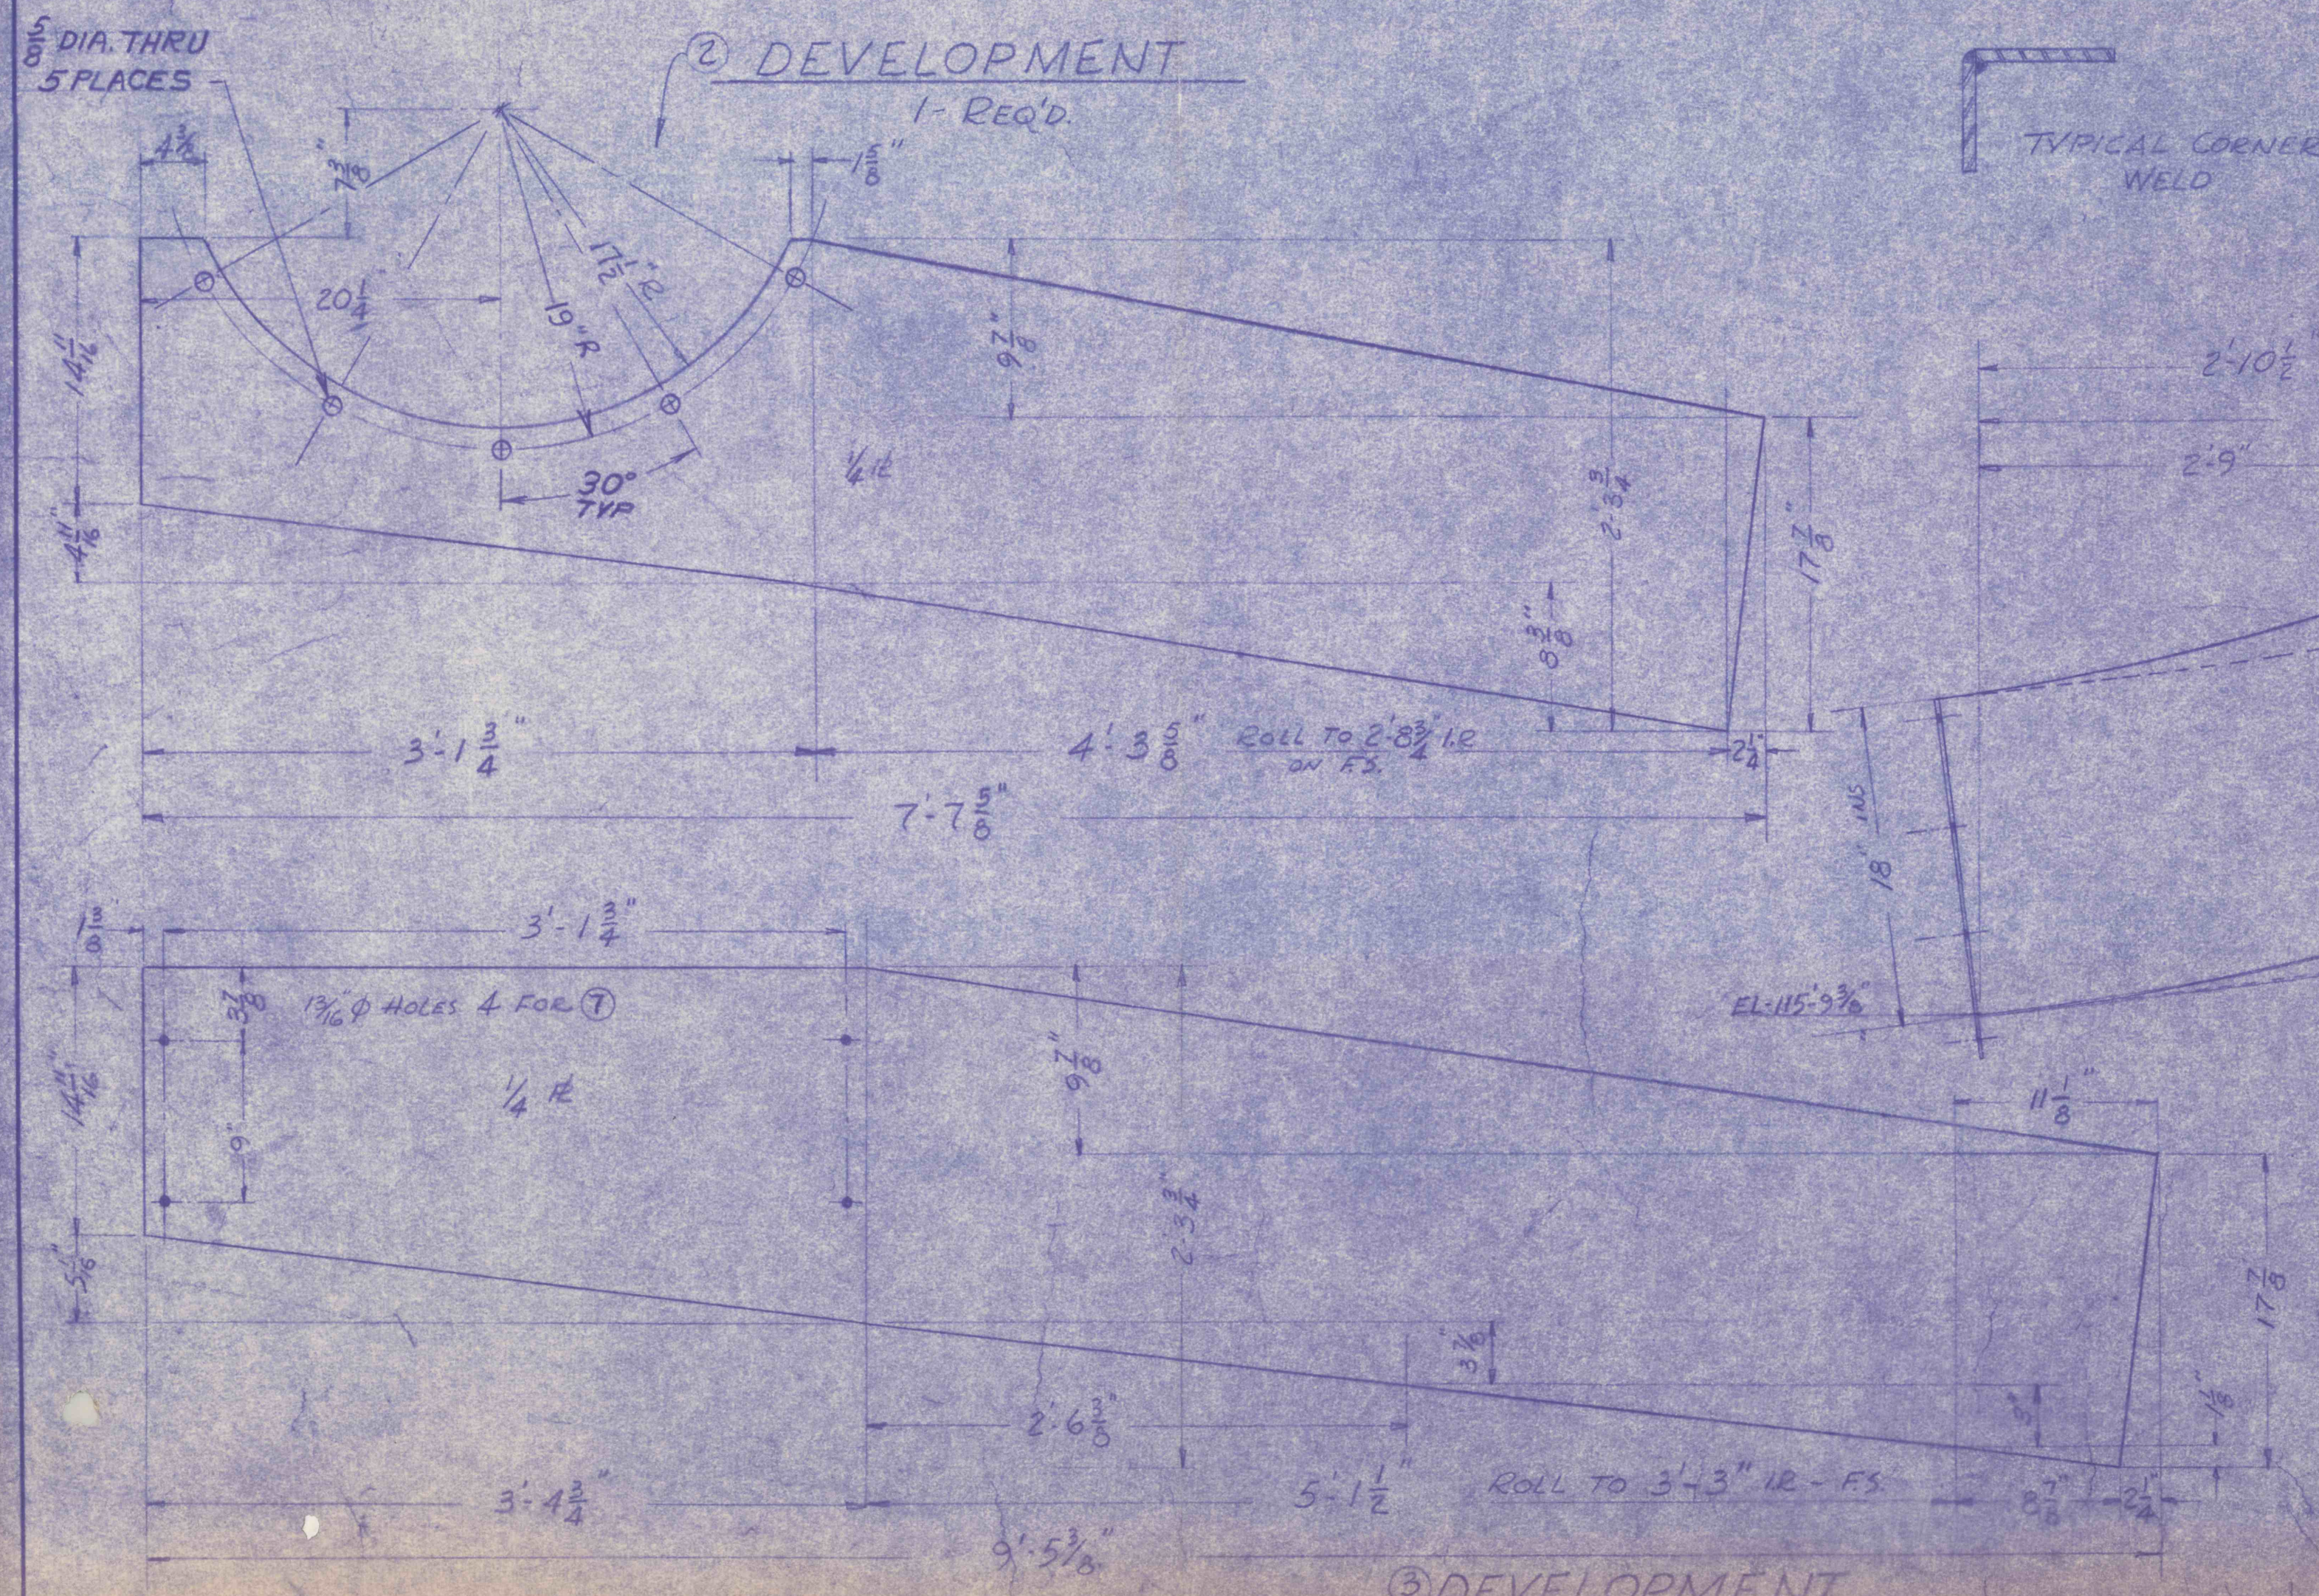

NOTES:

1. ALL WELDS TO BE LIQUID TIGHT.
2. PAINT ONE COAT ZINC CHROMATE PRIMER.
3. PAINT MK. NOS. IN BLACK.
4. REF. DWG. 119-3237 A (LAUND. INSTALL.)

114 MK A-3251

① ② ③ ④ ⑤

M/L 523 DA

This print is the confidential property of Western Machinery Company, San Francisco, Calif., and is loaned subject to return upon demand and is not to be used directly or indirectly in any way detrimental to the interests of Western Machinery Company.			
SAN FRANCISCO		WESTERN MACHINERY COMPANY	
		COPYRIGHT 19...	
DATE 11-6-52		MACHINE HHS MARK MILL	
SCALE 1/2" = 1'-0"		TYPE	
DRAWN 2-2-52		PARTS DRUM FRONT LAUNDER	
CHK'D JD		(DRUM SECTION)	
APPR M		6-10-2 CONE DRUM	
		21933	
		CALIFORNIA	
		ORDER	
		ISSUED	
		LIST	