
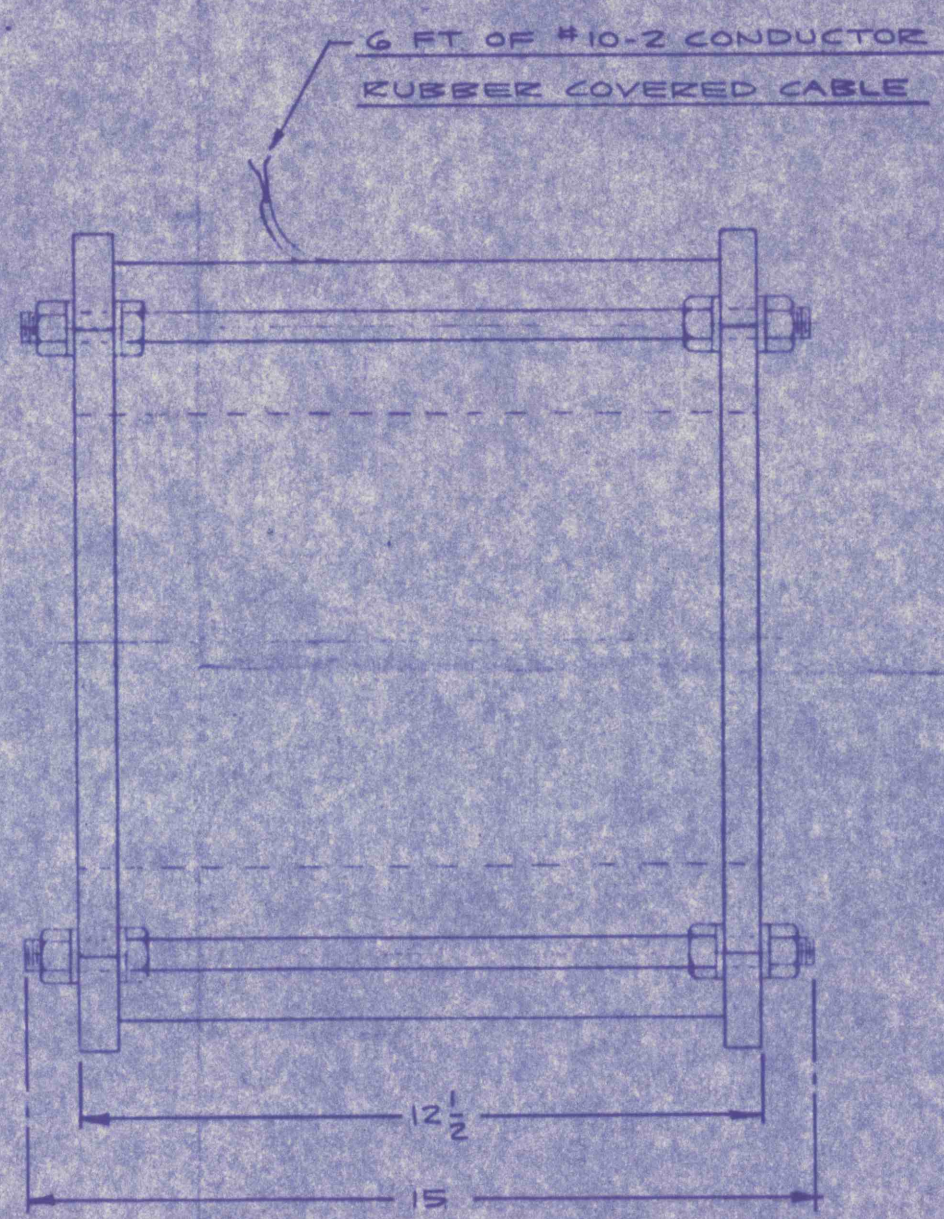


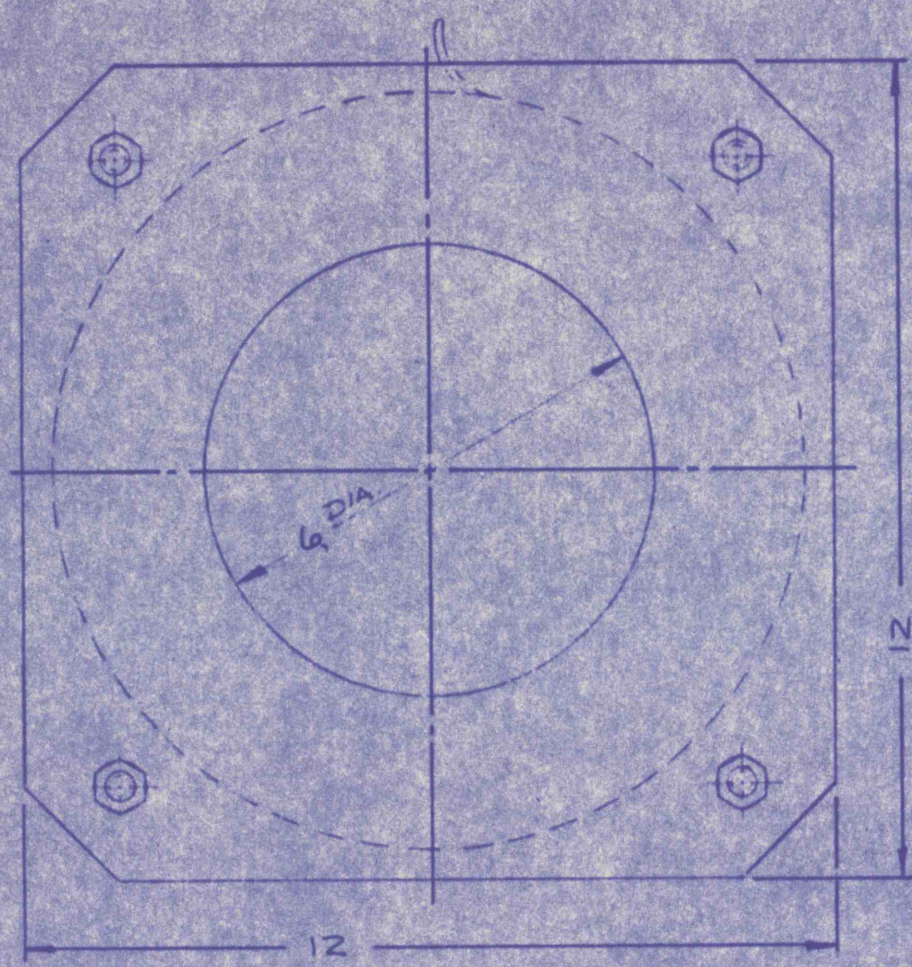

460 VOLTS A.C.
 SINGLE PHASE,
 60 CYCLES,
 450 OERSTED R.M.S.
 13.06 AMPS

CERTIFIED FOR CONSTRUCTION
 BY ND DATE 3-6-80
 OUR SERIAL NO. A-27606
 CUST. P. O. NO. 0-11198
 STEARNS MAGNETICS INC.
 Subsidiary MAGNETICS INTERNATIONAL

REV. NO.	DESCRIPTION
	ISSUED FOR A-27606
stearns magnetics inc.	
ASSEMBLY FOR 6" I.D. 450 OERSTED DEMAGNETIZING COIL	
NOTICE THIS DRAWING IN DESIGN AND DETAIL IS OUR PROPERTY. ALL RIGHTS OF DESIGN OR INVENTION ARE RESERVED. DIMENSION TOLERANCES EXCEPT AS SPECIFIED DECIMAL ± .002" FINISH FRACTIONAL ± .015" ANGLE ± 1/2° FRACTIONAL ± 1/32°	
SERIAL NO.	SCALE NTS
BY <u>H65</u> APPROVED	DATE <u>3-5-80</u>
DWG. NO. <u>C 213 2 06 BV</u>	REV. <u> </u>