


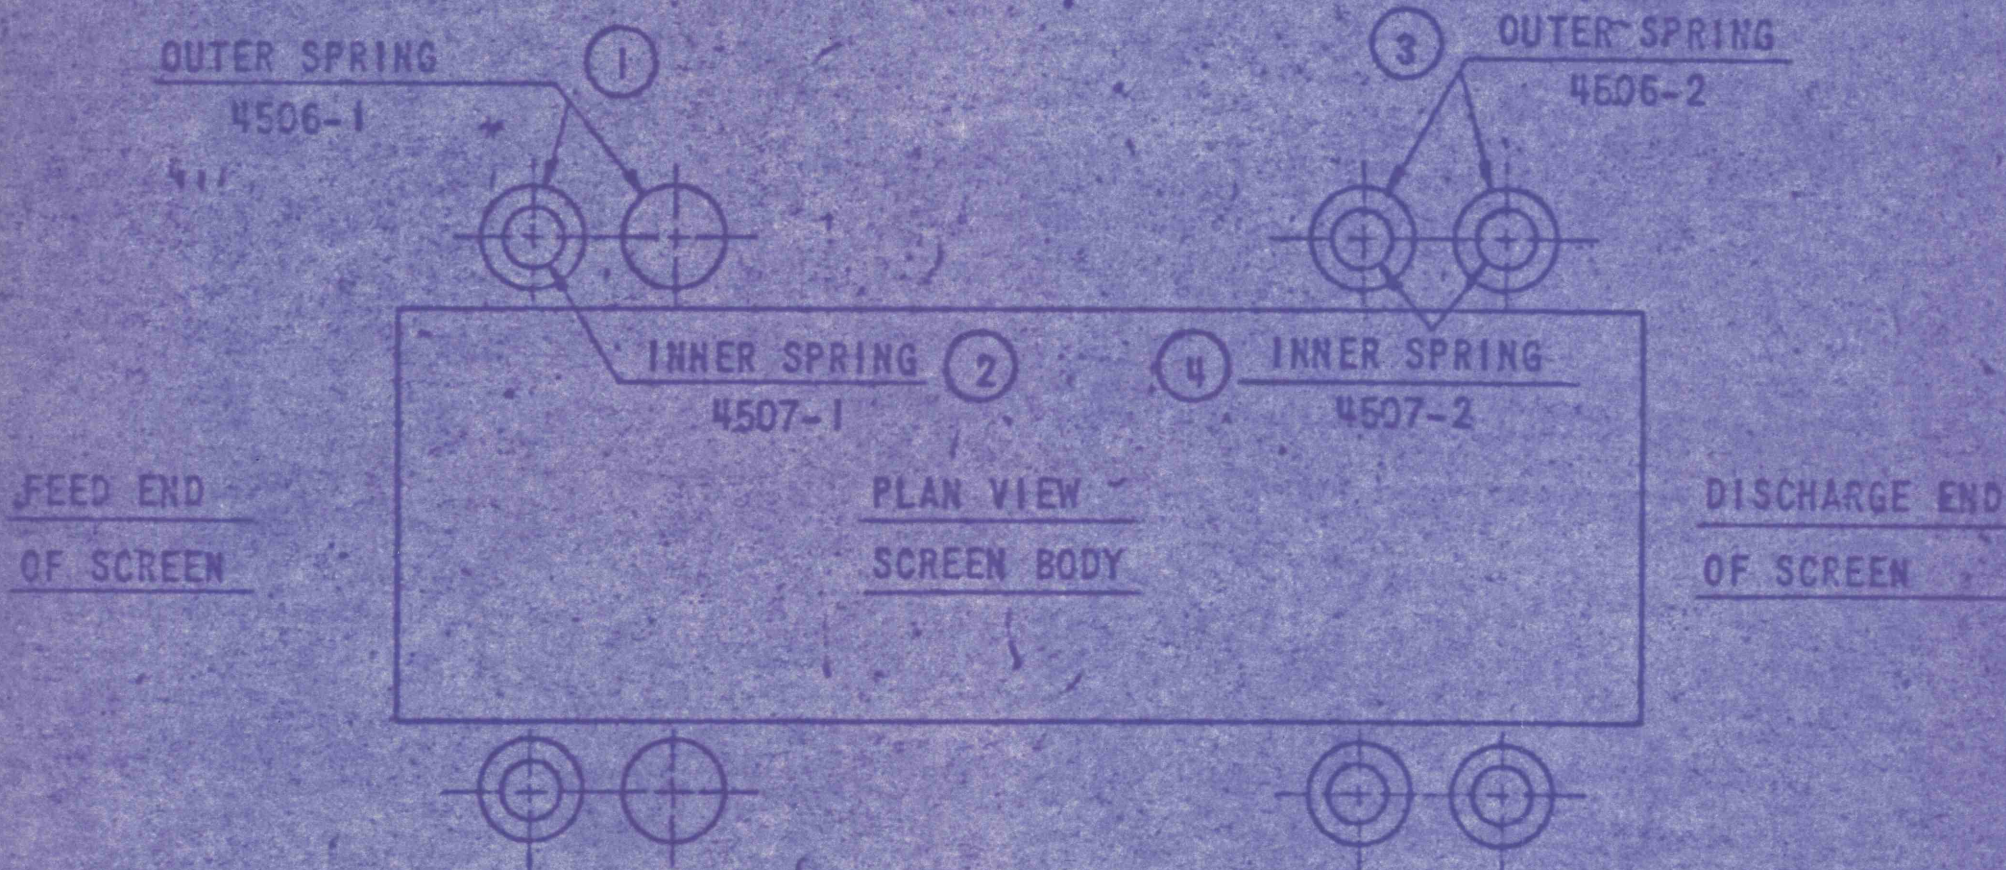

SCREEN SERIAL NO. *B58546*

CERTIFIED
PRINT

CUSTOMER INITIATED
CHANGES MAY AFFECT
PRICE AND DELIVERY

ITEM	SPRING LOCATION	SPRING CHARACTERISTICS				NUMBER OF SPRINGS PER CORNER	SPRING PART NUMBER
		O.D.	WIRE DIA.	NO. OF TOTAL COILS	FREE LGTH.		
1	FEED END OUTER	9 ¹ / ₂	7 ⁷ / ₈ "	6 ³ / ₄	12 ⁵ / ₈ "	2	07-248-677-003
2	FEED END INNER	6 ¹ / ₄	1 ¹¹ / ₁₆ "	7 ¹ / ₄	10 ⁵ / ₈ "	1	07-248-677-004
3	DISCH. OUTER	9 ¹ / ₂	7 ⁷ / ₈ "	6 ³ / ₄	12 ⁵ / ₈ "	2	07-248-667-003
4	DISCH. INNER	6 ¹ / ₄	1 ¹¹ / ₁₆ "	7 ¹ / ₄	10 ⁵ / ₈ "	2	07-248-667-004

CUSTOMER
WEMCO Div.
ENVIROTECH Corp.

CUST ORDER NO.

0-90820

A-C ORDER NO.

01-2620 58546

01 *2-5-80*

CONFIDENTIAL—PROPERTY OF
ALLIS-CHALMERS MFG. CO.
3026 AP PLANT

NAME

ASSEMBLY LOCATION
SUPPORTING SPRINGS

UNLESS OTHERWISE SPECIFIED:

MATL

VIBRATING SCREENS

1-PLACE DEC ±
2-PLACE DEC ±
3-PLACE DEC ±
ANGULAR ±

✓
MACHINED
SURFACE
TEXTURE

4x16 S.D. LOW-HEAD

WT

DR *46 2-5-80*

SIMILAR TO

CAT. NO.
9999-7

CODE NO.

94-5

BUL

CH *OH 2-5-80*

SCALE
NTS

SHEET
1

PART NO.

26-104-804-401

ISSUE
01