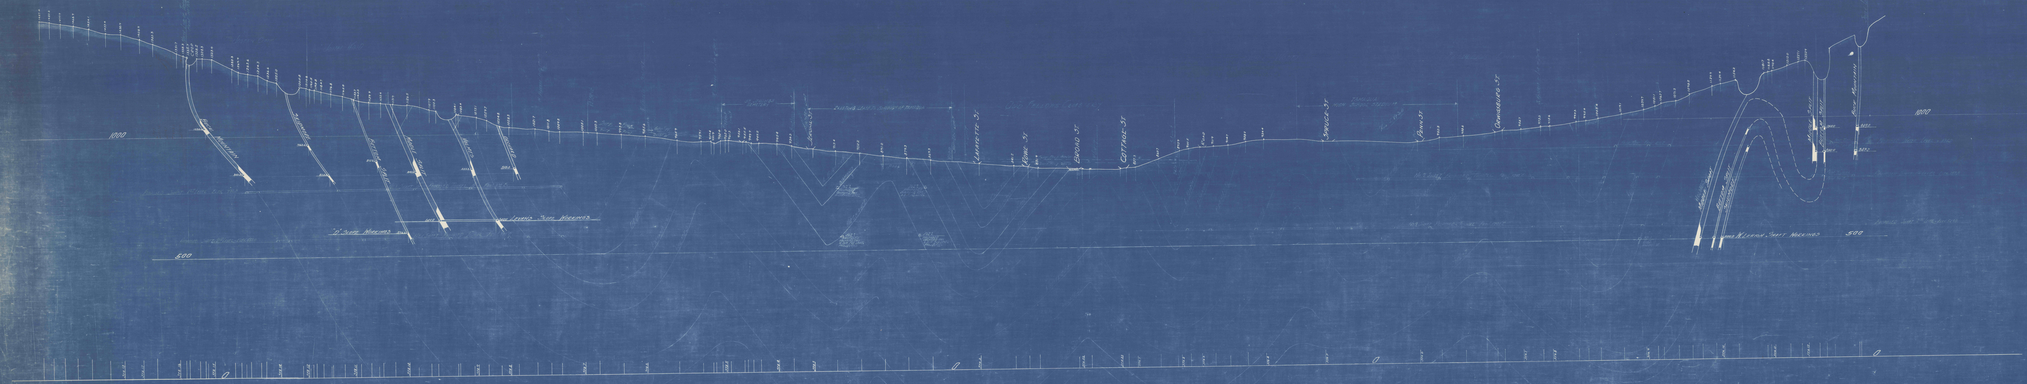

Buck Mountain
Skidmore
Bottom Split
Middle Split
Holmes
Orchard
1000
500
"D" Slope Workings
Levan's Slope Workings
Proposed Shaft 1st Level Elev. 770.0
Proposed Shaft 2nd Level Elev. 670.0
St. Jerome's Cemetery
Existing Lease to Borough of Tamaqua
Odd Fellows Cemetery
Jerome St.
Lafayette St.
Rowe St.
Broad St.
Cottage St.
Road
Spruce St.
Tamaqua High School Stadium
Penn St.
Orwigsburg St.
Middle Split
Bottom Split
Buck Mountain
Holmes
Middle Split
Bottom Split
Skidmore
W. Lehigh Shaft Workings
500

# TAMAQUA LANDS

No. 8 Cross Section on Line of Lehigh St.
in Tamaqua. Looking East.
Pottsville, Pa. Nov 22, 1926 Scale: 1" = 100'
A.S. Hamilton, D.E.