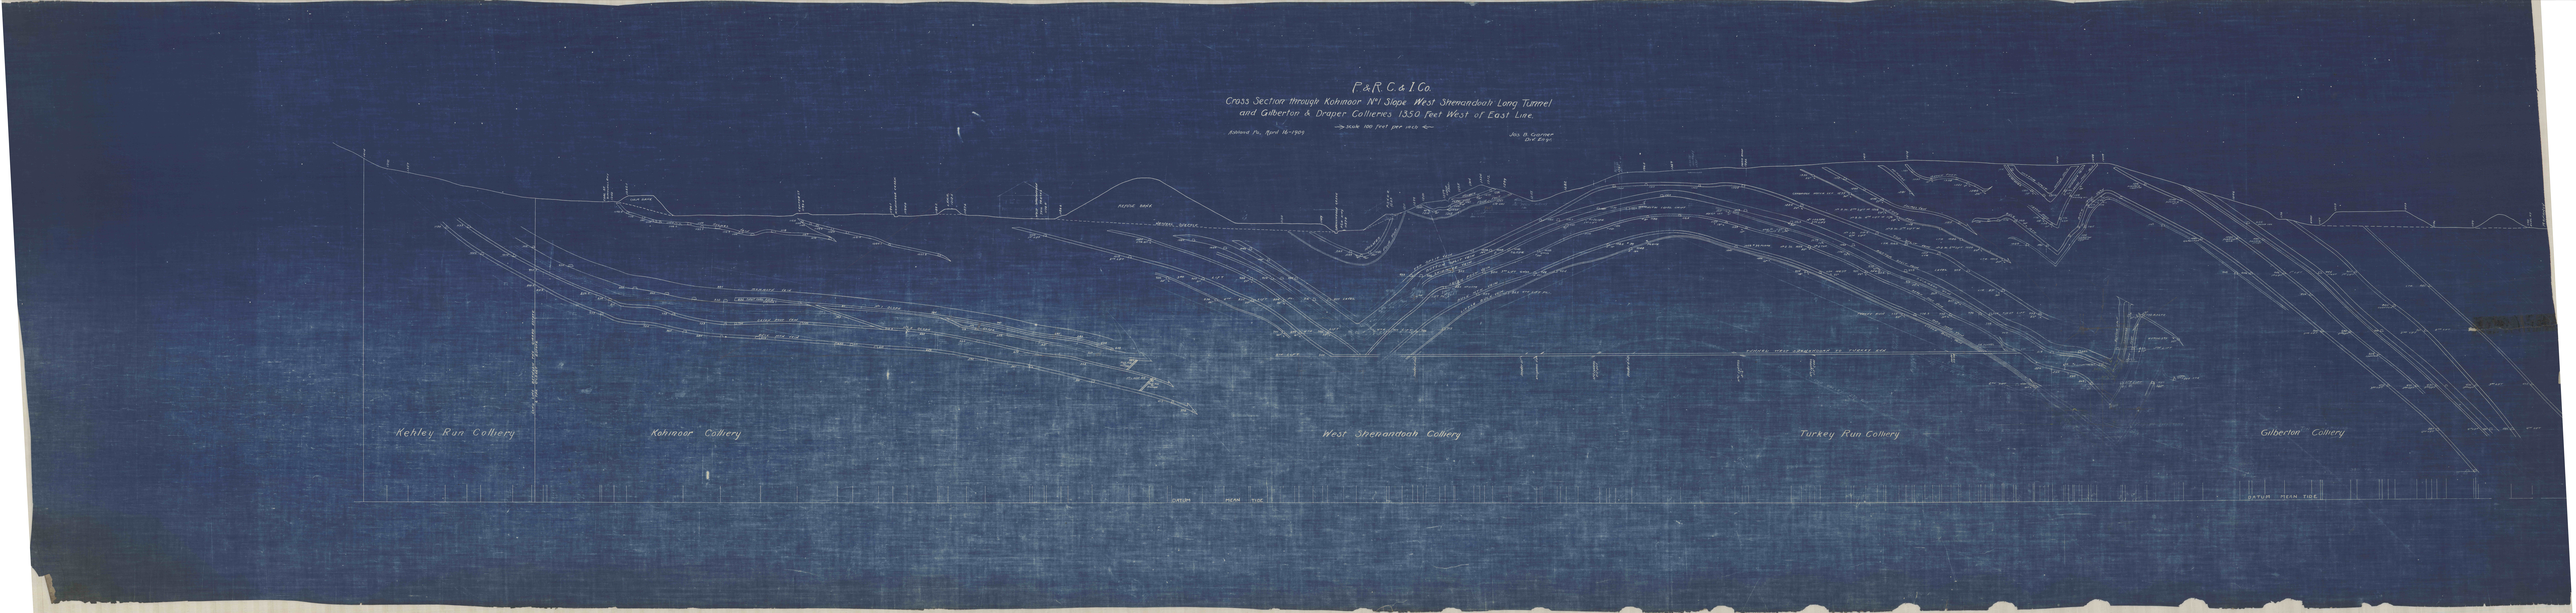
P&R.C.&I.Co.
Cross Section through Kohinoor No1 Slope West Shenandoah Long Tunnel
and Gilberton & Draper Collieries 1350 Feet West of East Line.
Scale 100 feet per inch
Kohinoor Co., April 16-1909
Jos. B. Garner
Div. Engr.
Kehley Run Colliery
Kohinoor Colliery
West Shenandoah Colliery
Turkey Run Colliery
Gilberton Colliery
DATUM MEAN TIDE
DATUM MEAN TIDE