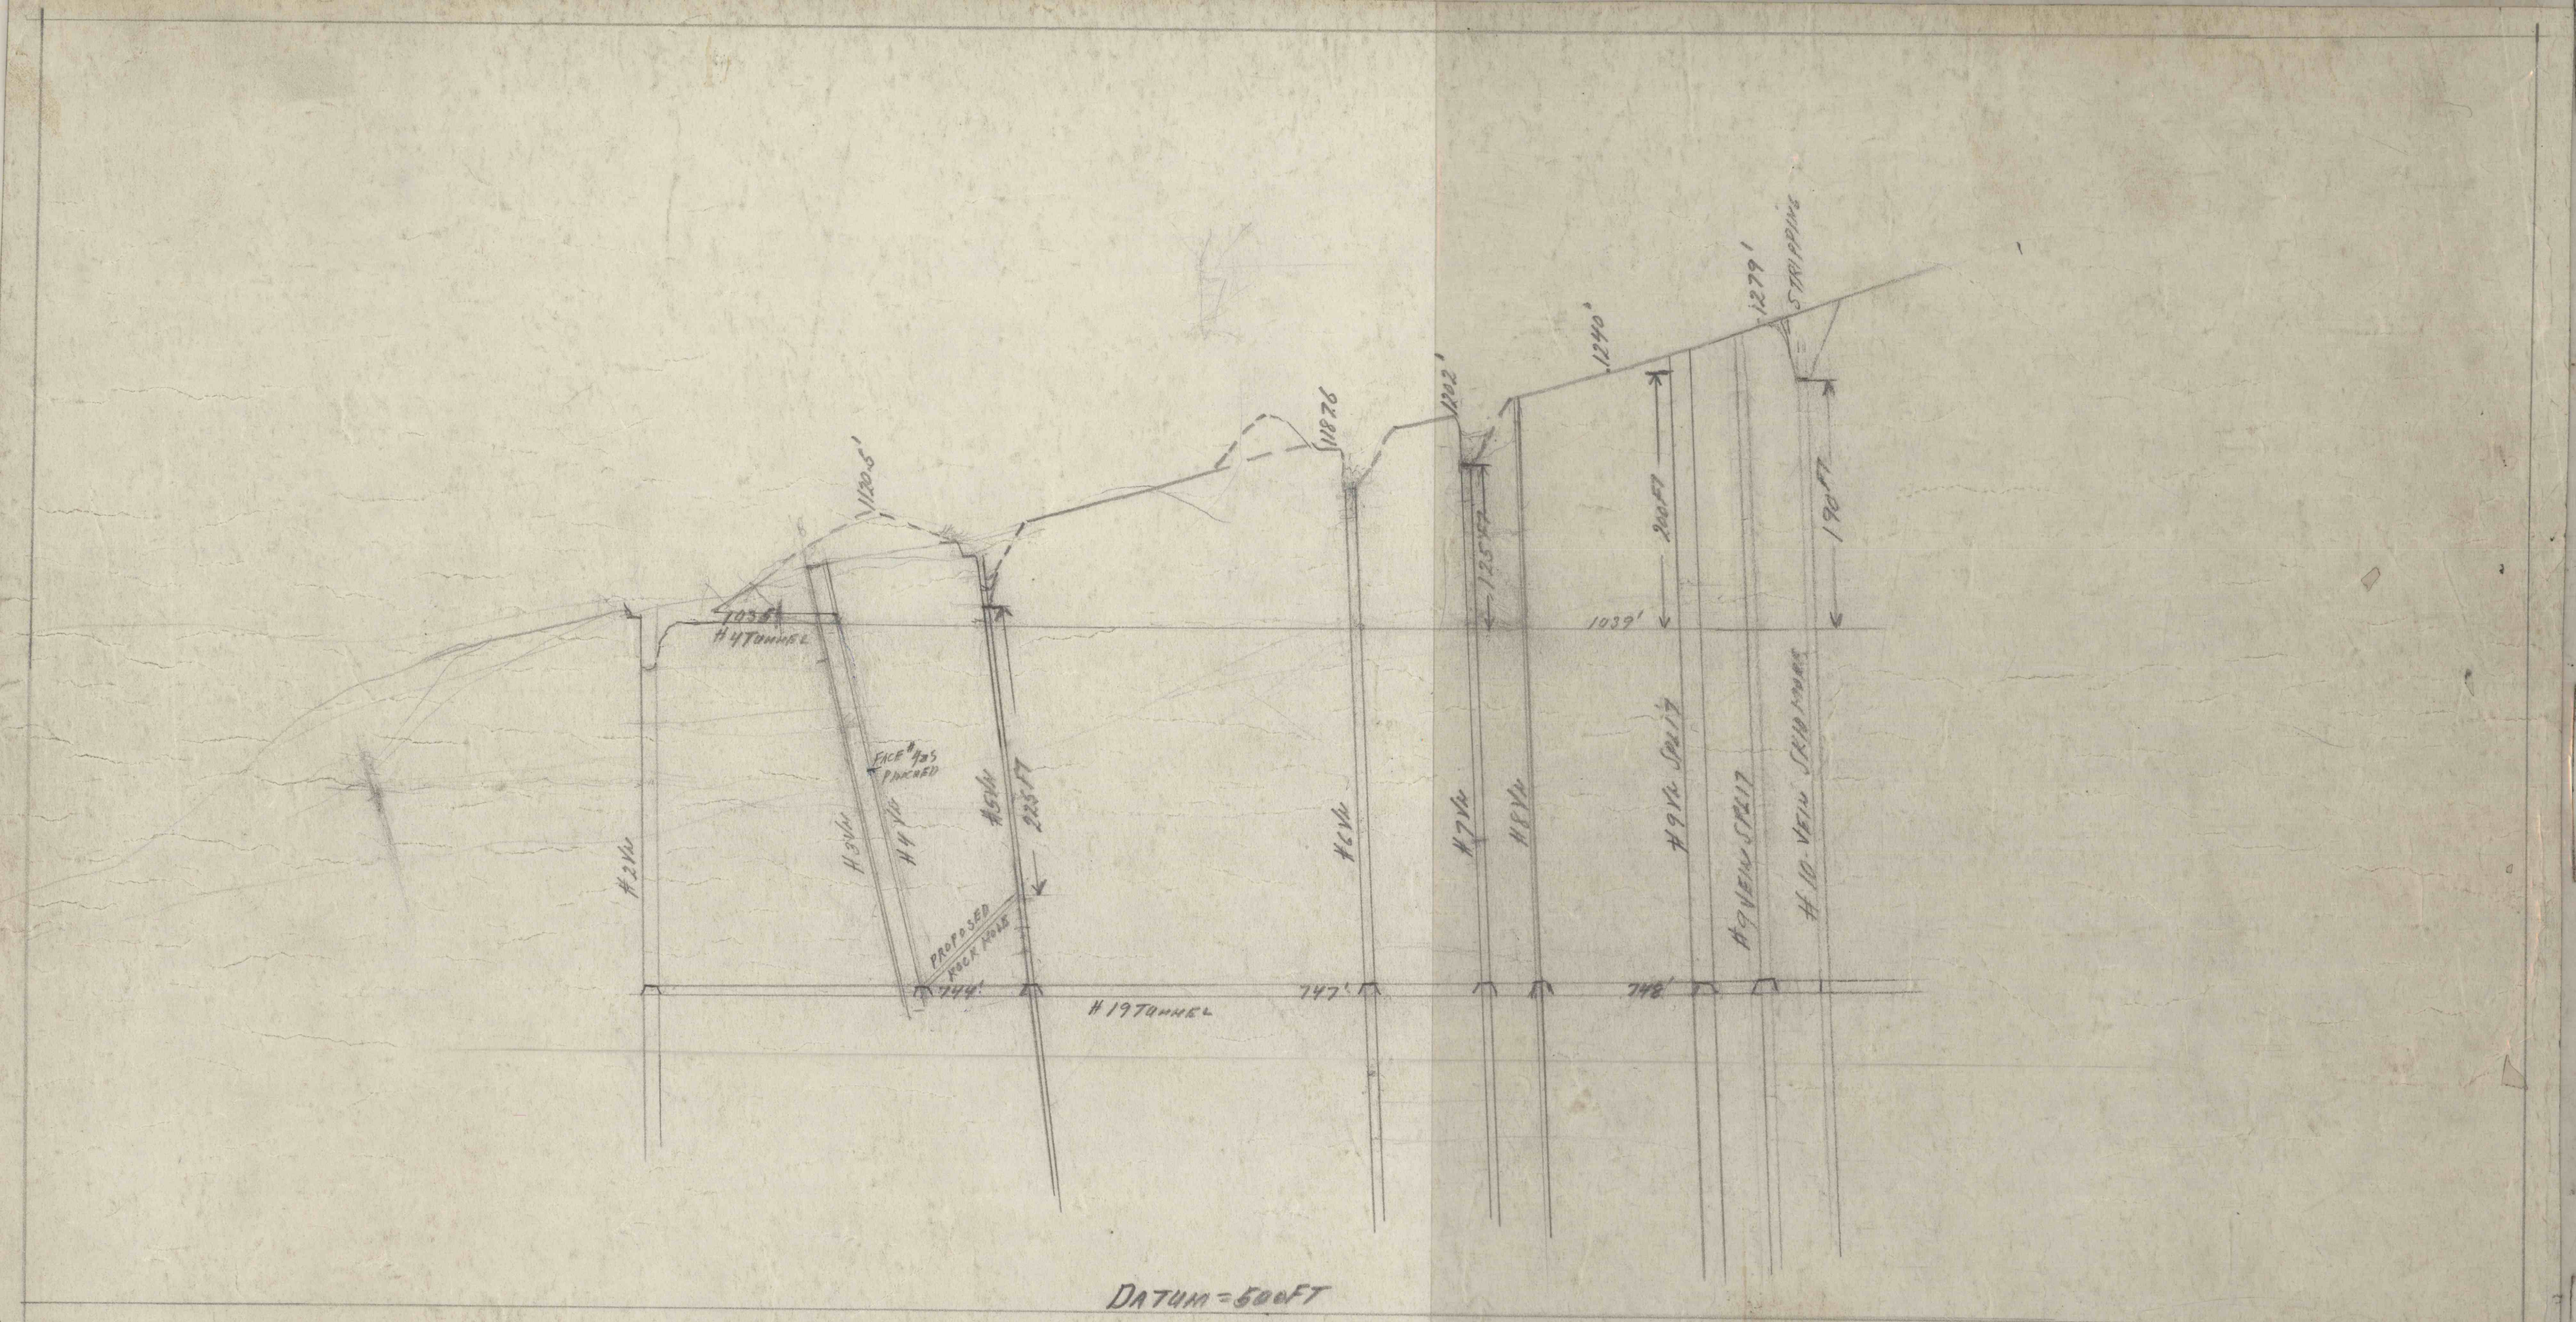

DATUM = 500 FT

SECTION ON LINE OF #19 TUNNEL 1250 FT EAST OF OLD EAST LINE

OCT. 25-1946 LOOKING EAST SCALE 100 FT. = 1 INCH