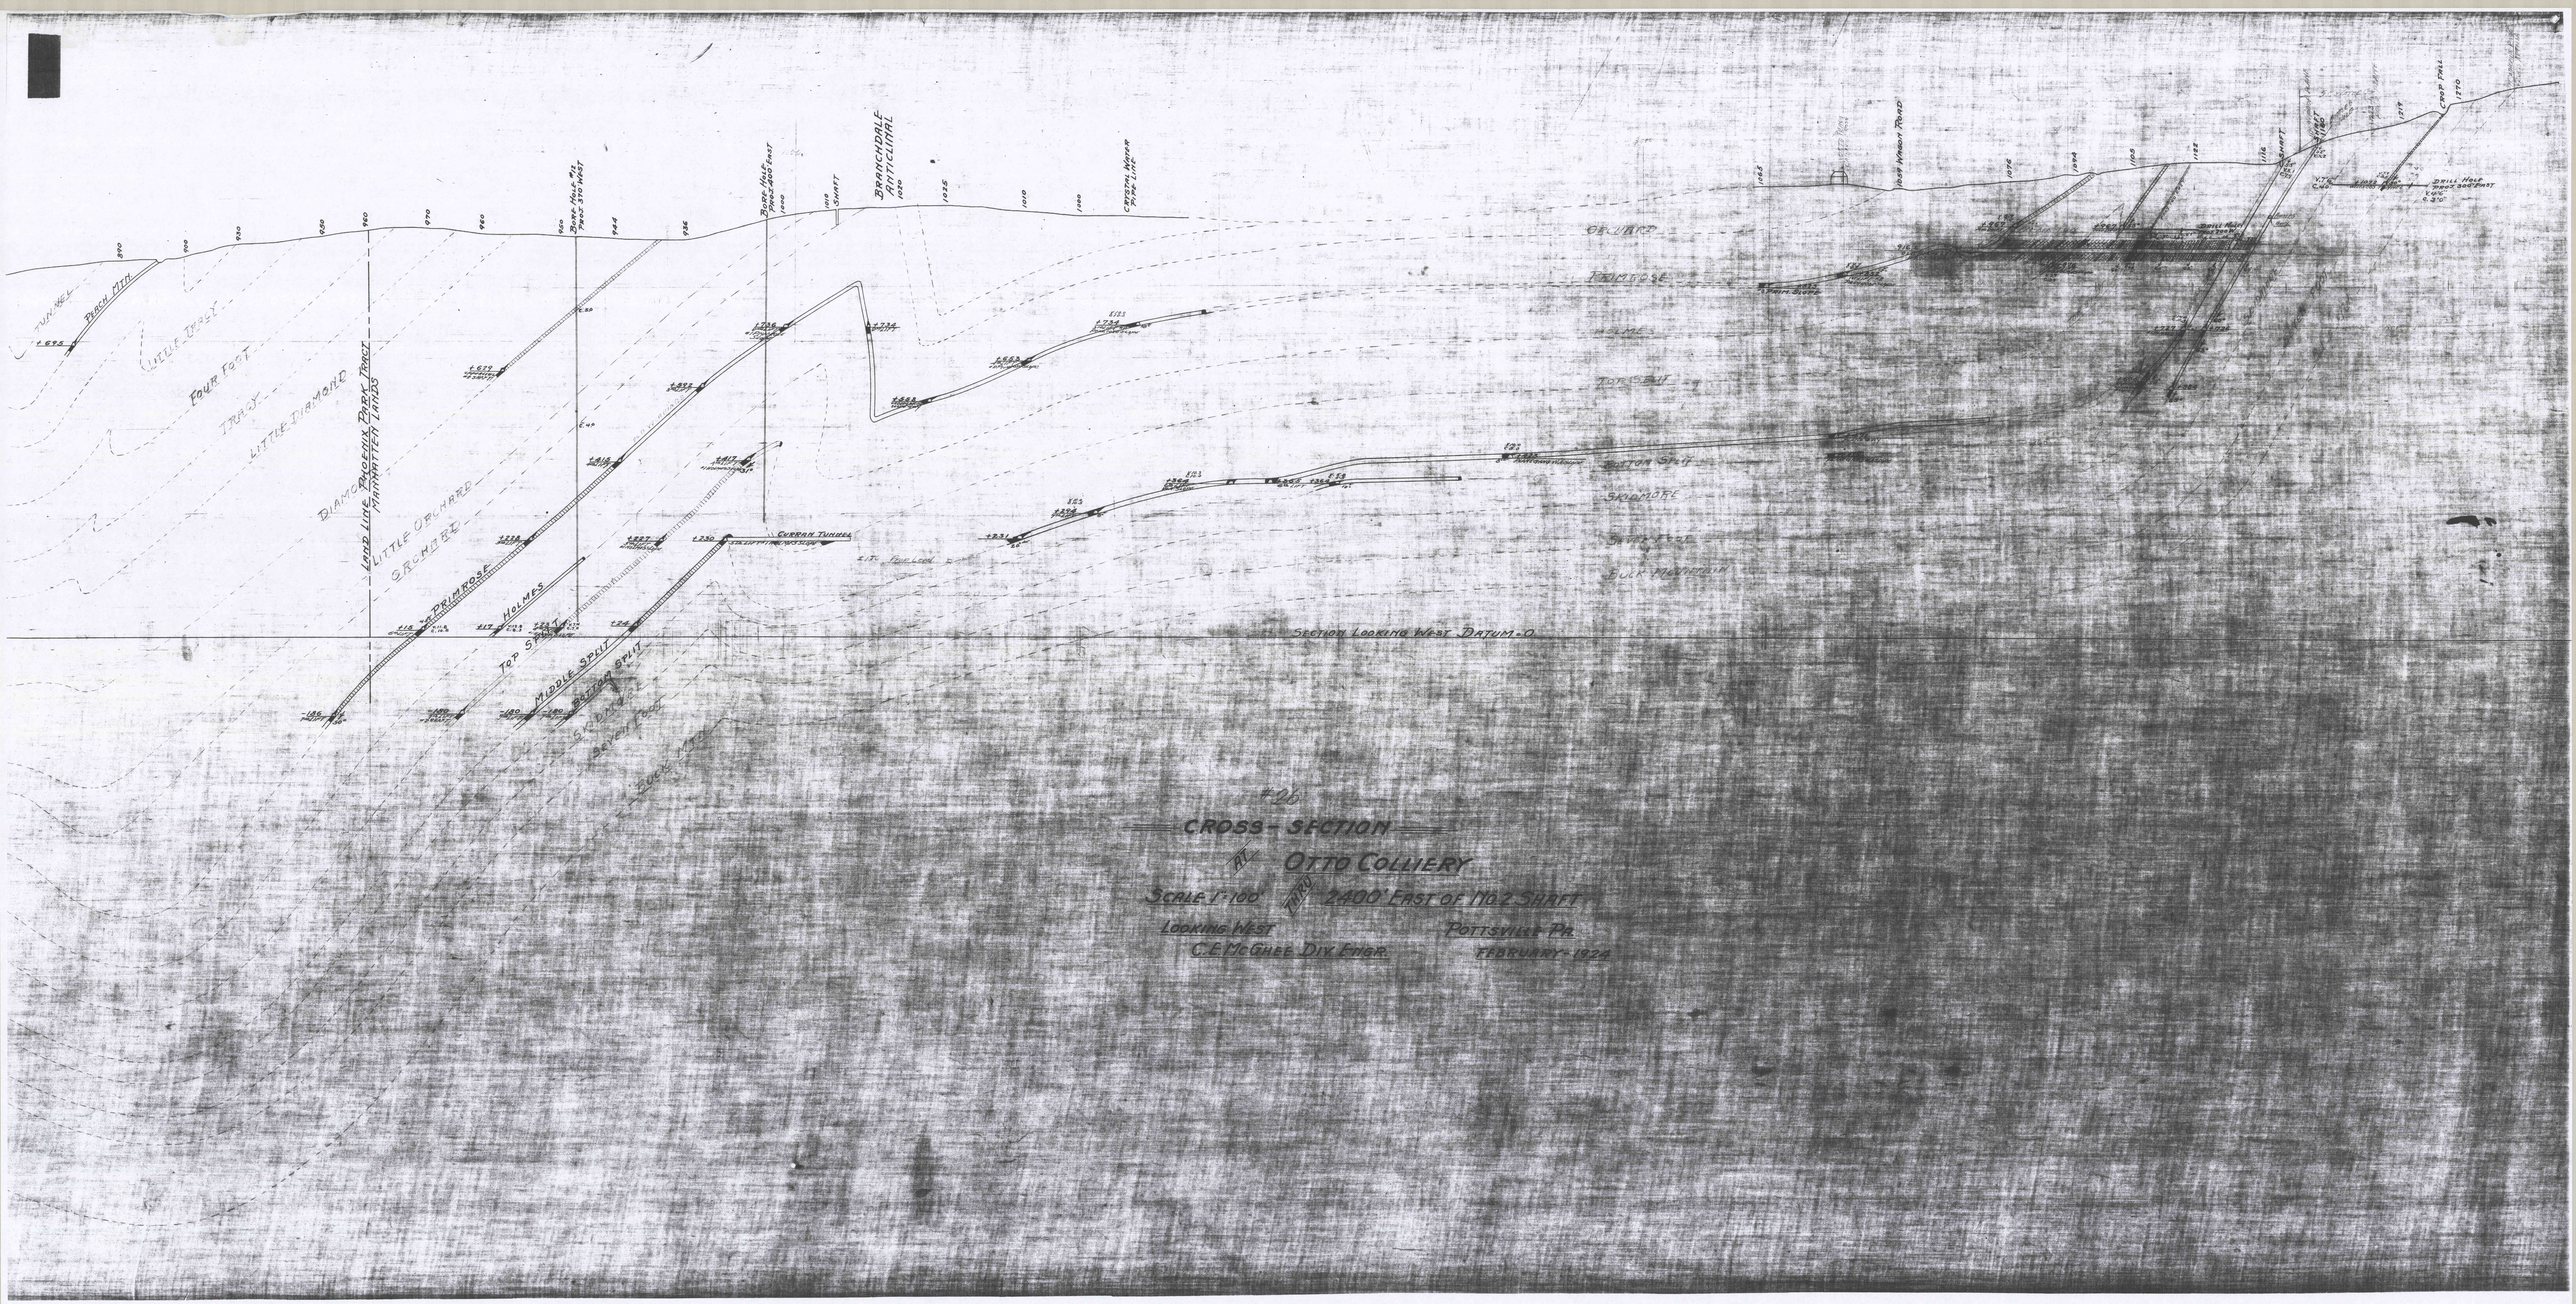
#26
CROSS-SECTION
AT OTTO COLLIERY
SCALE 1"=100' AND 2400' EAST OF NO.2 SHAFT
LOOKING WEST
POTTSVILLE PA.
C.E. McGHEE DIV. ENGR.
FEBRUARY-1924
SECTION LOOKING WEST DATUM-0
BRANCHDALE ANTICLINAL
LAND LINE PROPERTY PARK TRACT
PENNSYLVANIA COLLIERY
DIAMOND
LITTLE ORCHARD
ORCHARD
PRIMROSE
HOLMES
TOP SPLIT
MIDDLE SPLIT
BOTTOM SPLIT
SKIDMORE
BUCK MOUNTAIN
OVERAN TUNNEL
E.T. FOULLON
DRILL HOLE
DRILL HOLE 2400' EAST
CROP FALL