
OTTO #30

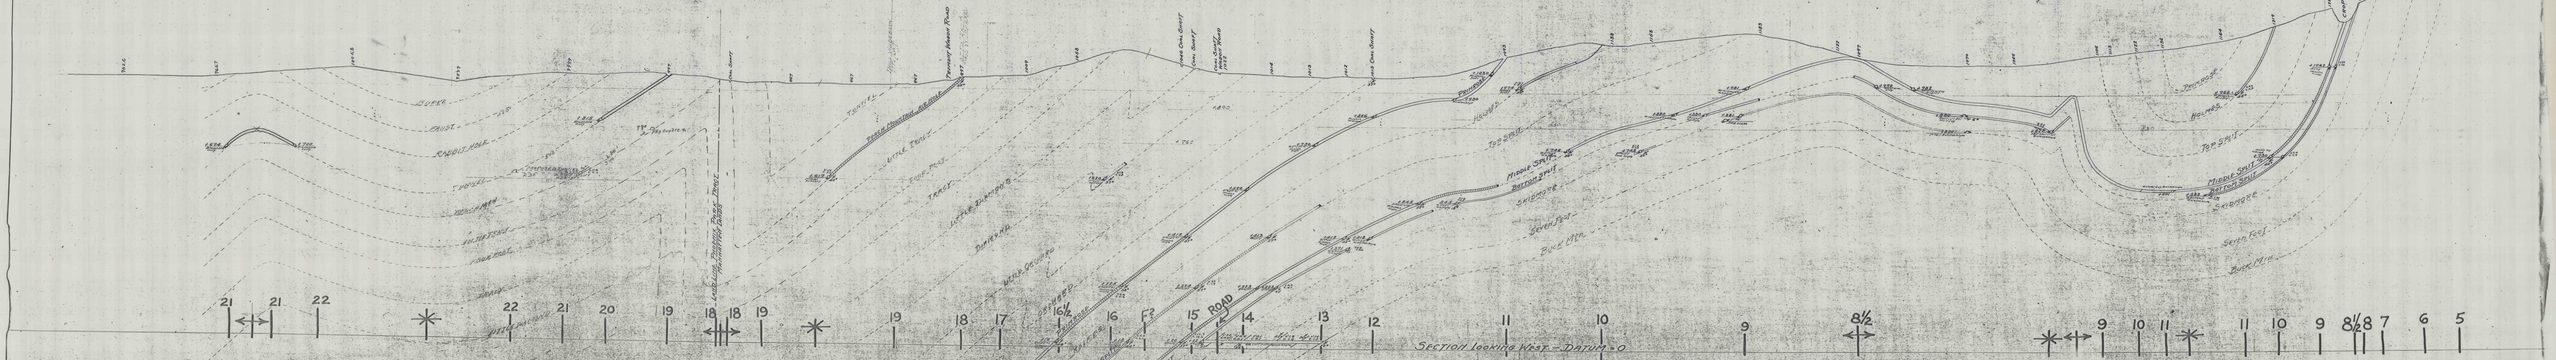

CROSS-SECTION
OF
OTTO COLLIERY
SCALE 1"=100' 1000' WEST OF No 2 SHAFT

C. E. McGhee Div Engr

POTTSVILLE PA.
FEBRUARY-1924

OTTO #30